



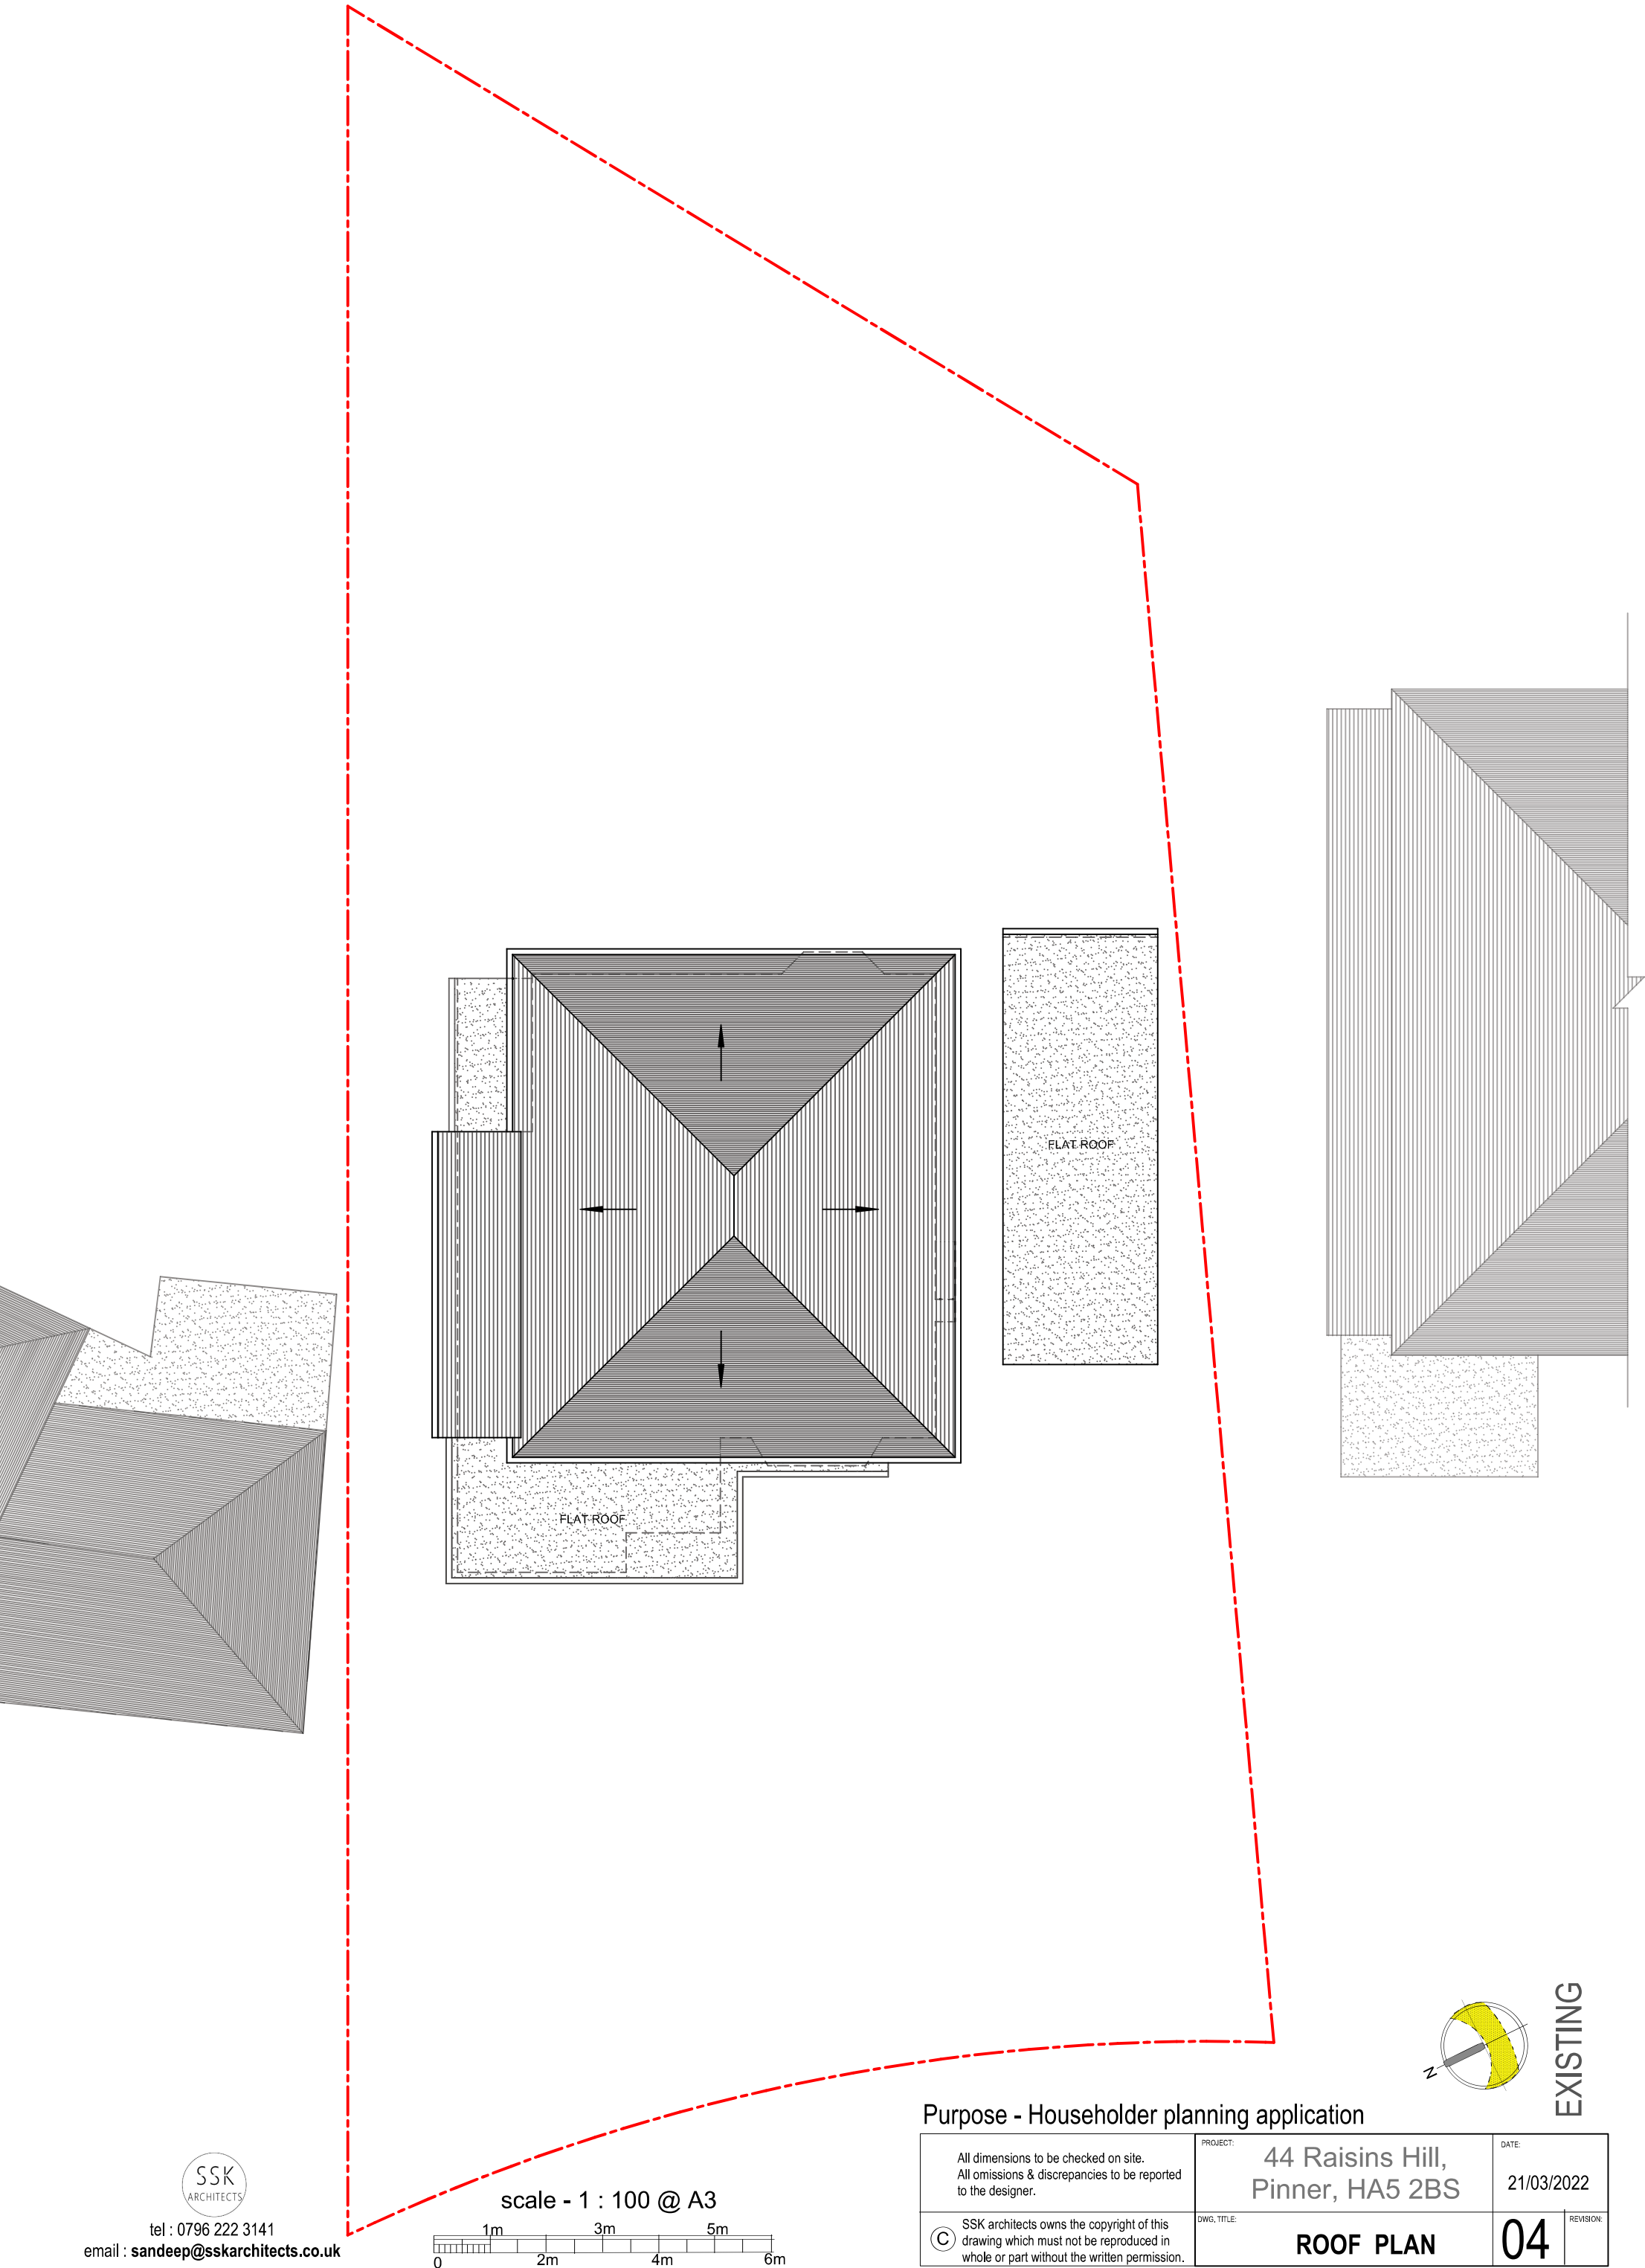


tel : 0796 222 3141
email : sandeep@sskarchitects.co.uk

scale - 1 : 100 @ A3

 

Purpose - Householder planning application

© SSK architects owns the copyright of this drawing which must not be reproduced in whole or part without the written permission.	PROJECT: 44 Raisins Hill, Pinner, HA5 2BS		DATE: 21/03/2022	
	DWG. TITLE: ROOF PLAN		REVISION: 04	

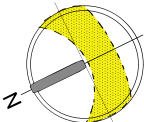

EXISTING