


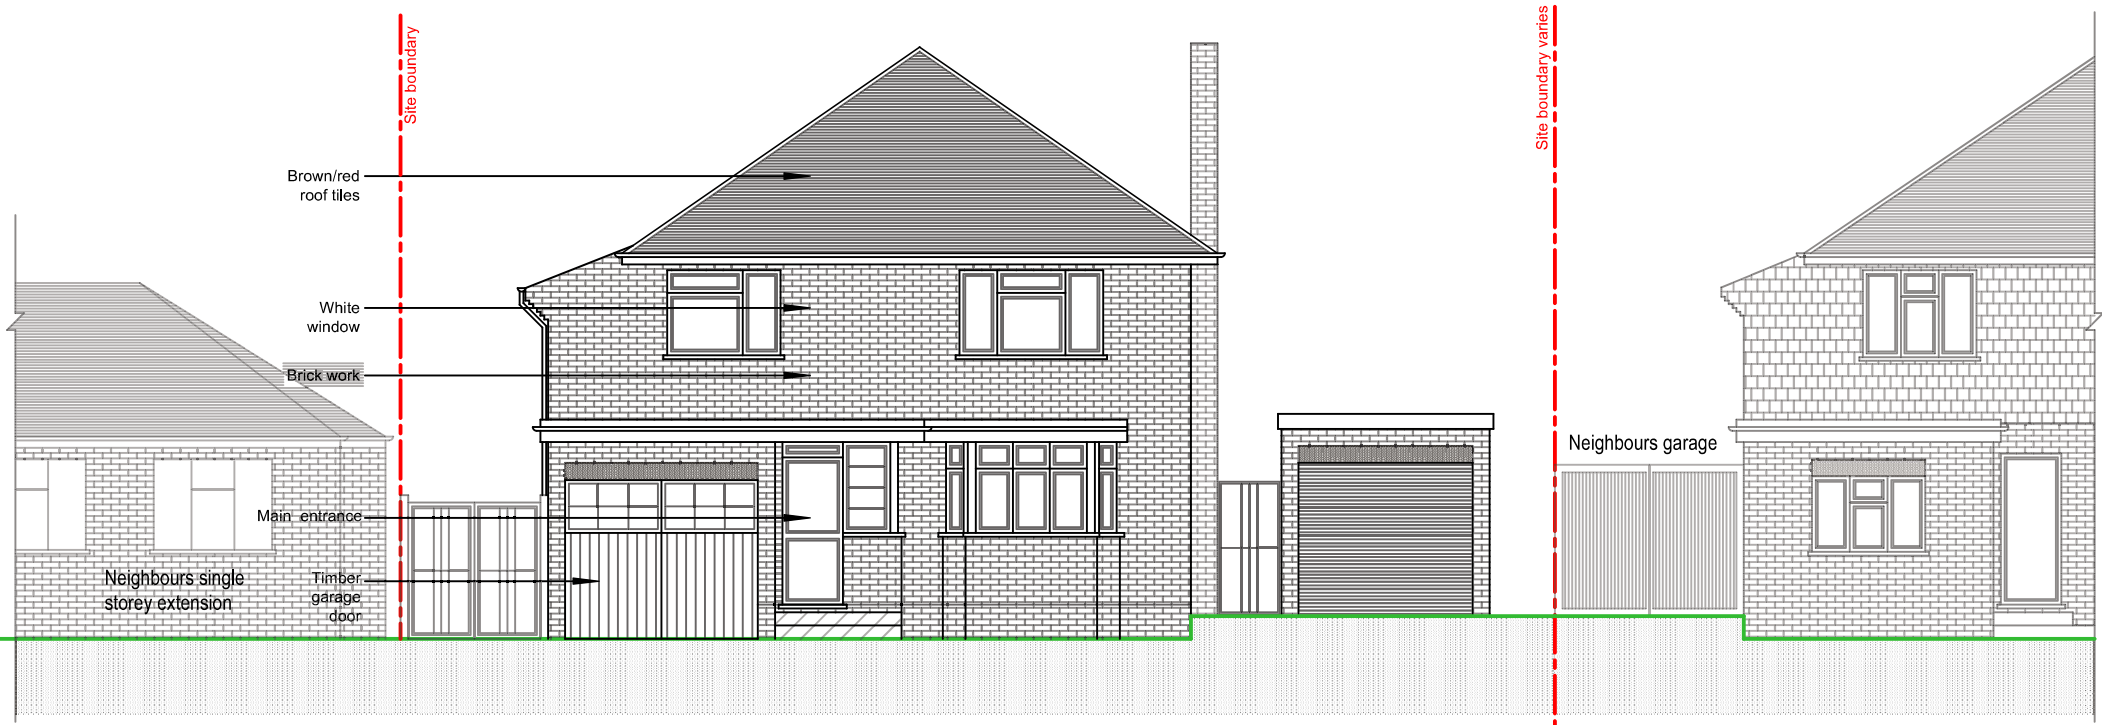


FRONT ELEVATION

Existing materials

- Roof - Red/brown hanging roof tiles
- Walls - Facing brickwork

- Windows - White uPVC
- Doors - White uPVC
- RWP & Gutters - Black uPVC

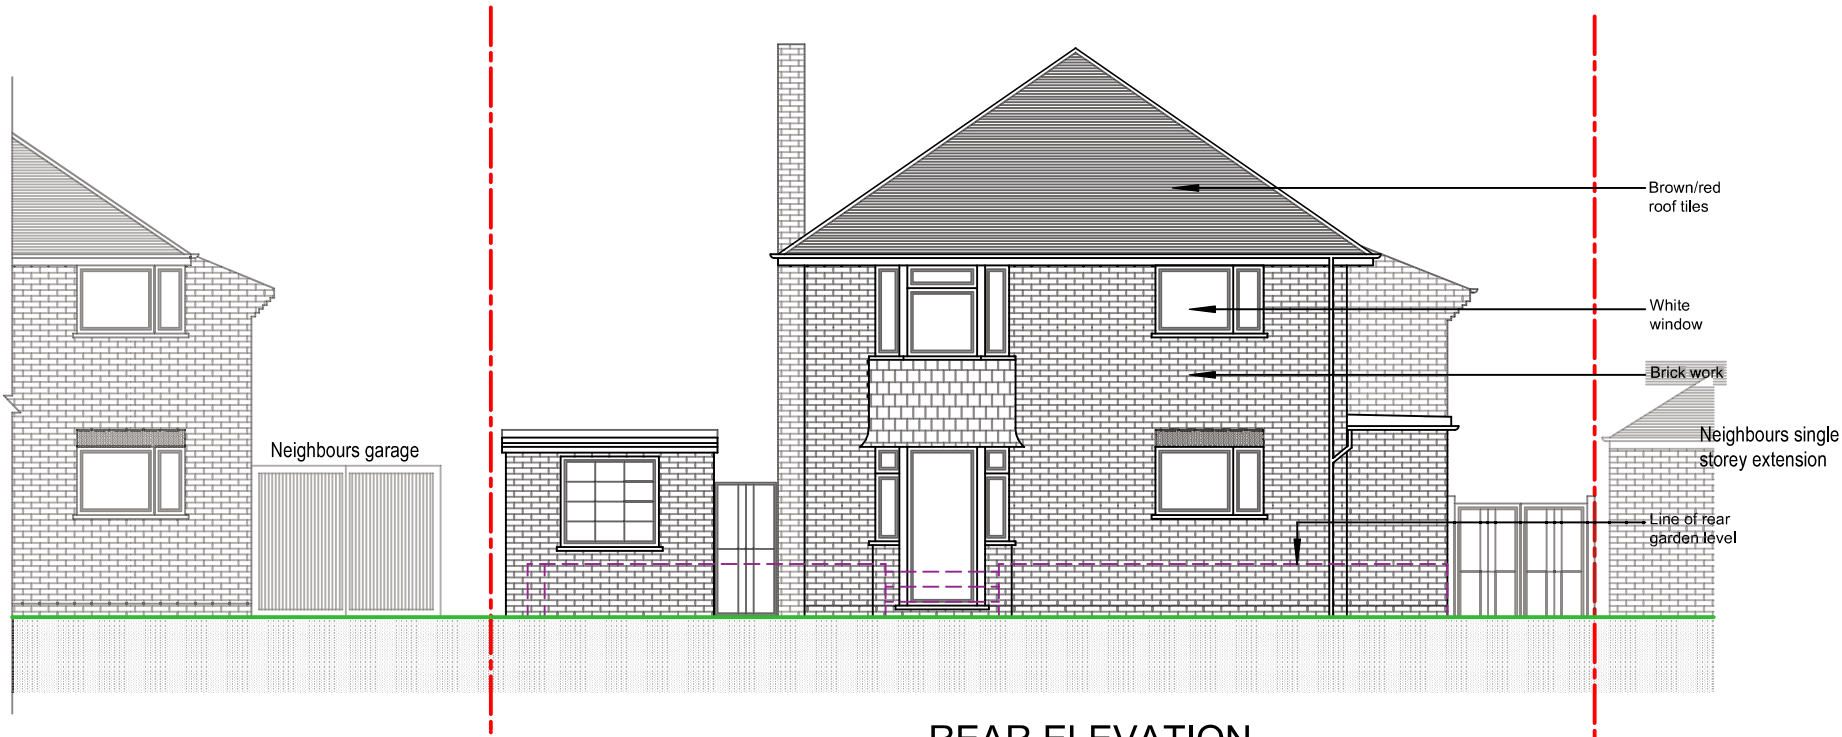

REAR ELEVATION

EXISTING

Purpose - Householder planning application

© SSK architects owns the copyright of this drawing which must not be reproduced in whole or part without the written permission.	PROJECT: 44 Raisins Hill, Pinner, HA5 2BS	DATE: 21/03/2022
	DWG. TITLE: ELEVATIONS	REVISION: 05