




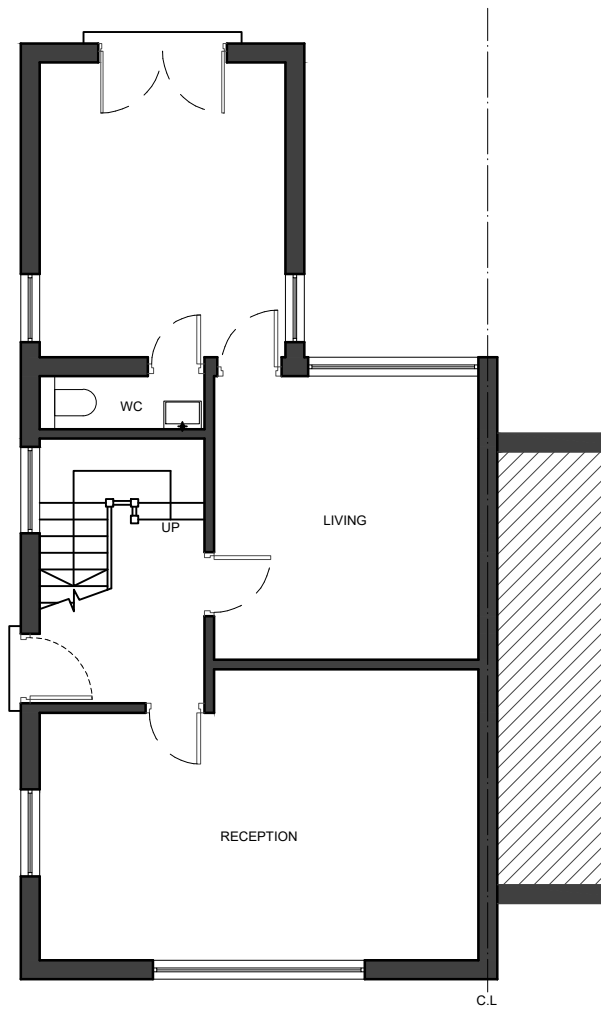

01 - GROUND FLOOR PLAN

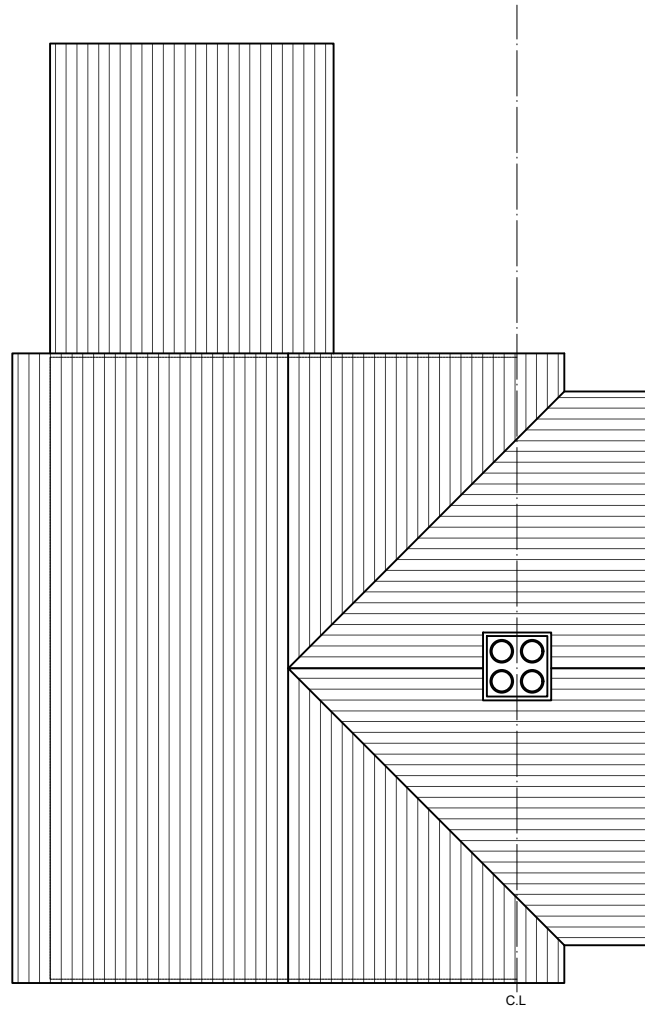

02 - ROOF PLAN

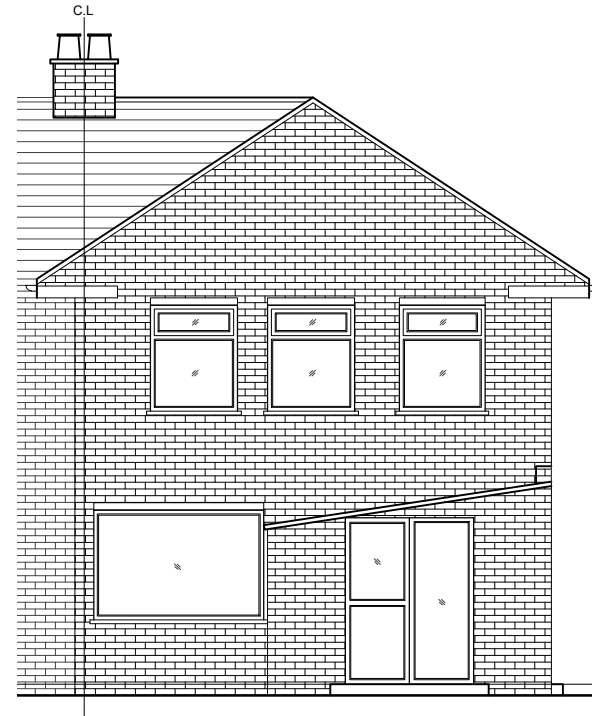

03 - REAR ELEVATION



04 - RIGHT SIDE ELEVATION



04 - LEFT SIDE ELEVATION

NOTES
Dimensions are not to be scaled from this drawing.

REVISIONS			
NO.	DESCRIPTION	DATE	BY

0 1 2m 3 4 5m
Scale

DESIGN ENDEAVOURS LTD
M: 07869580774, 07883602259
E: design.endeavour@gmail.com

Project	08 Briar Way West Drayton LONDON, UB7 9AR		
Title	EXISTING PLANS & ELEVATIONS		

Scale 1:100@A3	Drawn TA	Approved	Date JAN 22
Job No. DE-946	Drawing No. P-08BW-02	Rev. 0	