


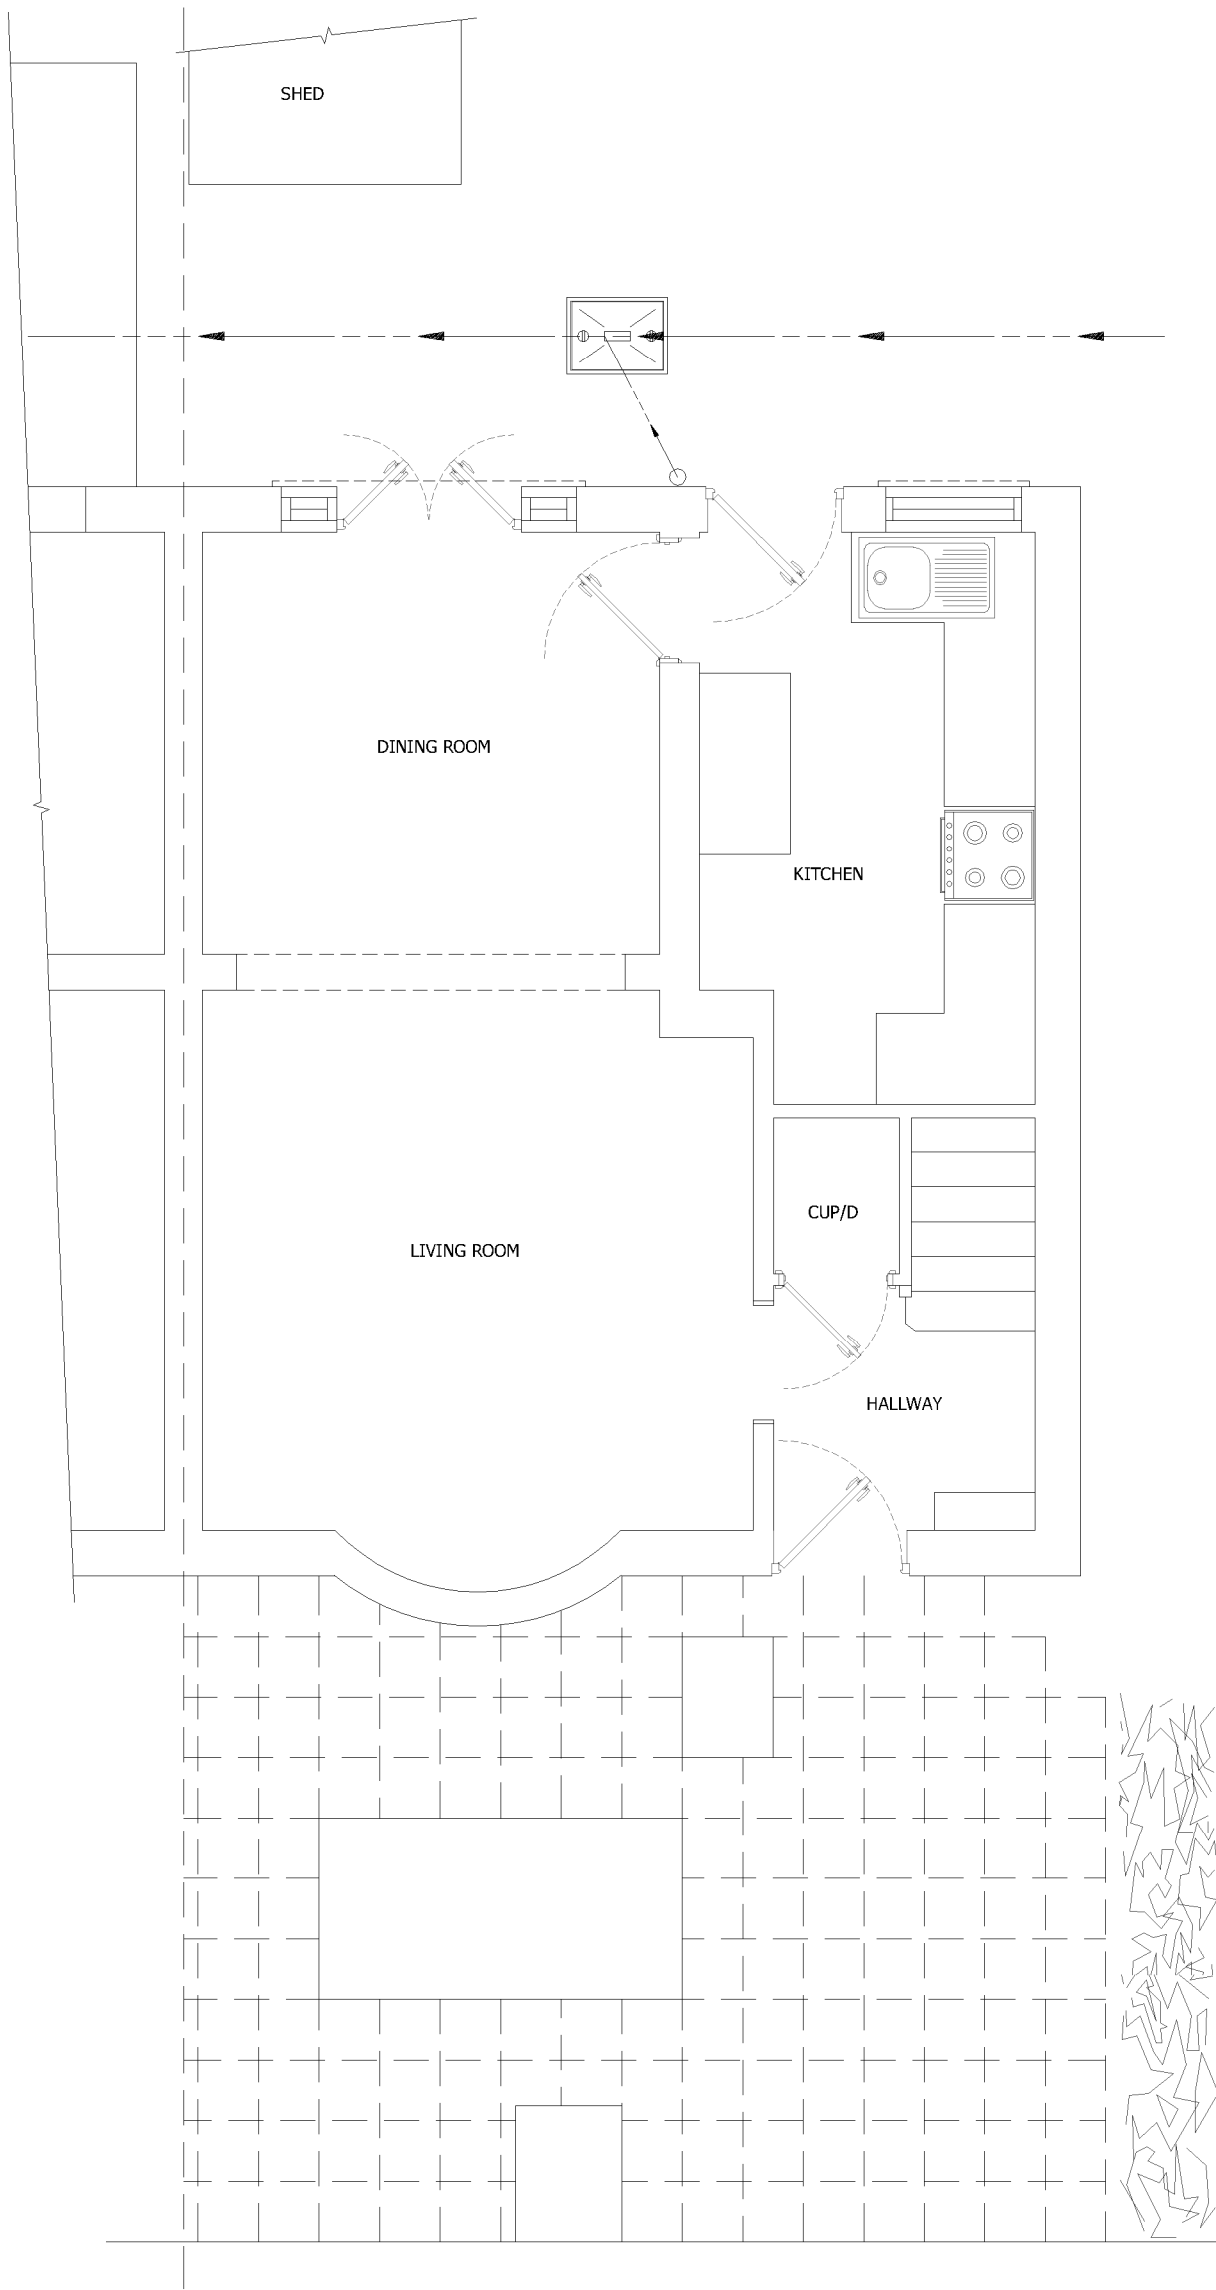

EXISTING FLOOR PLAN

Property Address:
15 HANOVER CIRCLE
HAYES, UB3 2TH

Project:
PROPOSED SINGLE STOREY EXTENSION TO
REAR ELEVATION. RAMPED ACCESS TO FRONT
ELEVATION

Dwg REF: **001** REV: **1**

CLIENT: **LONDON BOROUGH OF HILLINGDON**

Dwg TITLE: **EXISTING GROUND FLOOR PLAN**
DATE: **02-12-2021**

N P WALFORD (Architectural Drawing Services)
T: 01865 423721 M: 07860700318
E: nwalford@npwplanning.com
44 Ash Grove, Headington, Oxford, OX3 9JL

Scale Bar 1 : 50 (A3)

0 .5m 1m 1.5m 2m 2.5m