



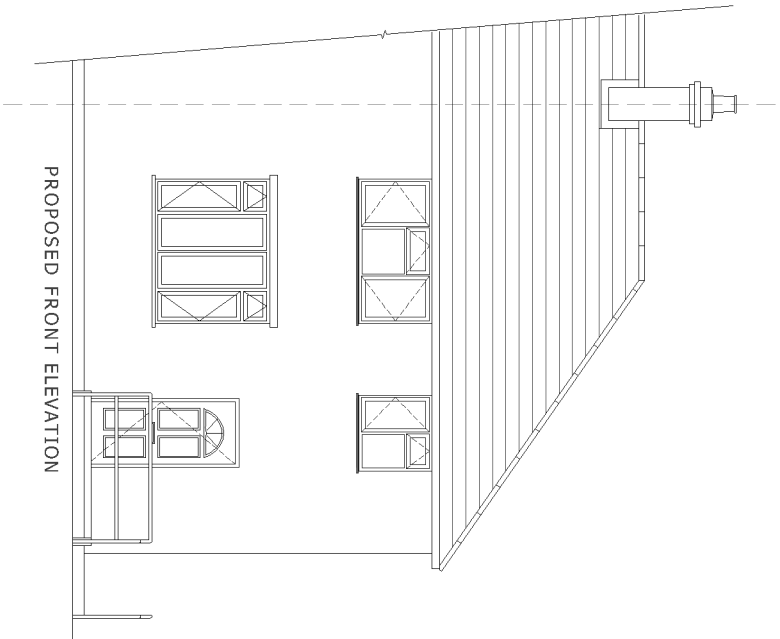


PROPOSED FRONT ELEVATION

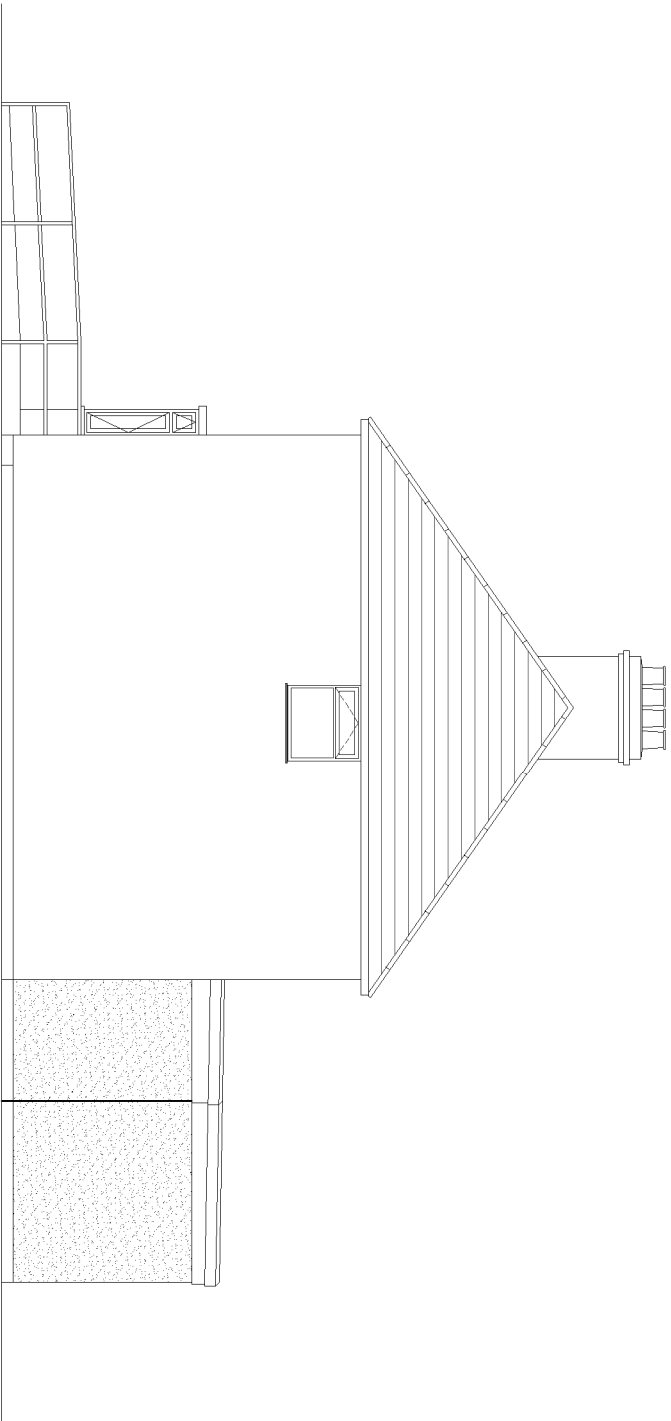


PROPOSED SIDE ELEVATION



PROPOSED REAR ELEVATION

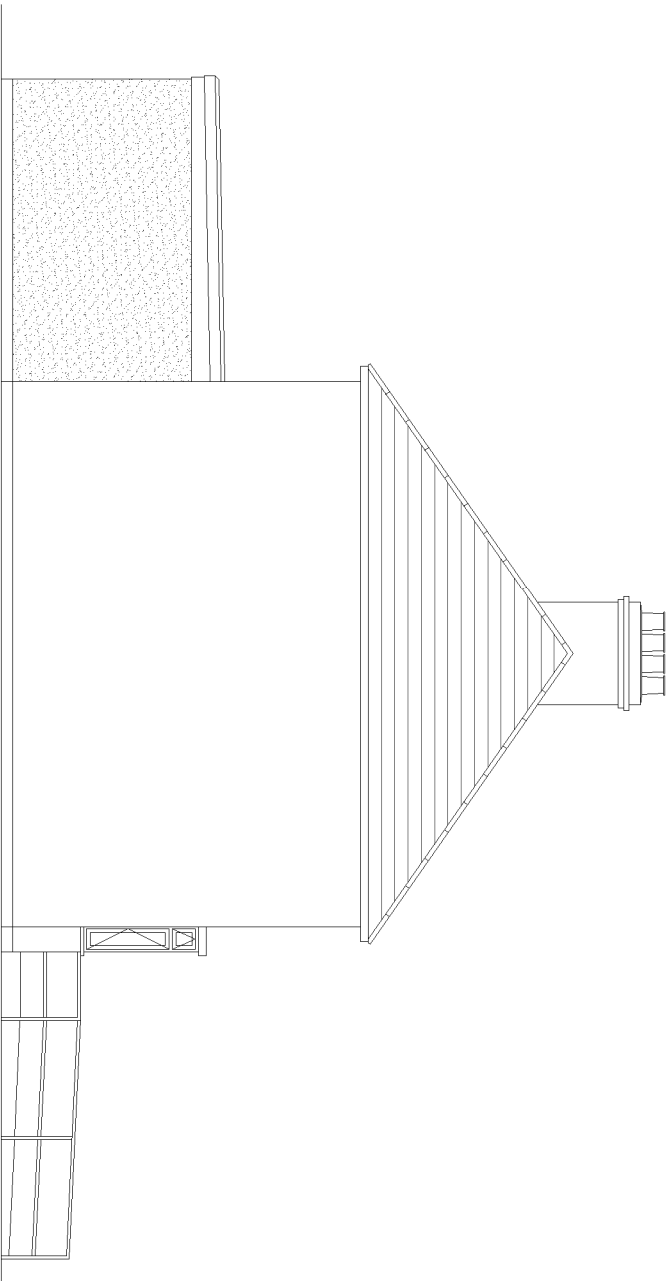

PROPOSED SIDE ELEVATION

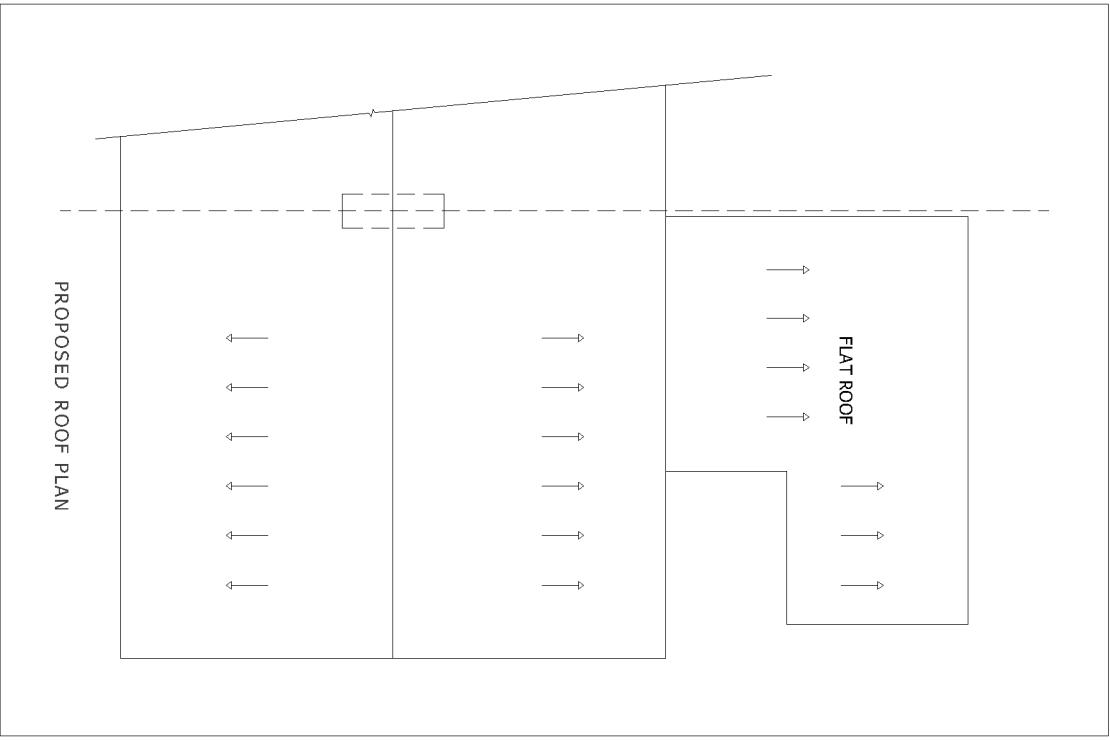

PROPOSED ROOF PLAN

Property Address:
**15 HANOVER CIRCLE
HAYES, UB3 2TH**

Project:
**PROPOSED SINGLE STOREY EXTENSION TO
REAR ELEVATION, RAMPED ACCESS TO
FRONT ELEVATION**

DWG REF: **004** REV: **1**

CLIENT: **LONDON BOROUGH OF HILLINGDON**

DWG TITLE: **PROPOSED ELEVATIONS**
DATE: **02-12-2021**

N P WALFORD (Architectural Drawing Services)
T: 01865 423721 M: 07860700318
E: nwalford@npwplanning.com
44 Ash Grove, Headington, Oxford, OX3 9JL

Scale Bar 1 : 100 (A3)

