


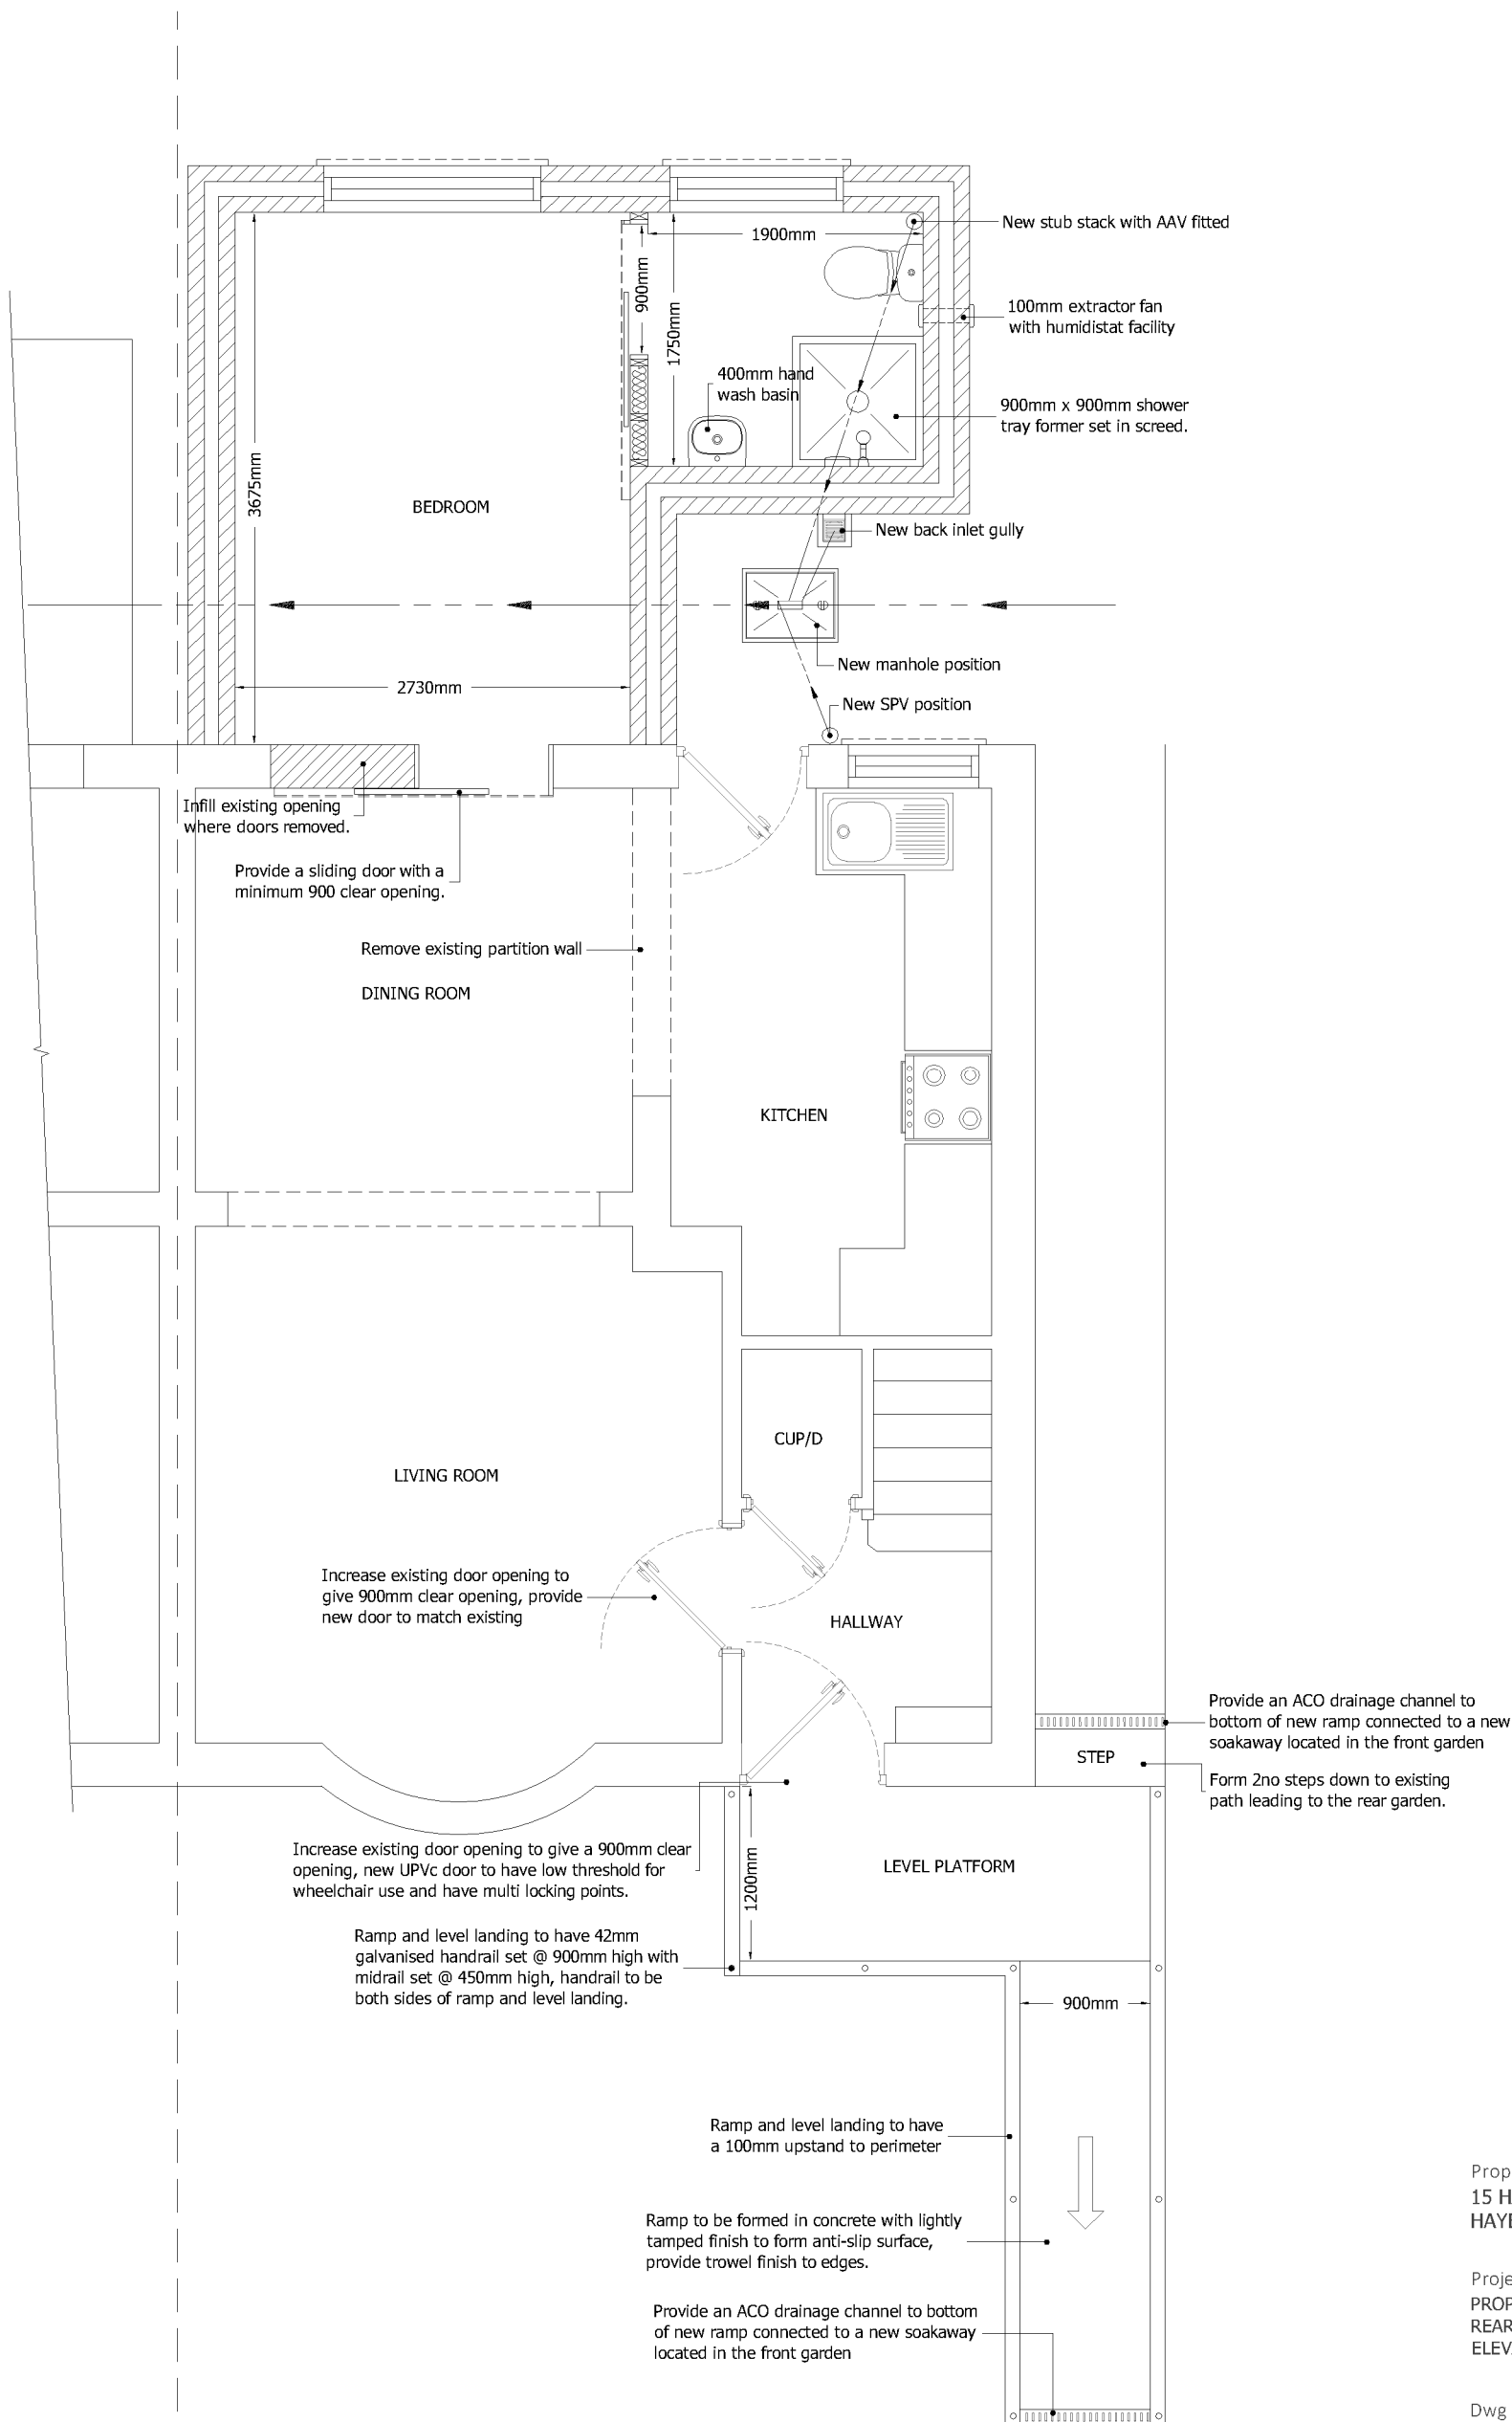

PROPOSED GROUND FLOOR PLAN

Property Address:
**15 HANOVER CIRCLE
HAYES, UB3 2TH**

Project:
**PROPOSED SINGLE STOREY EXTENSION TO
REAR ELEVATION. RAMPED ACCESS TO FRONT
ELEVATION**

Dwg REF: 002

REV: 1

CLIENT: LONDON BOROUGH OF HILLINGDON

Dwg TITLE: PROPOSED GROUND FLOOR PLAN
DATE: 02-12-2021

N P WALFORD (Architectural Drawing Services)
T: 01865 423721 M: 07860700318
E: nwalford@npwplanning.com
44 Ash Grove, Headington, Oxford, OX3 9JL

Scale Bar 1 : 50 (A3)

