


This is not a construction drawing and must used for planning approval only, this drawings must be read in conjunction with Building control approval drawings, structural engineer's details and all relevant statutory approval drawings. This drawing must not use as a sole basis for preparing structural calculations. All dimensions wall thicknesses and structural conditions must be verified on site prior preparing structural details. Contractor to check all dimensions and conditions on site. Any omissions and discrepancies must be notified to the supervising officer prior to producing material and commencing construction

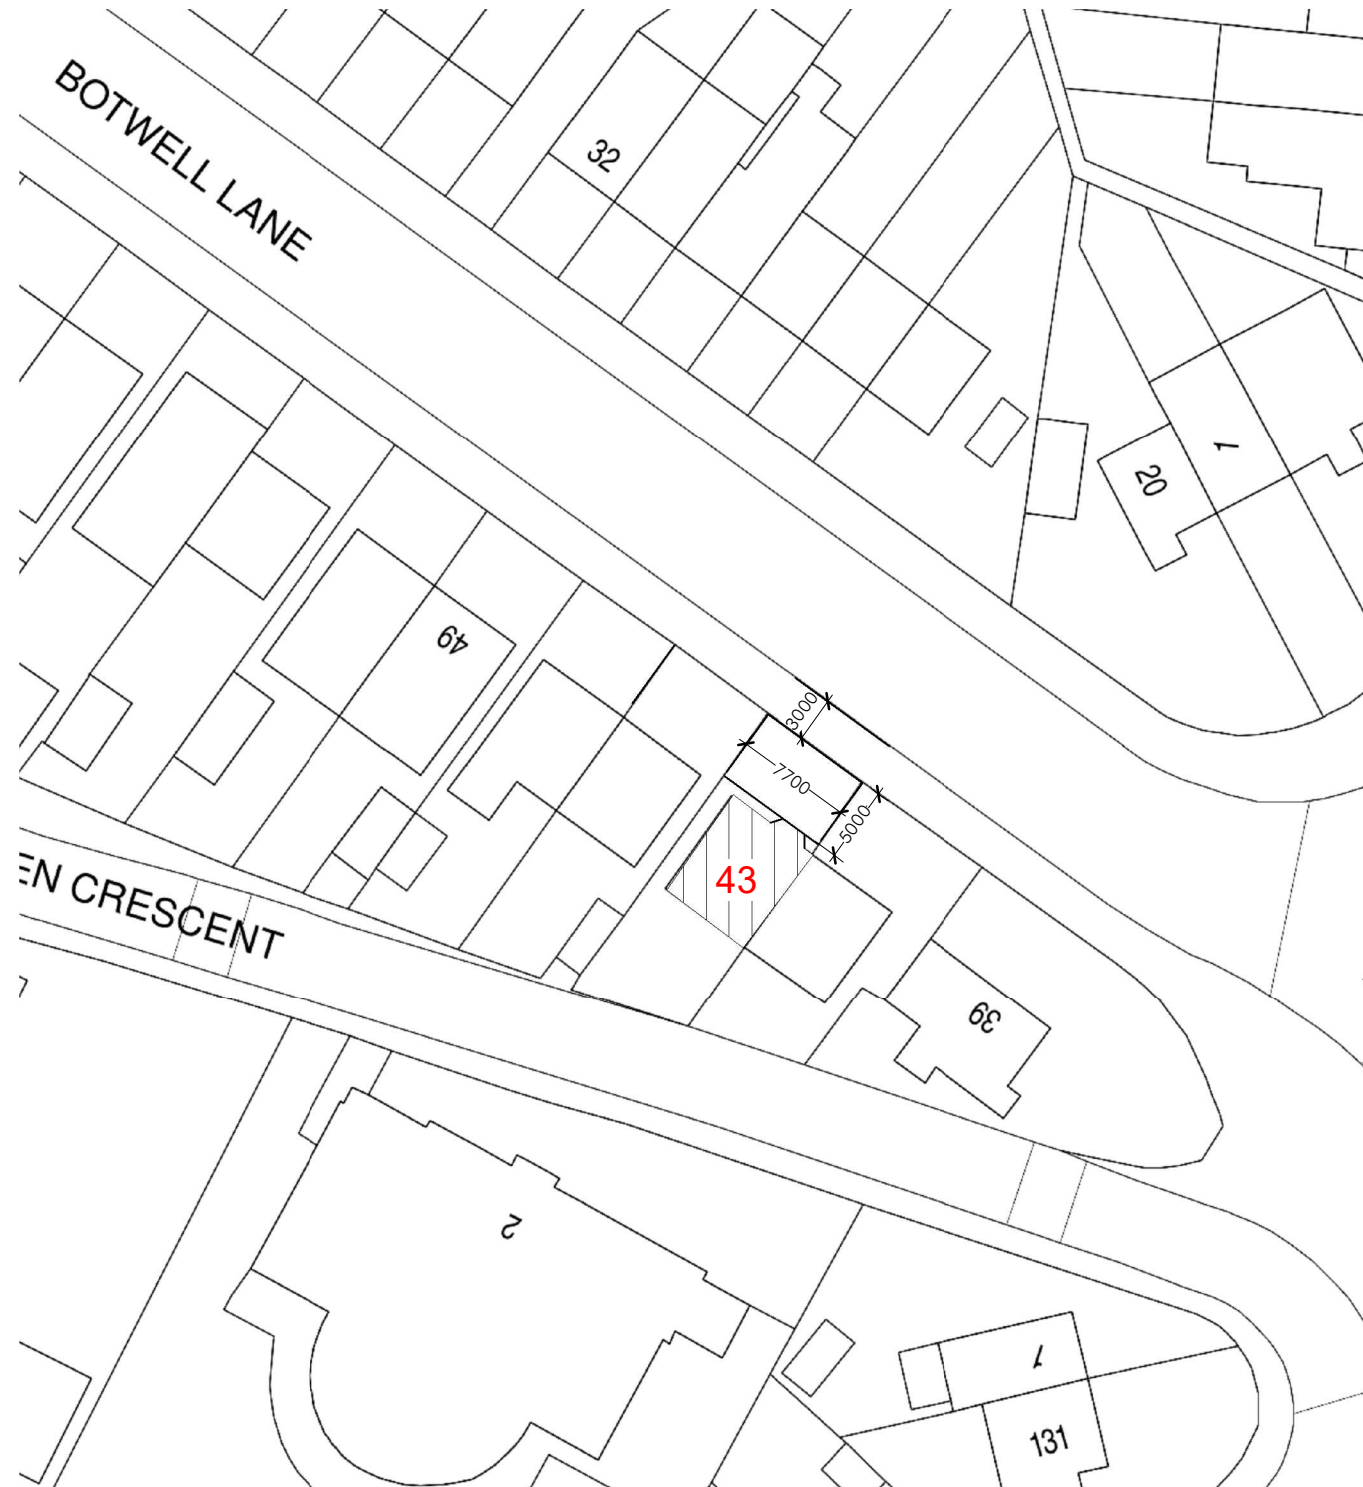

Site Plan - Existing
1 : 500



Location Plan
1 : 1250



Re-Draw.
ARCHITECTURAL DESIGN & PLANS

Project

43 Botwell Lane, Hayes, UB3 2AD

Title

Proposed dropped kerb

CLIENT

Mr Jasbir Singh

Date
27-01-2022

Drawn by
Hina Siddiqui MCIAT

Checked by
MS

DRWAING NUMBER

A095HS-V1-1

Scale (@ A3)

As indicated

Rev
1

