


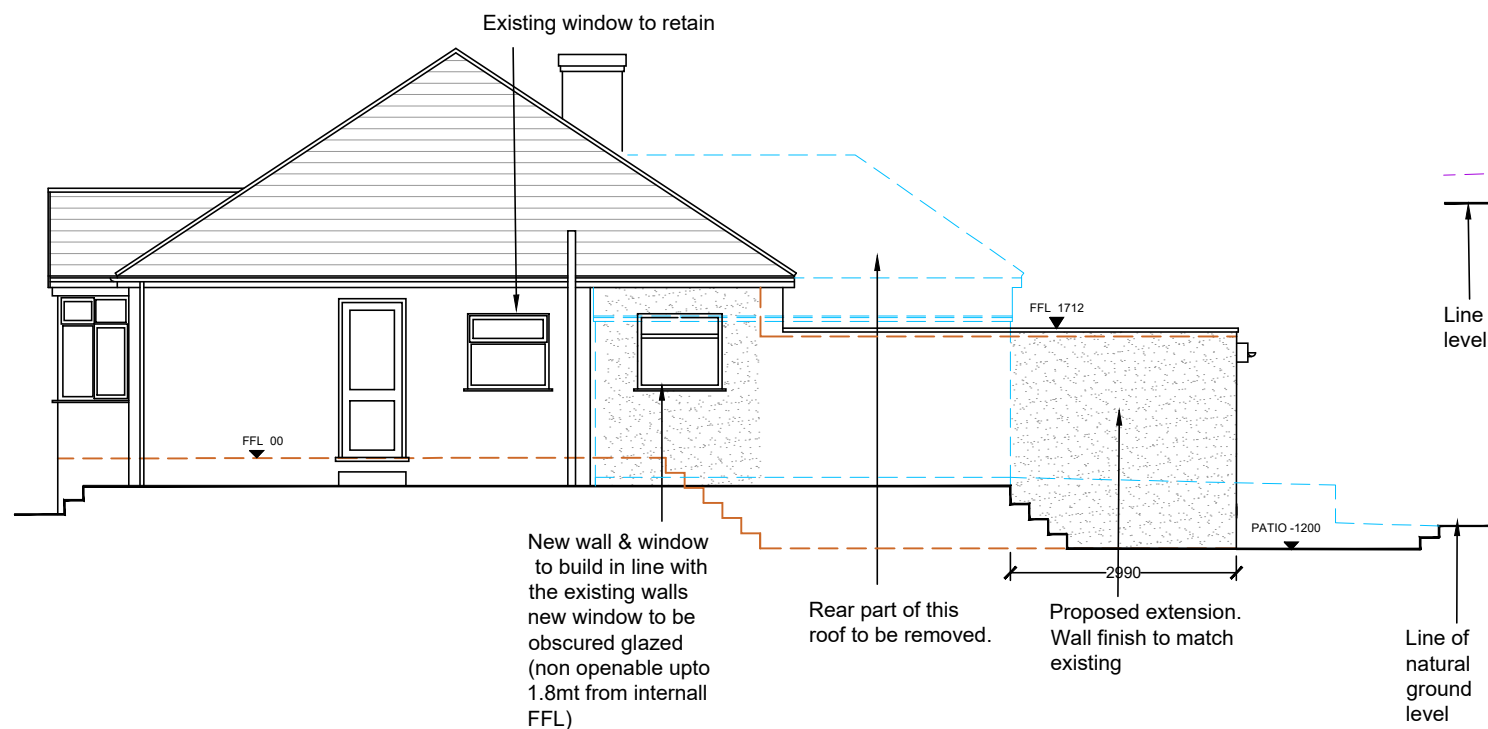


 


PROPOSED SIDE ELEVATION

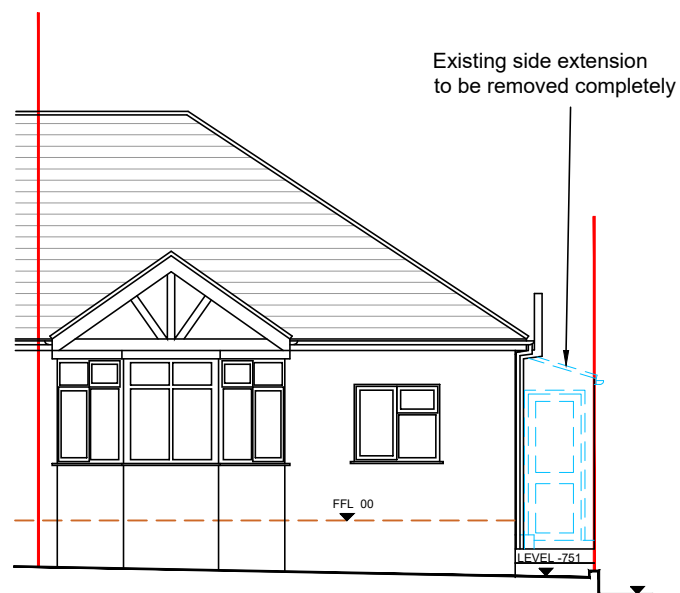

PROPOSED FRONT ELEVATION

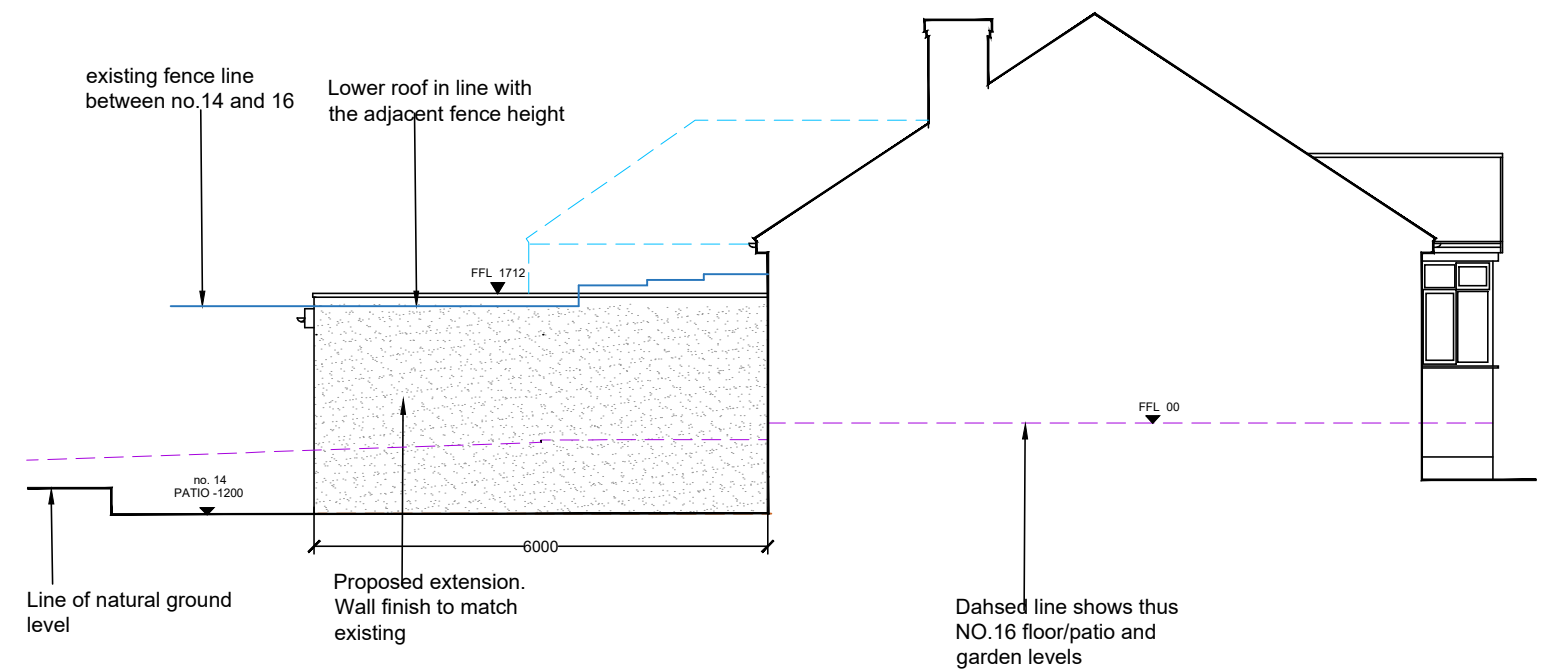

PROPOSED OTHER SIDE ELEVATION

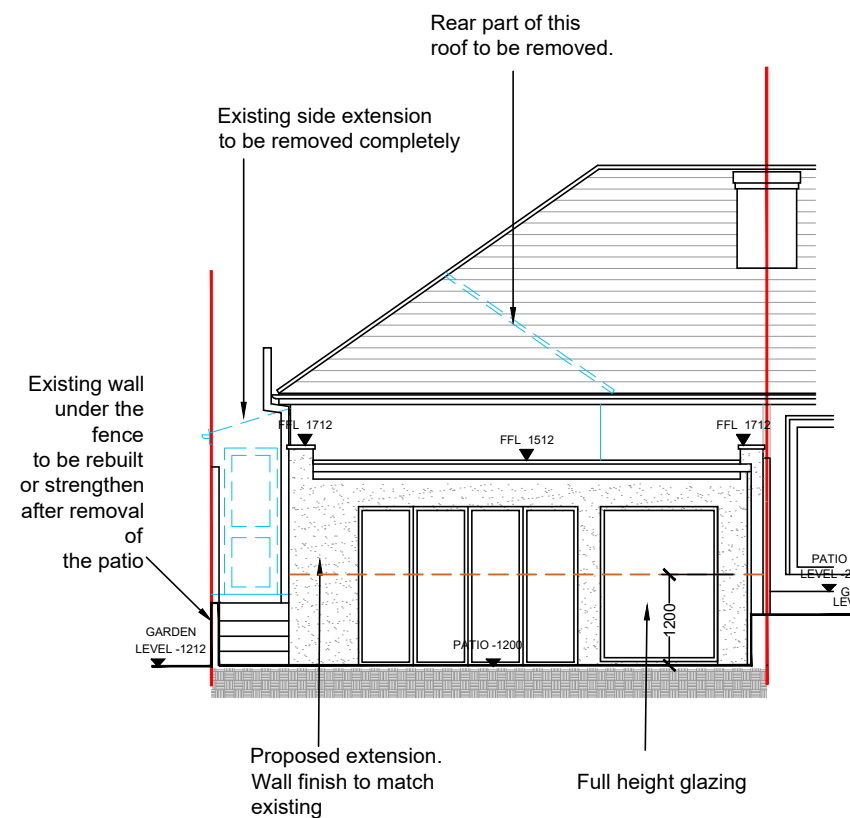

PROPOSED REAR ELEVATION

PLANNING

Rev	Description	Date
Archaize Ltd		
160 Kemp House, City Road, London, EC1V 2NX Phone: 07728360574 Email: archaizeltd@gmail.com		
Address: 14, GERRARD GARDENS, EASTCOTE HILLINGDON HA5 2PT		
Drawing Title: PROPOSED ELEVATIONS		
Scale: 1:100@A3	Drawing No.	Rev
Date: AUG 2022	2129-206	D