

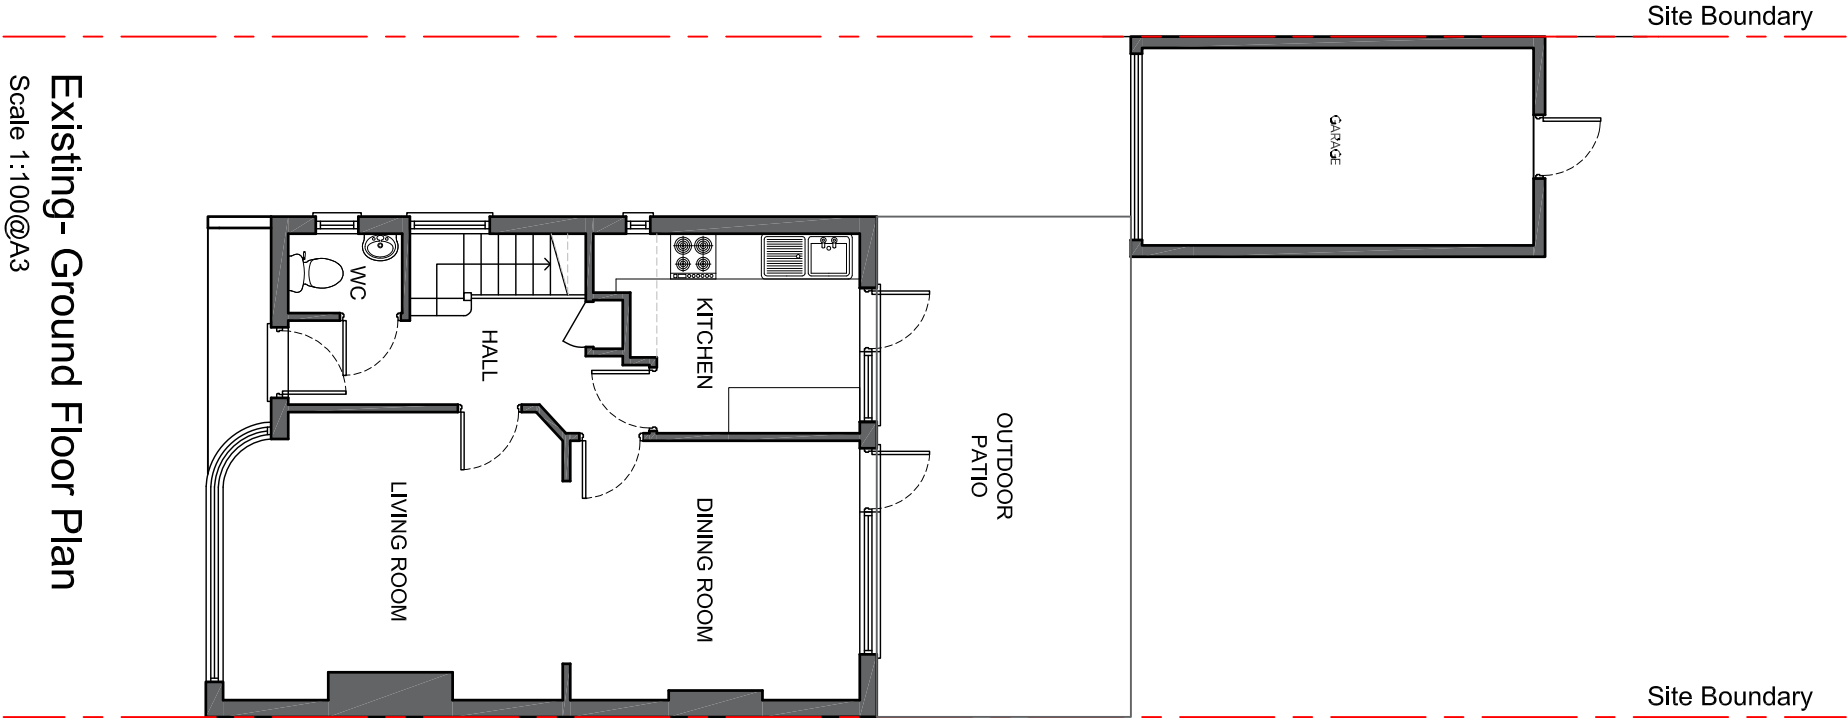


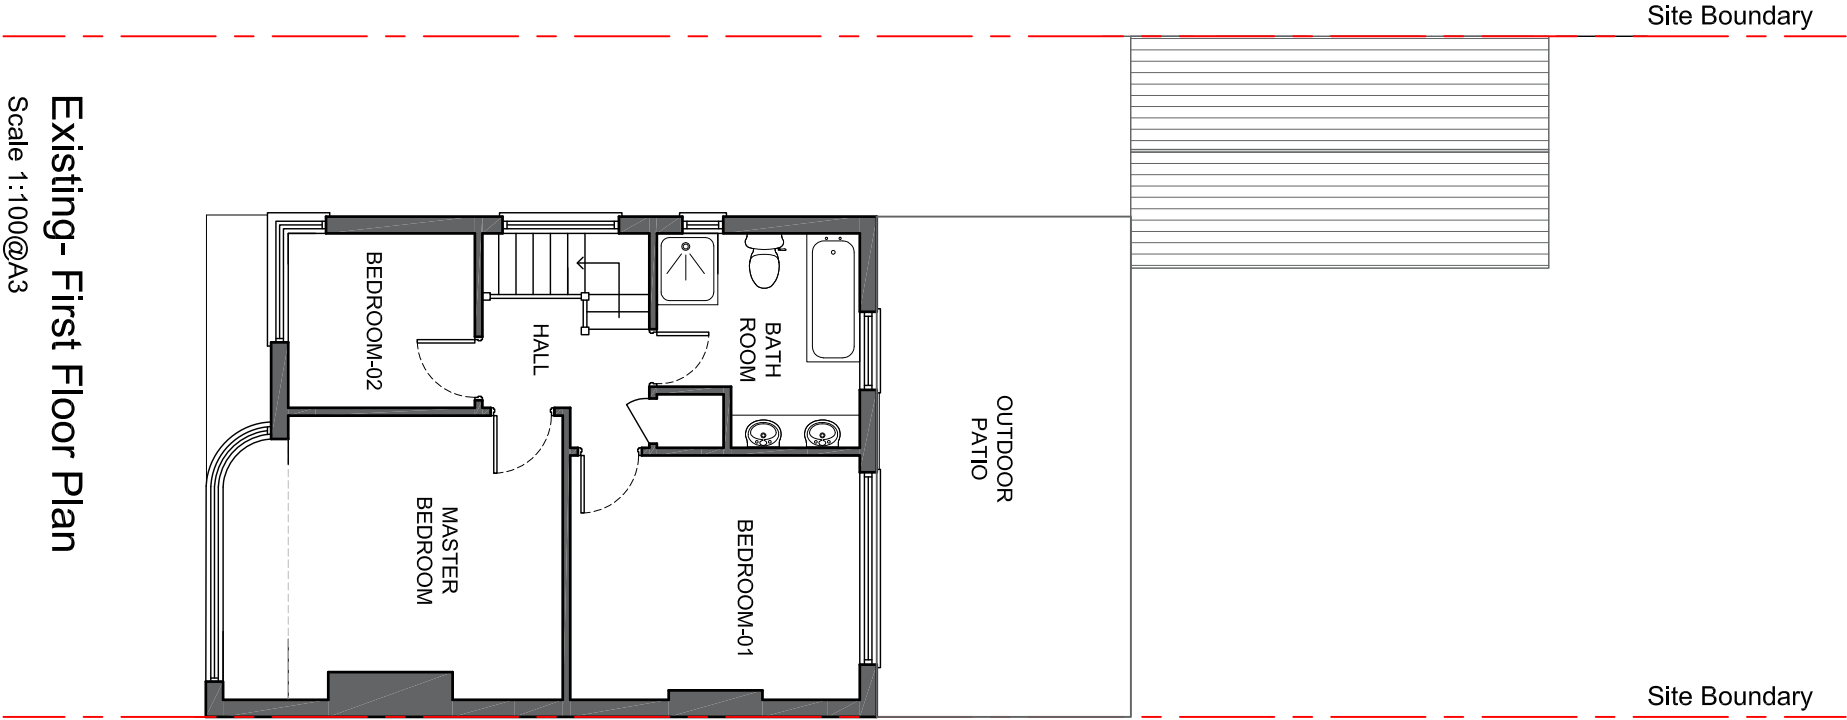


Existing- Ground Floor Plan

Scale 1:100@A3

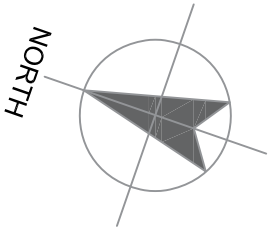

Existing- First Floor Plan

Scale 1:100@A3

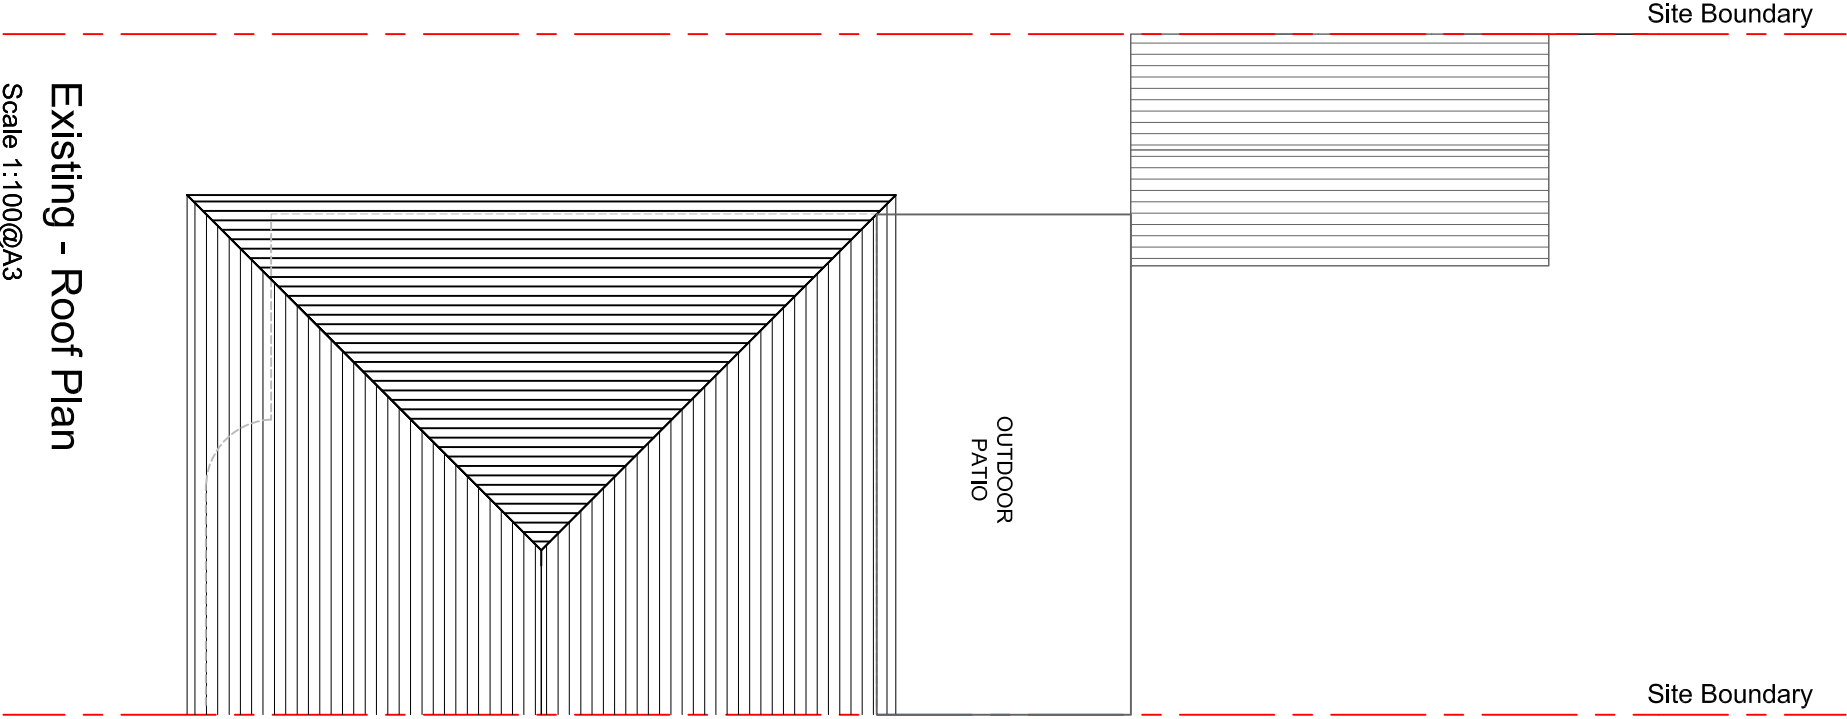

Existing - Roof Plan

Scale 1:100@A3

NOTES:


ALL WORK TO BE CARRIED OUT IN ACCORDANCE WITH THE CURRENT BUILDING REGULATIONS.

ALL DIMENSIONS / LEVELS TO BE CHECKED AND VERIFIED ON SITE BEFORE COMMENCEMENT OF WORK.

THIS DRAWINGS TO BE RED IN CONJUNCTION WITH PROJECT WORKING DRAWINGS, SPECIFICATIONS, DETAILS AND STRUCTURE DRAWINGS.

ALL MATERIAL USED IN THE PROPOSED EXTENSION SHOULD MATCH THE EXISTING BUILDING.

1:100
@ A3

 

LAWFUL DEVELOPMENT CERTIFICATE

PROJECT: 32 WARRENDER WAY, RISLIP, HA4 8ED

DRAWING TITLE:
EXISTING PLAN

SCALE:
1:100@A3

DATE:
01/02/2022

DRAWING NUMBER:
GA 1001

REV:
A