



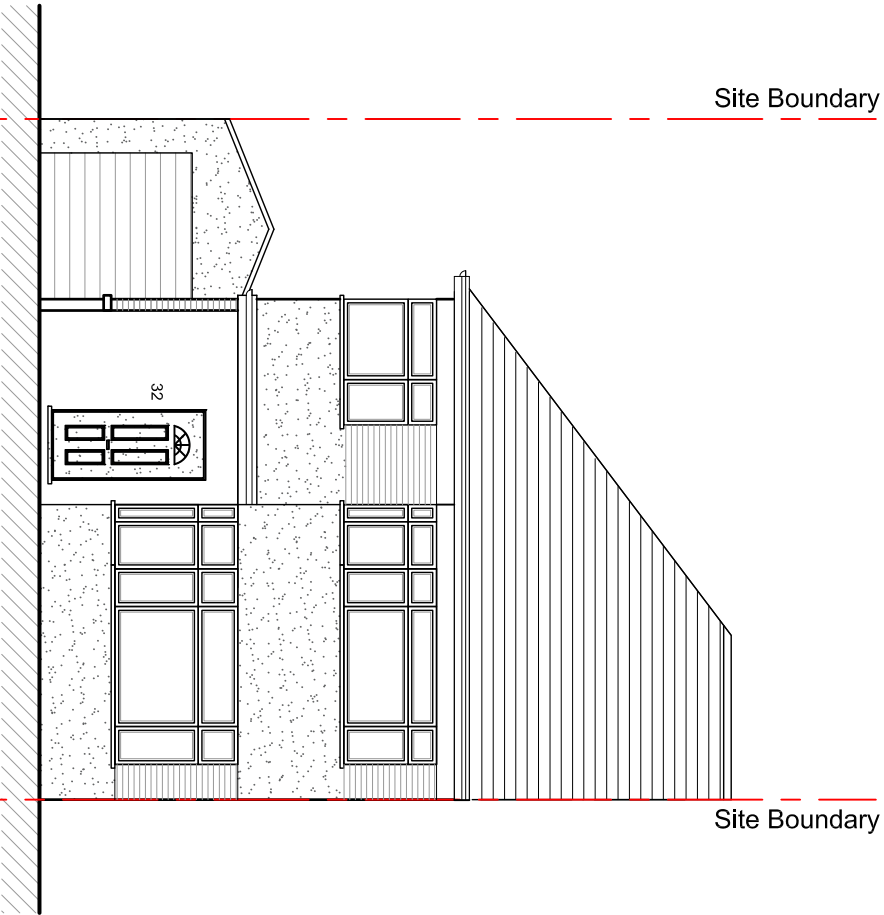


Existing - Front Elevation

Scale 1:100@A3

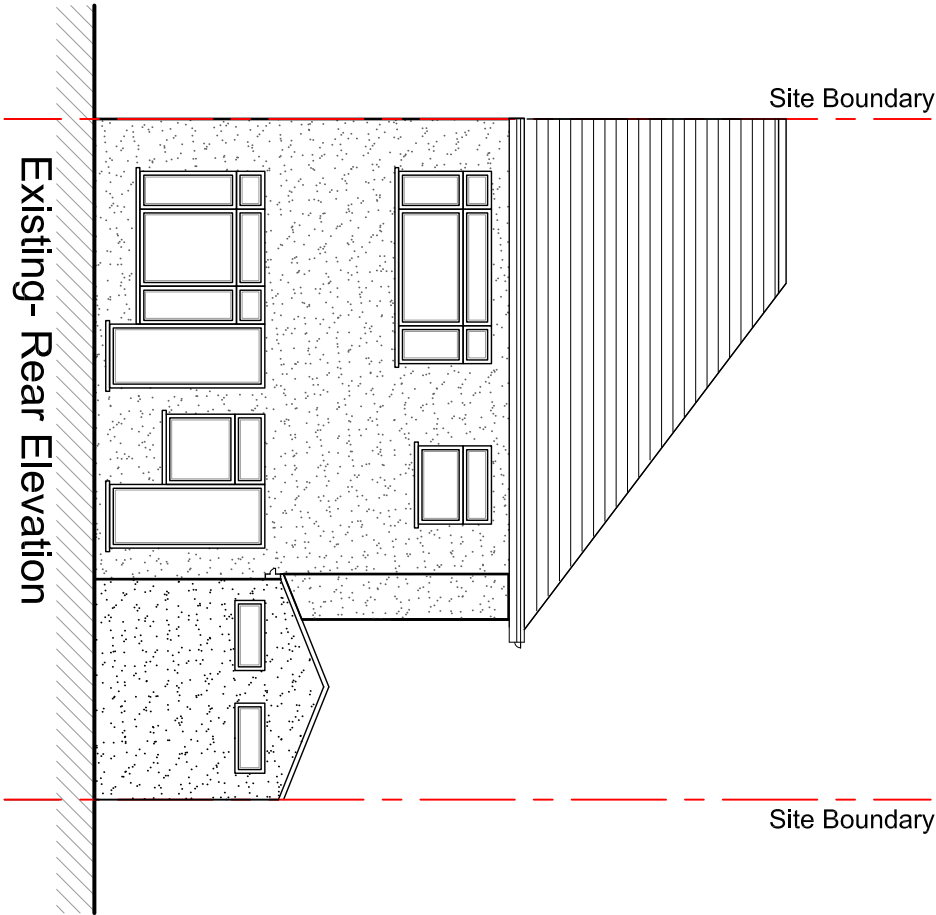


Existing - Rear Elevation

Scale 1:100@A3

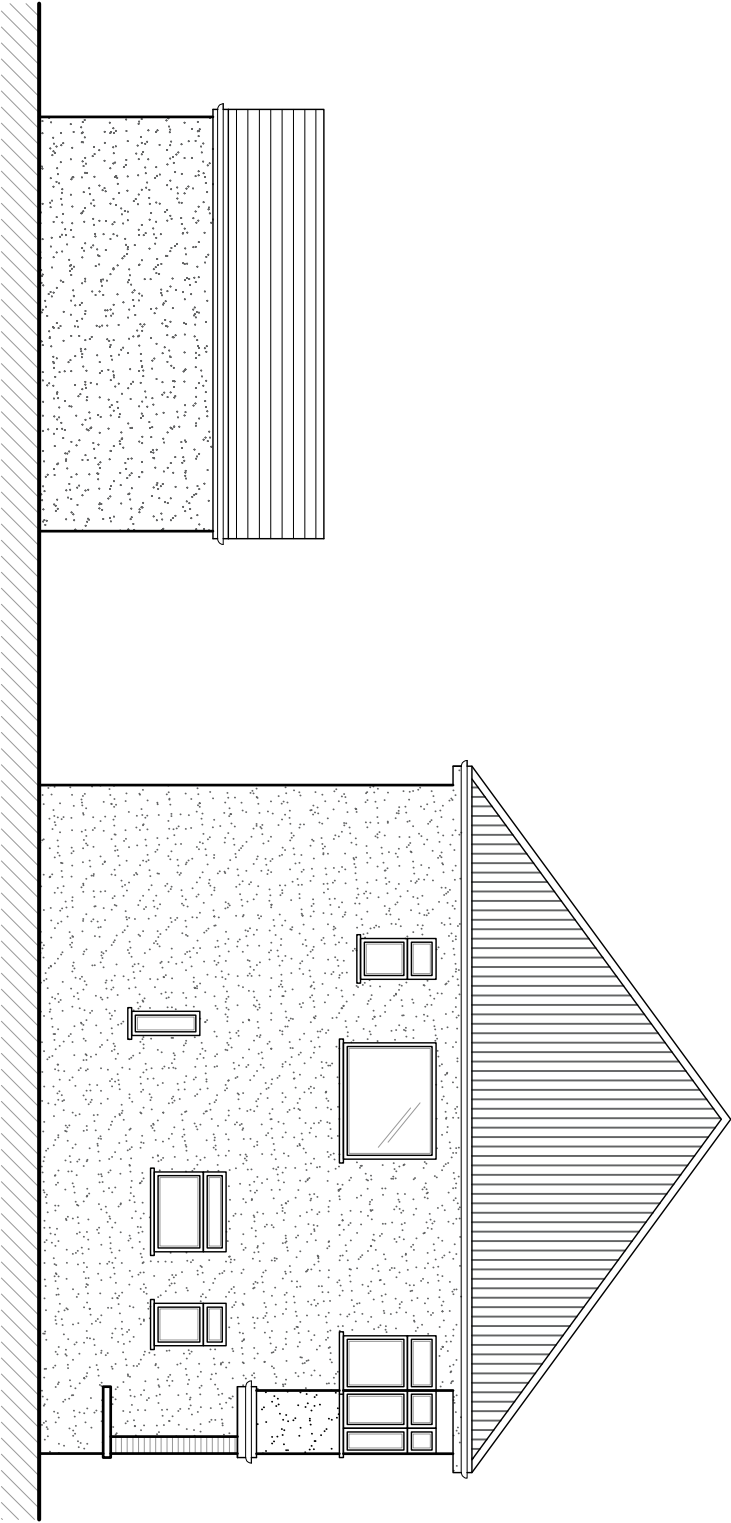

Existing - Side Elevation

Scale 1:100@A3

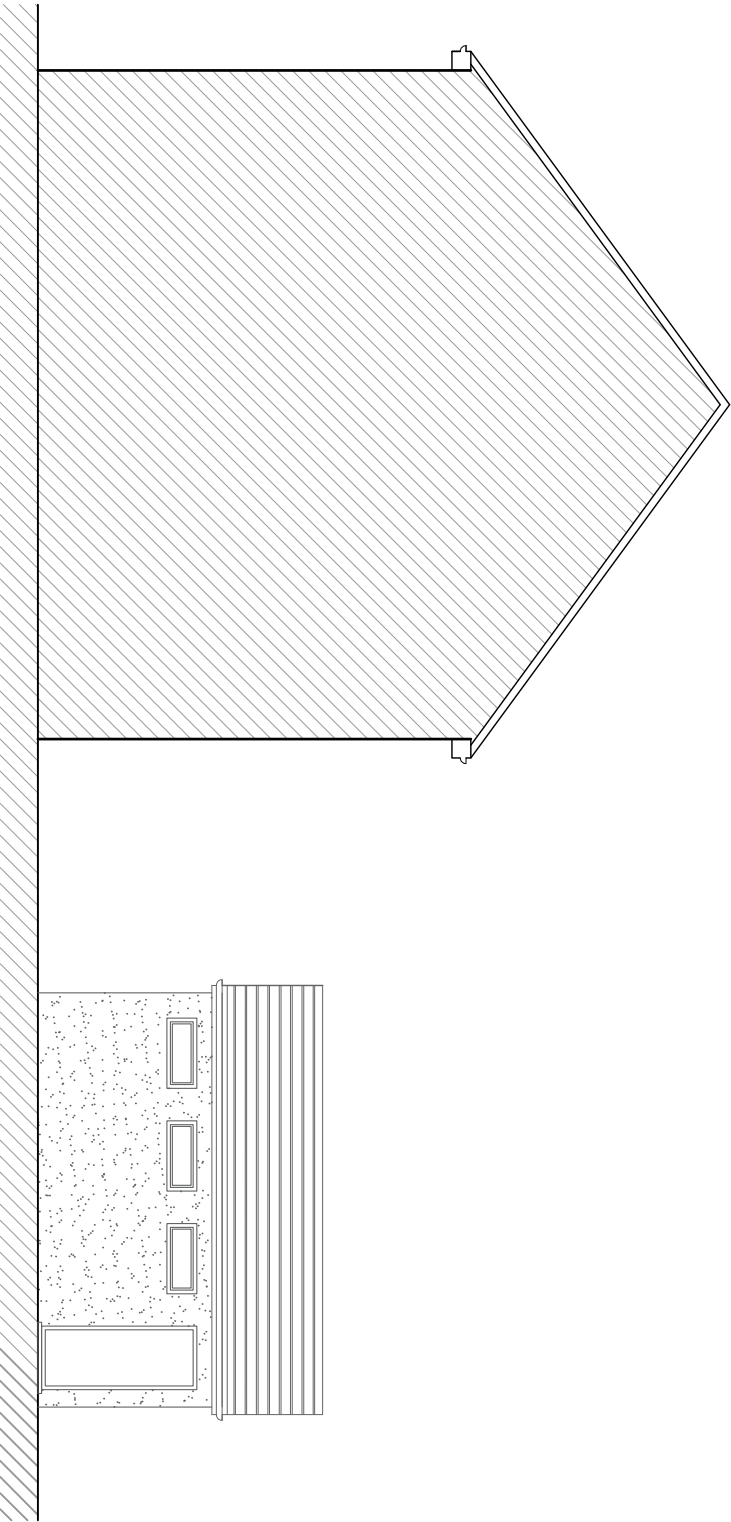


Existing - Side Elevation

Scale 1:100@A3

NOTES:
ALL WORK TO BE CARRIED OUT IN ACCORDANCE WITH THE CURRENT BUILDING REGULATIONS.
ALL DIMENSIONS / LEVELS TO BE CHECKED AND VERIFIED ON SITE BEFORE COMMENCEMENT OF WORK.
THIS DRAWING IS TO BE USED IN CONJUNCTION WITH PROJECT WORKING DRAWINGS, SPECIFICATIONS, DETAILS AND STRUCTURE DRAWINGS.
ALL MATERIAL USED IN THE PROPOSED EXTENSION SHOULD MATCH THE EXISTING BUILDING.

1:100
@ A3

 

LAWFUL DEVELOPMENT CERTIFICATE

DRAWING TITLE:
EXISTING PLAN & ELEVATION

DRAWING NUMBER:

REV:

PROJECT: 32 WARRENDER WAY, RISLIP, HA4 8ED

SCALE:
1:100@A3

DATE:
01/02/2022

GA 1002

A