



MATERIALS:
ALL MATERIALS TO BE USED IN THE EXTENSION WORKS, TO BE SIMILAR MATCH APPEARANCE TO THOSE USED IN THE CONSTRUCTION OF THE EXISTING HOUSE.



Proposed - Front Elevation
Scale 1:100@A3

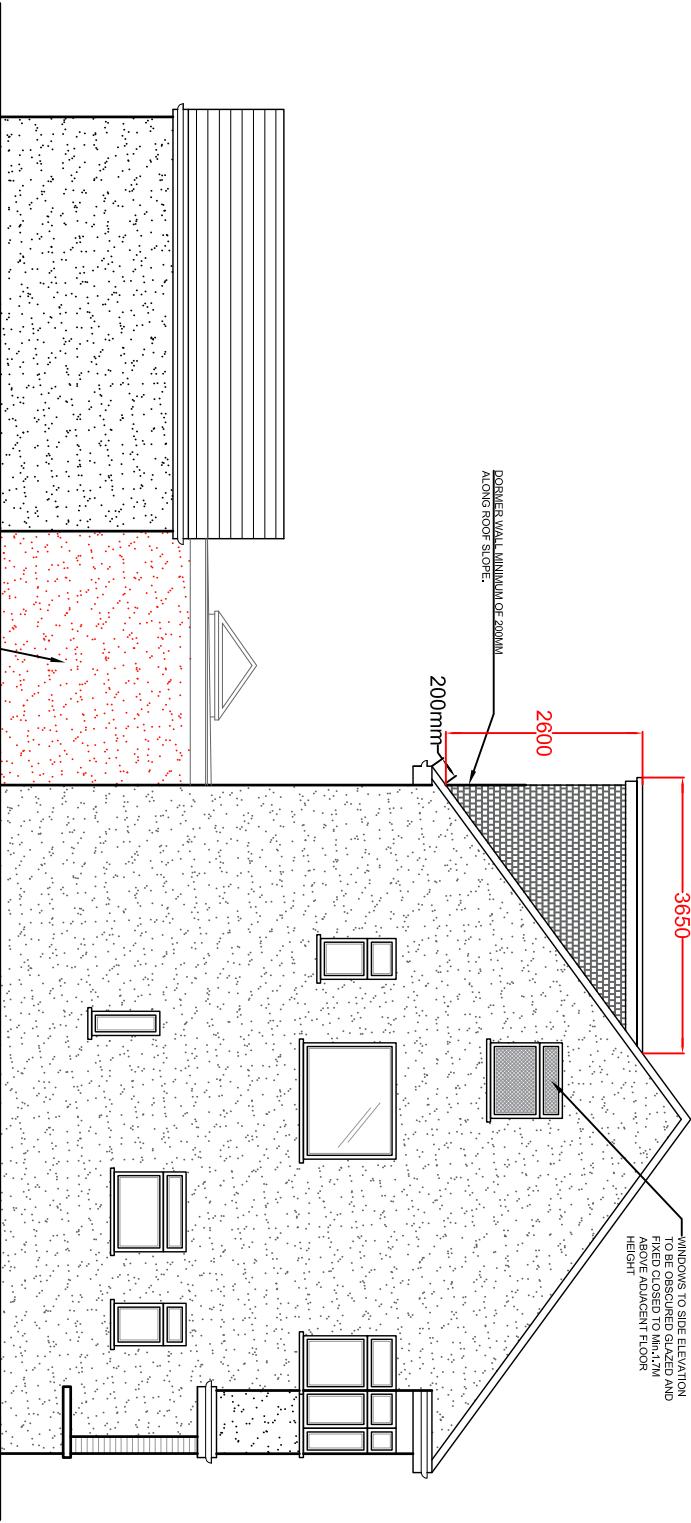


Proposed - Side Elevation
Scale 1:100@A3

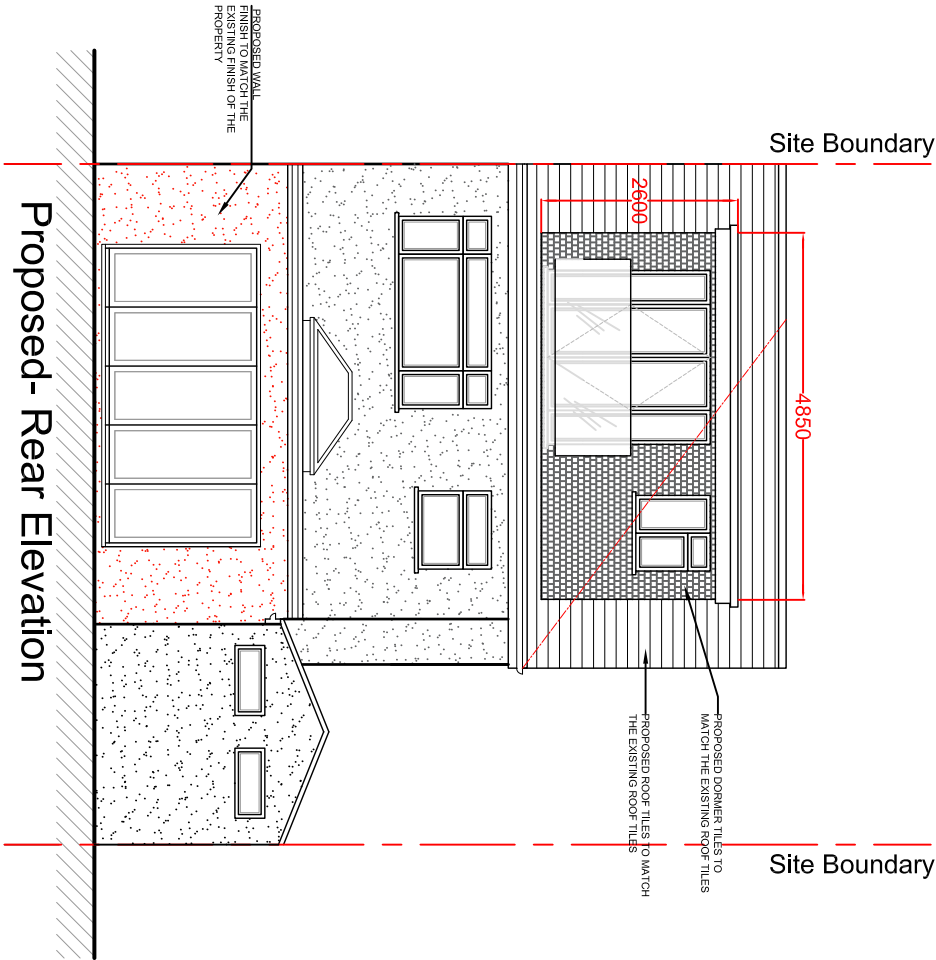


Proposed - Rear Elevation
Scale 1:100@A3

Proposed - Side Elevation
Scale 1:100@A3

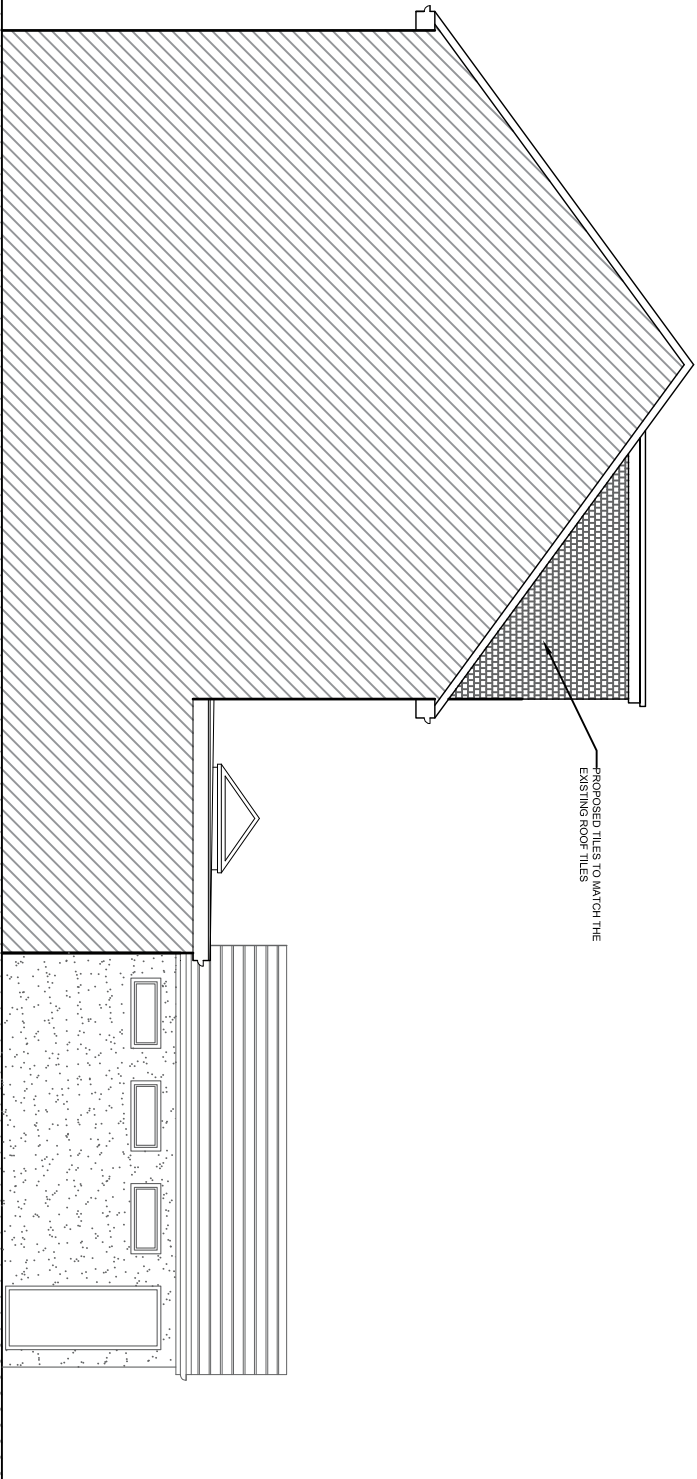

NOTES:
ALL WORK TO BE CARRIED OUT IN ACCORDANCE WITH THE CURRENT BUILDING REGULATIONS.
ALL DIMENSIONS / LEVELS TO BE CHECKED AND VERIFIED ON SITE BEFORE COMMENCEMENT OF WORK.
THIS DRAWING IS TO BE USED IN CONJUNCTION WITH PROJECT WORKING DRAWINGS, SPECIFICATIONS, DETAILS AND STRUCTURE DRAWINGS.
ALL MATERIAL USED IN THE PROPOSED EXTENSION SHOULD MATCH THE EXISTING BUILDING.

 

LAWFUL DEVELOPMENT CERTIFICATE		DRAWING TITLE: PROPOSED PLAN & ELEVATION		DRAWING NUMBER:	
PROJECT: 32 WARRENDER WAY, RISLIP, HA4 8ED		SCALE: 1:100@A3	DATE: 01/02/2022	GA 2002	
				A	