



PR: Painted Render
BW: Brick work

Note: The Drawings is for planning purpose and should not be used for construction.
All dimensions should be confirmed on site and any deviation should be reported back to designer.

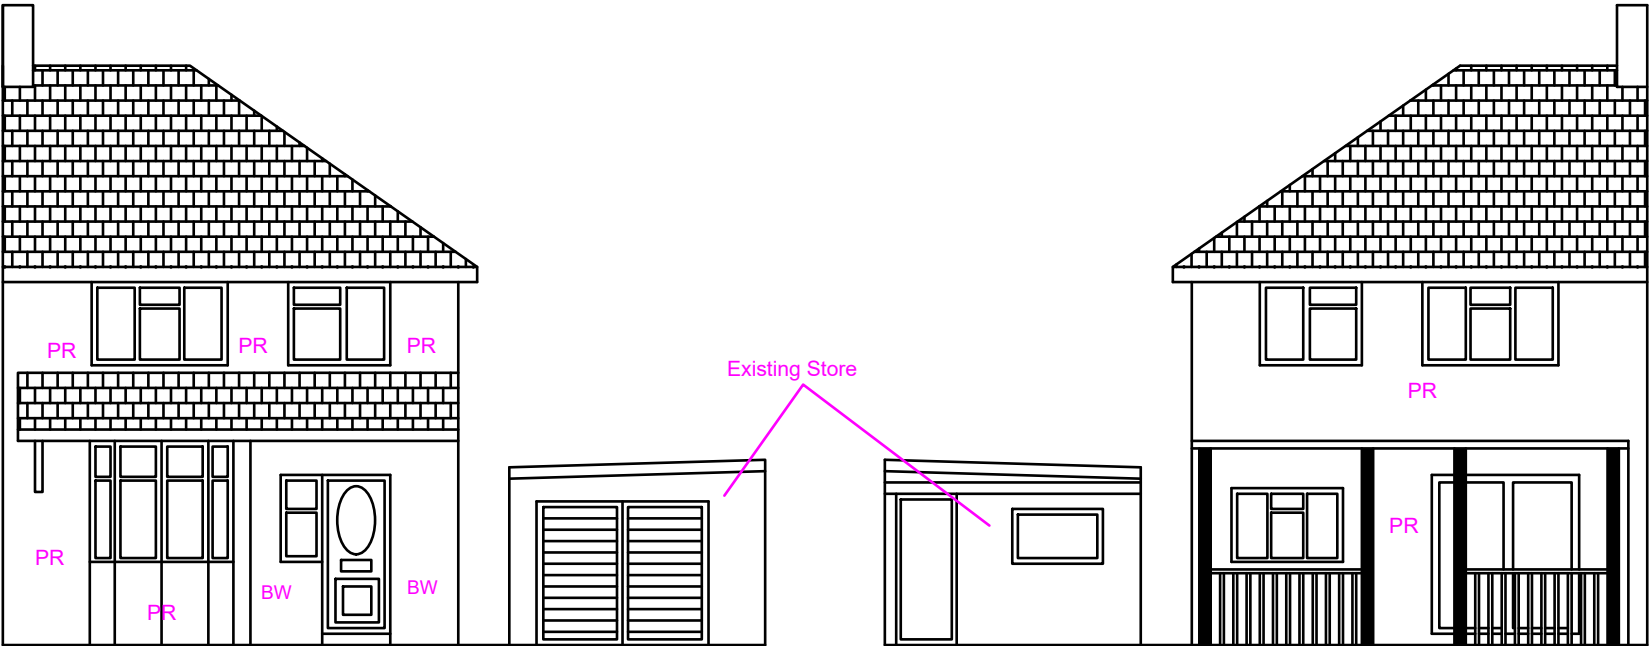


Existing Front Elevation

Existing Rear Elevation

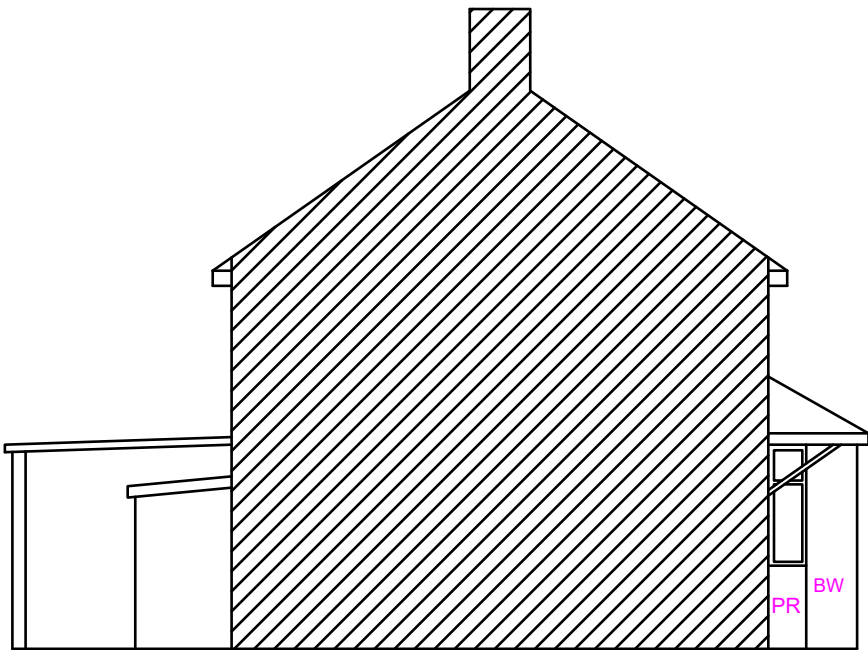

Existing Side Elevation (LHS)

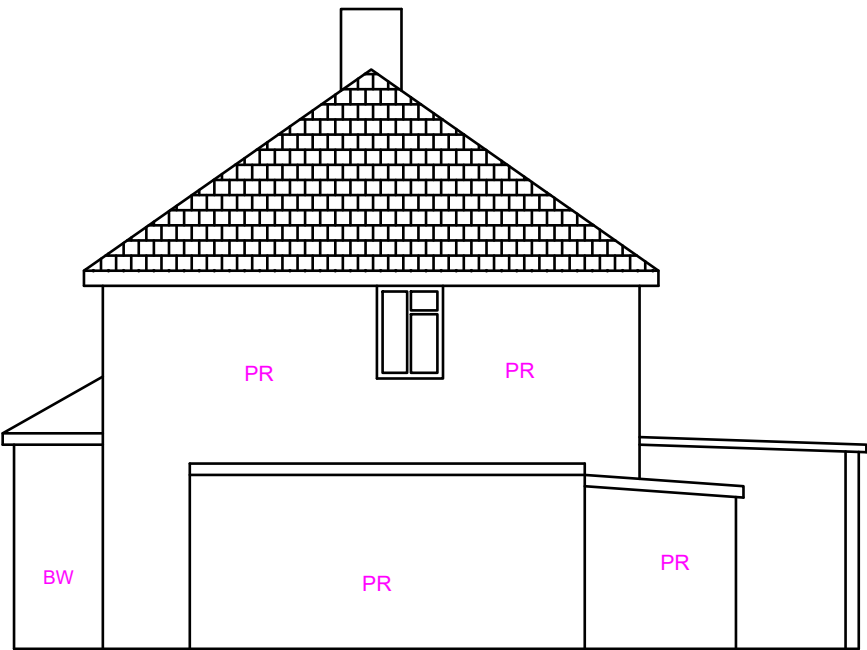

Existing Side Elevation (RHS)

Proposed Development:

Loft Extension

Site Address:

62 Tudor Road
Hayes
UB3 2QD

Revisions:

Rev	Date	Description
A	07/02/2022	


Drawing Description:

Existing Elevations

Drawing No:

ART/2022/LE62TR/EE

Scale: 1:100
Paper Size: A3
Sheet No: 3 of 5

 

ART CONSULTANTS (UK) LTD
113 LONG LANE
STANWELL
TW19 7AL
M:07960071377
E: ARTCONSULTANTSUK@GMAIL.COM