

P: Smooth paint

Temporary Timber Fence Max Height 2M
to be removed within 1month of completion
of outbuilding or Prior to the first use of the outbuilding
(Whichever is sooner)

Secure
cycle
Store

REAR GARDEN
(6 ELM CLOSE)

ELM CLOSE NO.6
[AREA NOT SURVEYED]

Temporary Timber Fence Max Height 2M
to be removed within 1month of completion
of outbuilding or Prior to the first use of the outbuilding
(Whichever is sooner)

Secure
cycle
Store

Grass


REAR GARDEN
(6 ELM CLOSE)
45.0 Sq.m.

Patio


ELM CLOSE NO.6
[AREA NOT SURVEYED]

Existing Ground Floor Layout


Proposed Ground Floor Layout

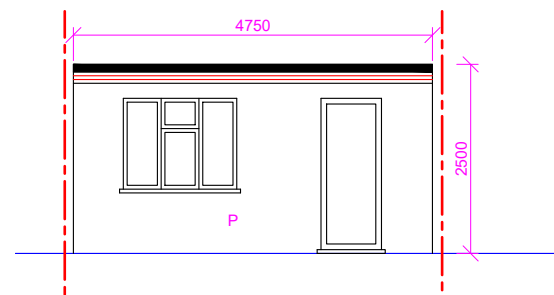


Proposed Front Elevation

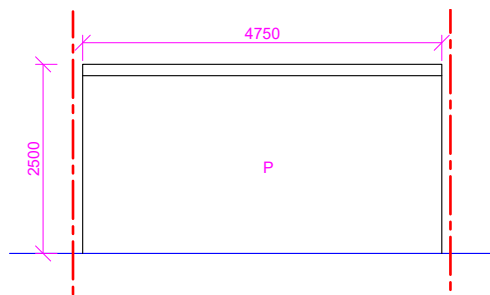

Proposed Rear Elevation

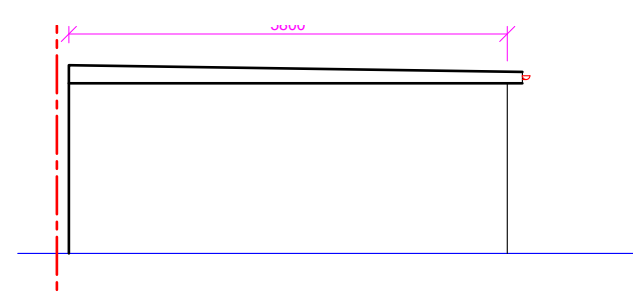

Proposed Side Elevation (LHS)

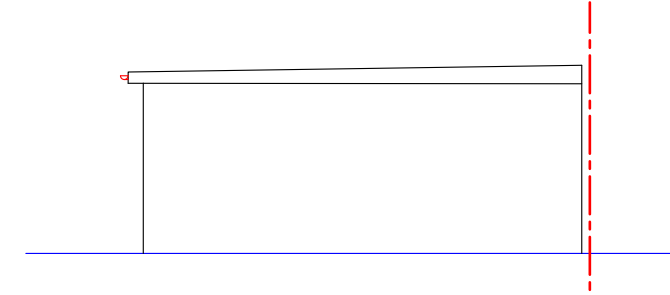

Proposed Side Elevation (RHS)

Proposed Development:

Proposed Outbuilding

Site Address:

6 Elm Close
Hayes
UB3 2JN

Revisions:

Rev	Date	Description
A	11/02/2022	
B	07/06/2022	Added annotation
C	21/07/2022	Added Patio and Grass

Drawing Description:

Existing & Proposed Floor Layout
and Elevations

Drawing No:

ART/2022/OUT6EC/ELPL Rev C

Scale: 1:100
Paper Size: A3
Sheet No: 1 of 2



ART CONSULTANTS (UK) LTD
113 LONG LANE
STANWELL
TW19 7AL
M:07960071377
E: ARTCONSULTANTSUK@GMAIL.COM