


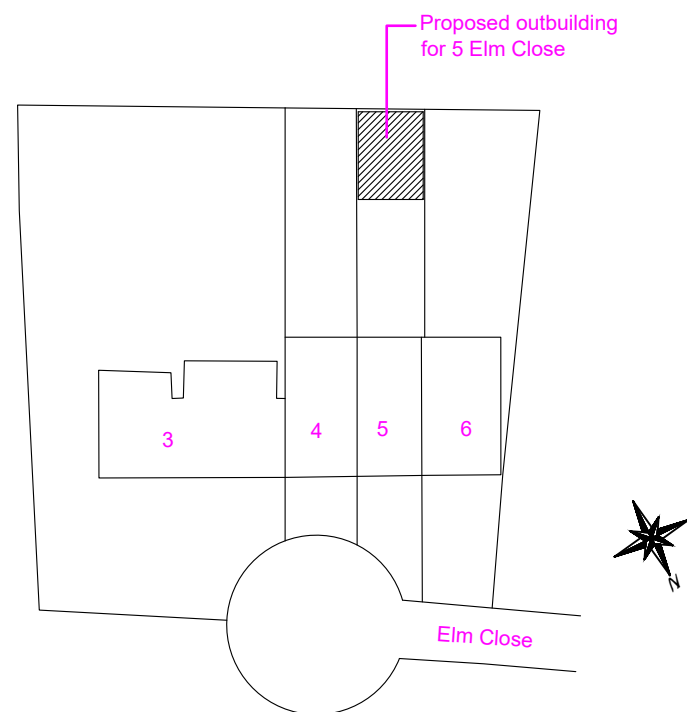

Site Plan@
1:500



Location Plan@
1:1250

Proposed Development:

Proposed Outbuilding

Site Address:

5 Elm Close
Hayes
UB3 2JN

Revisions:

Rev	Date	Description
A	20/04/2022	Reduced Outbuilding Size

Drawing Description:


Site plan & Location Plan

Drawing No:

ART/2022/OUT5EC/SPLP Rev A

Scale: 1:500, 1:1250

Paper Size: A3
Sheet No: 2 of 2

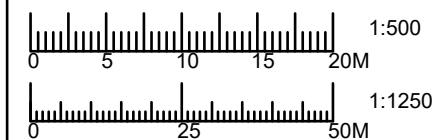

ART CONSULTANTS (UK) LTD
113 LONG LANE
STANWELL
TW19 7AL
M:07960071377
E: ARTCONSULTANTSUK@GMAIL.COM