




P: Smooth paint

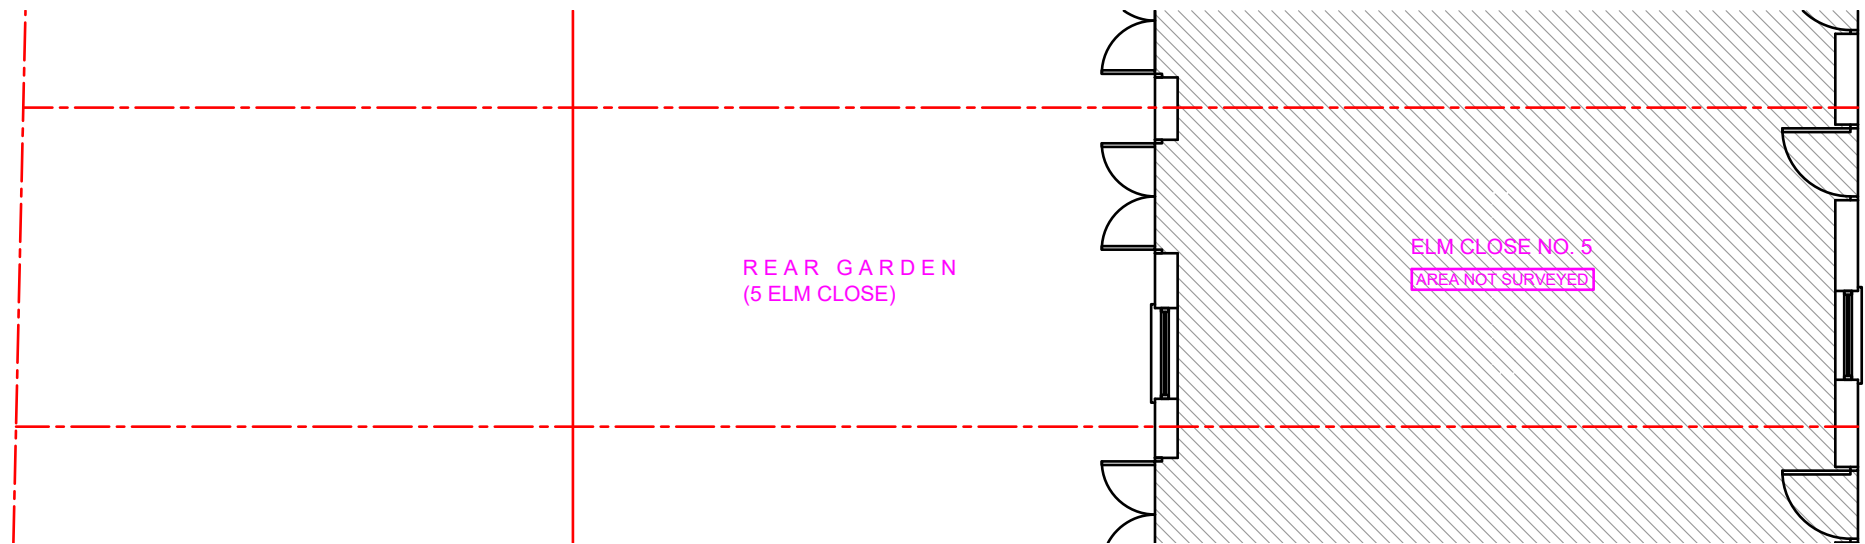


Existing Ground Floor Layout

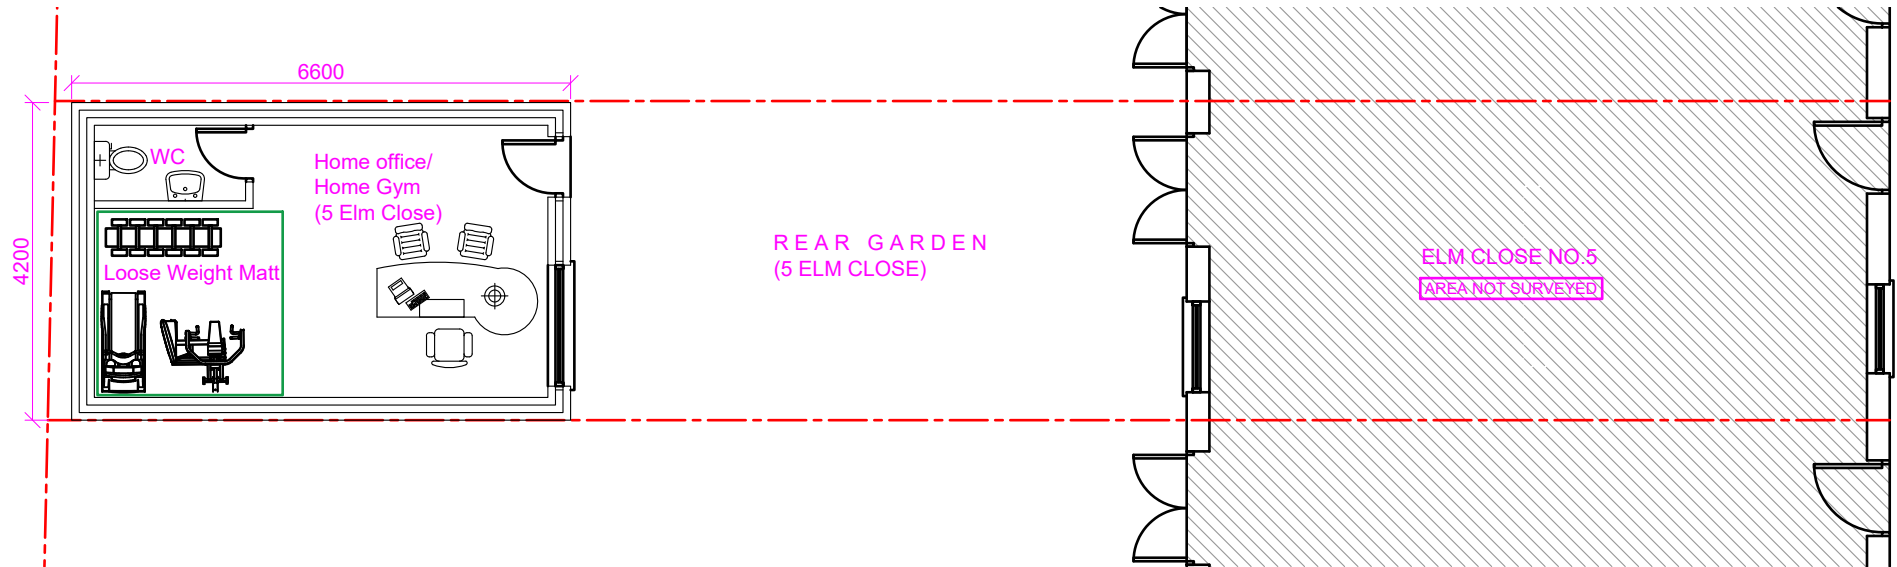


Proposed Ground Floor Layout

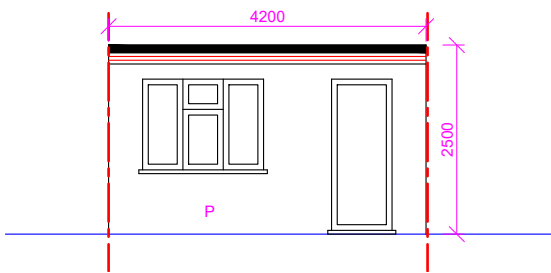


Proposed Front Elevation

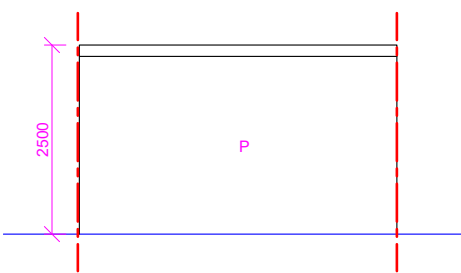

Proposed Rear Elevation

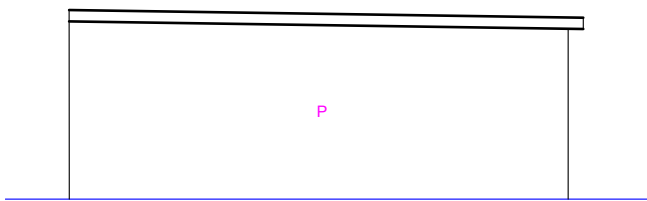

Proposed Side Elevation (LHS)

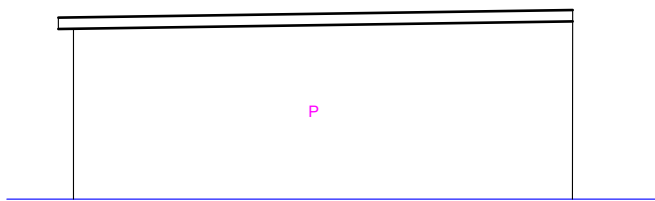

Proposed Side Elevation (RHS)

Proposed Development:

Proposed Outbuiding

Site Address:

5 Elm Close
Hayes
UB3 2JN

Revisions:

Rev	Date	Description


Drawing Description:

Existing & Proposed Floor Layout
and Elevations

Drawing No:

ART/2022/OUT5EC/ELPL

Scale: 1:100
Paper Size: A3
Sheet No: 1 of 2

 

ART CONSULTANTS (UK) LTD
113 LONG LANE
STANWELL
TW19 7AL
M:07960071377
E: ARTCONSULTANTSUK@GMAIL.COM