


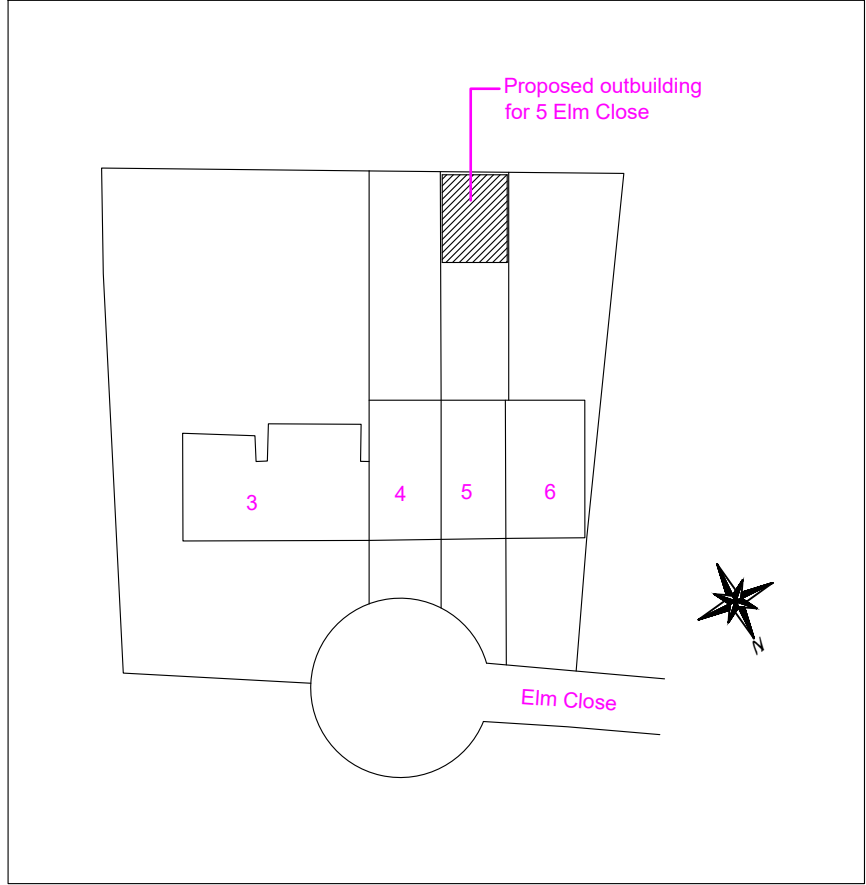

Site Plan@
1:500



Location Plan@
1:1250

Proposed Development:

Proposed Outbuilding

Site Address:

5 Elm Close
Hayes
UB3 2JN

Revisions:

Rev	Date	Description
A	11/02/2022	
B	07/06/2022	Added annotation

Drawing Description:

Site plan & Location Plan


Drawing No:

ART/2022/OUT5EC/SPLP Rev B

Scale: 1:500, 1:1250

Paper Size: A3

Sheet No: 2 of 2

 

ART CONSULTANTS (UK) LTD
113 LONG LANE
STANWELL
TW19 7AL
M:07960071377
E: ARTCONSULTANTSUK@GMAIL.COM