




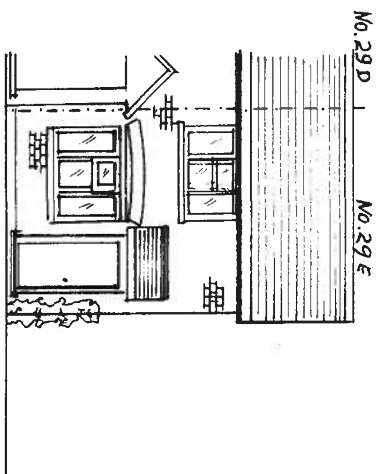


EXISTING FRONT ELEVATION (NORTH)

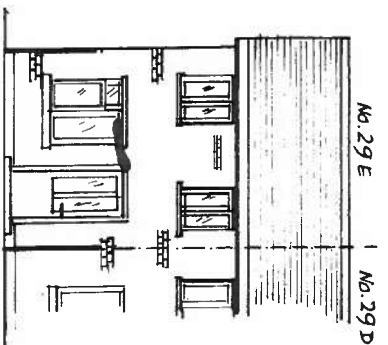


EXISTING REAR ELEVATION (SOUTH)

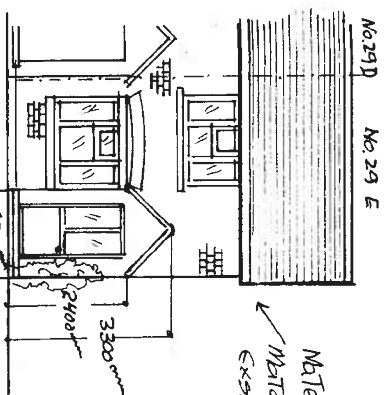



PROPOSED FRONT ELEVATION (NORTH)

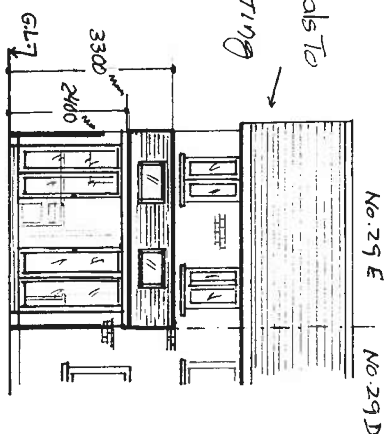

PROPOSED REAR ELEVATION (SOUTH)

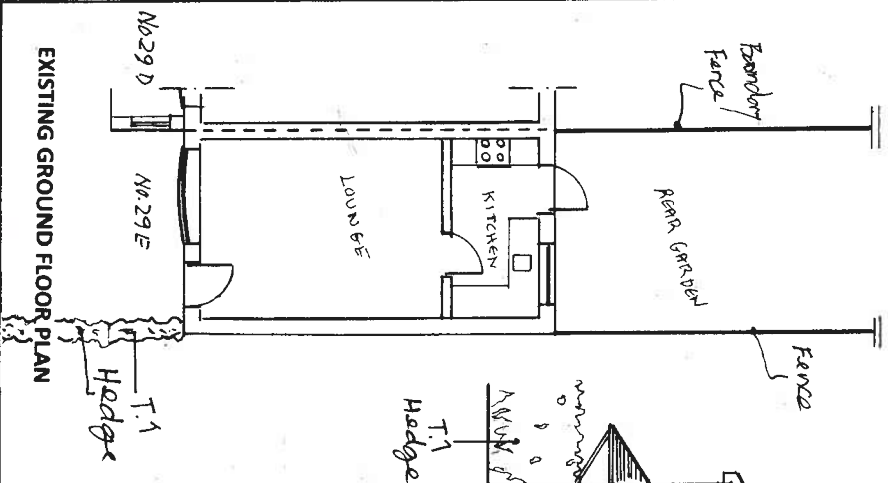

EXISTING SIDE ELEVATION (EAST)

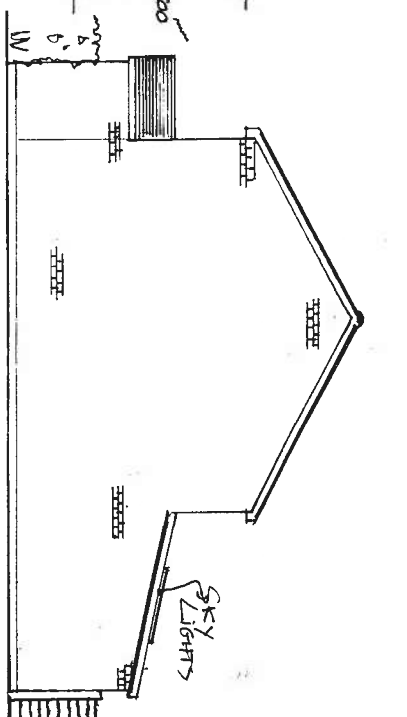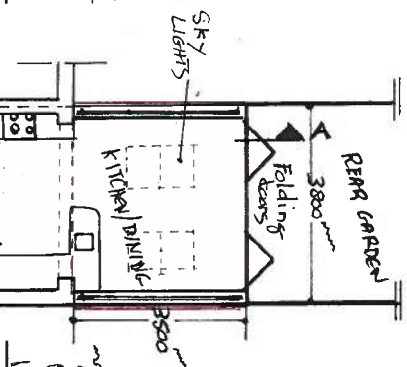

PROPOSED SIDE ELEVATION (EAST)

NOTE: ADDITIONS AND ALTERATIONS ARE
SHOWN IN RED FOR CLARITY (PLAN)



2

Category	Metres
0	1
1	2
2	2
3	3

SCALE 1:100



PROPOSED GROUND FLOOR PLAN

PROPOSAL : Erection of a Single Storey Rear Extension and Front Porch
ADDRESS : 29e Bosanquet Close, Uxbridge, UB8 3PE
CLIENT : Mr & Mrs Sullivan DRAWING NO. BEP-01
PAPER SIZE -A3 SCALE : 1:100 DATE : 21/02/2022
Architectural Drawing Services CASN

1

• • • • •