


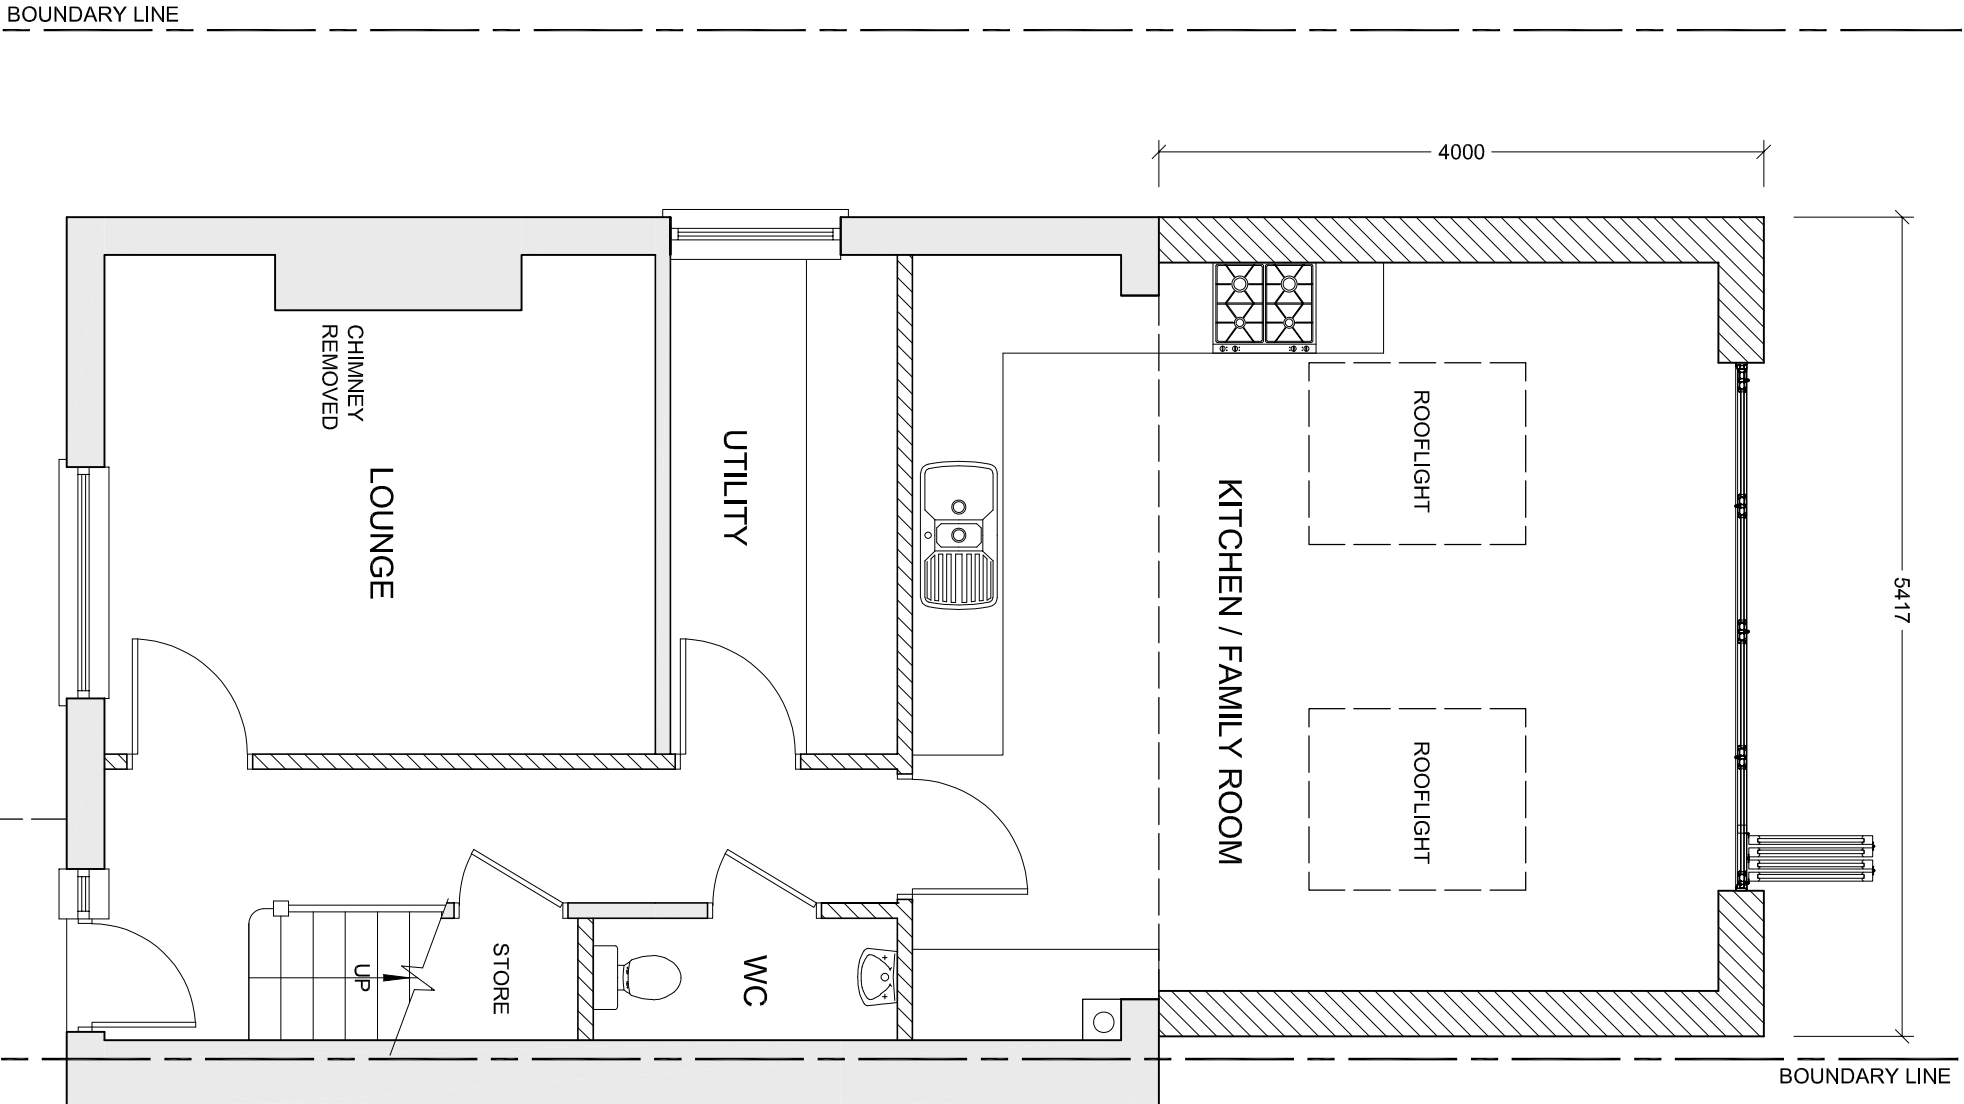



bernard murray design

chartered architect

www.bmurraydesign.co.uk
 78 BRIDGE ROAD, UXBRIDGE, MIDDLESEX UB8 3QW
 TEL: 07988 477174 EMAIL: bmurraydesign@yahoo.co.uk

PROJECT

122 HAIG ROAD
UXBRIDGE
UB8 3EG

CLIENT

SIMONE CHARLES

DRAWING

PRIOR APPROVAL

PROPOSED FLOOR PLANS

SCALE 1:50 @ A3

DRAWING NUMBER

REV.

DATE APR 2022

DRAWN BM


1167-14

AMENDMENTS

DATE

REV.

Dimensions, areas and levels where given are only approximate and subject to site survey.
 All dimensions are to be checked on site. If any discrepancy arises in the construction of the building, the architect shall be responsible for the design and construction of the building and any discrepancies or variations are to be referred to the architect before the building work commences. The architect is not responsible for the design of the building.

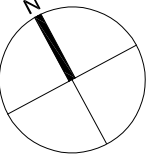

0

Metres

1.0

1.5

2.0

Scale 1:50