


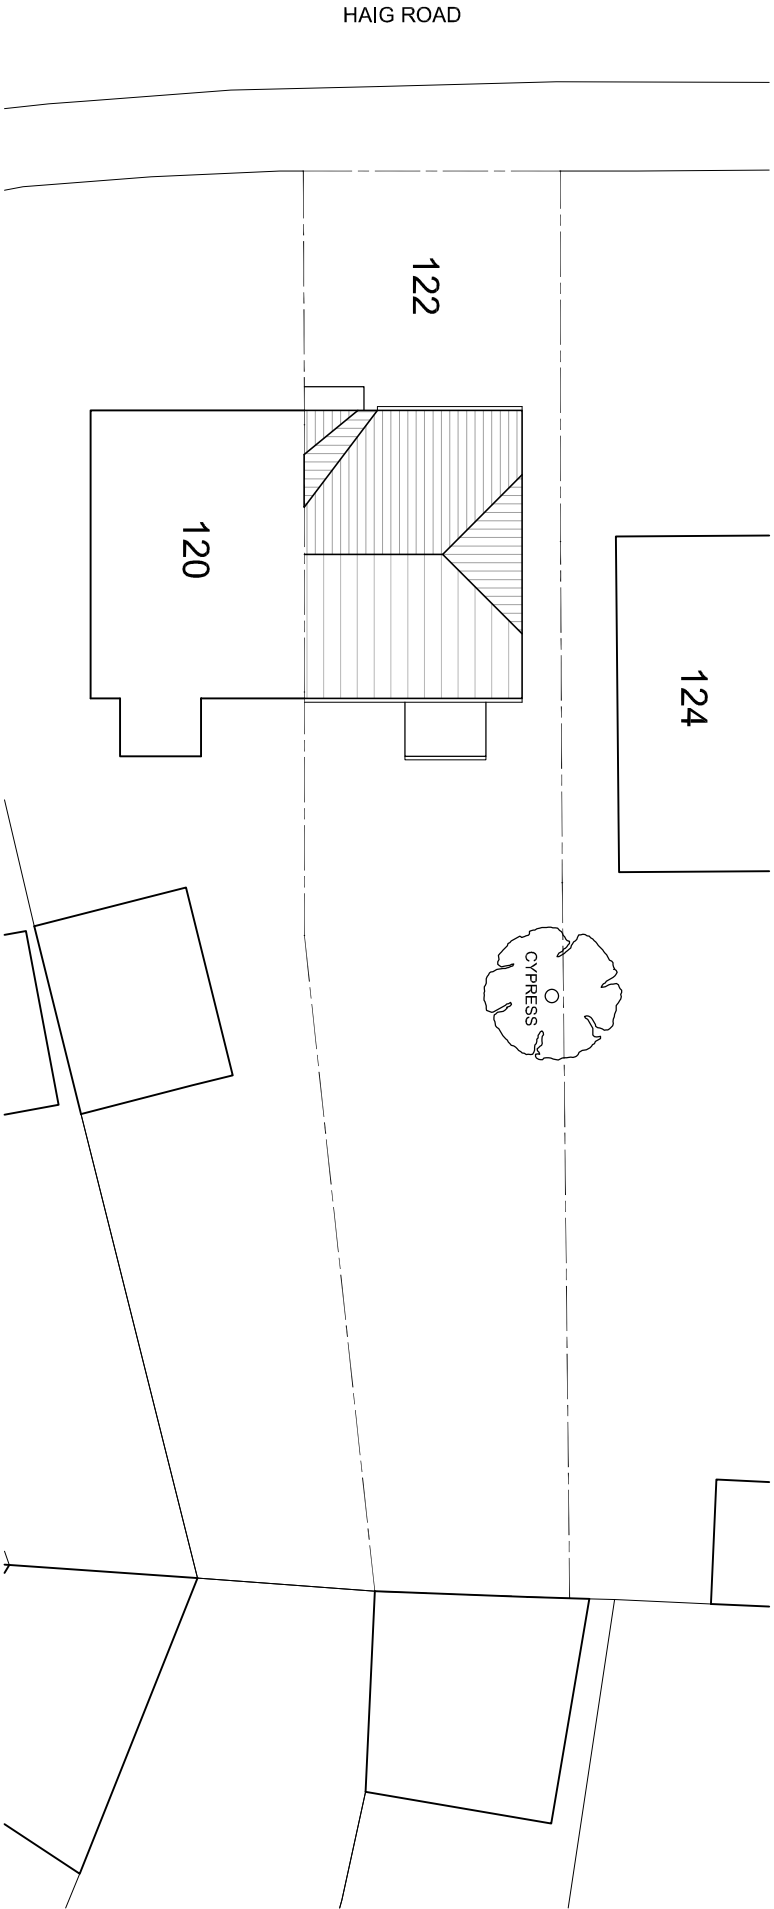


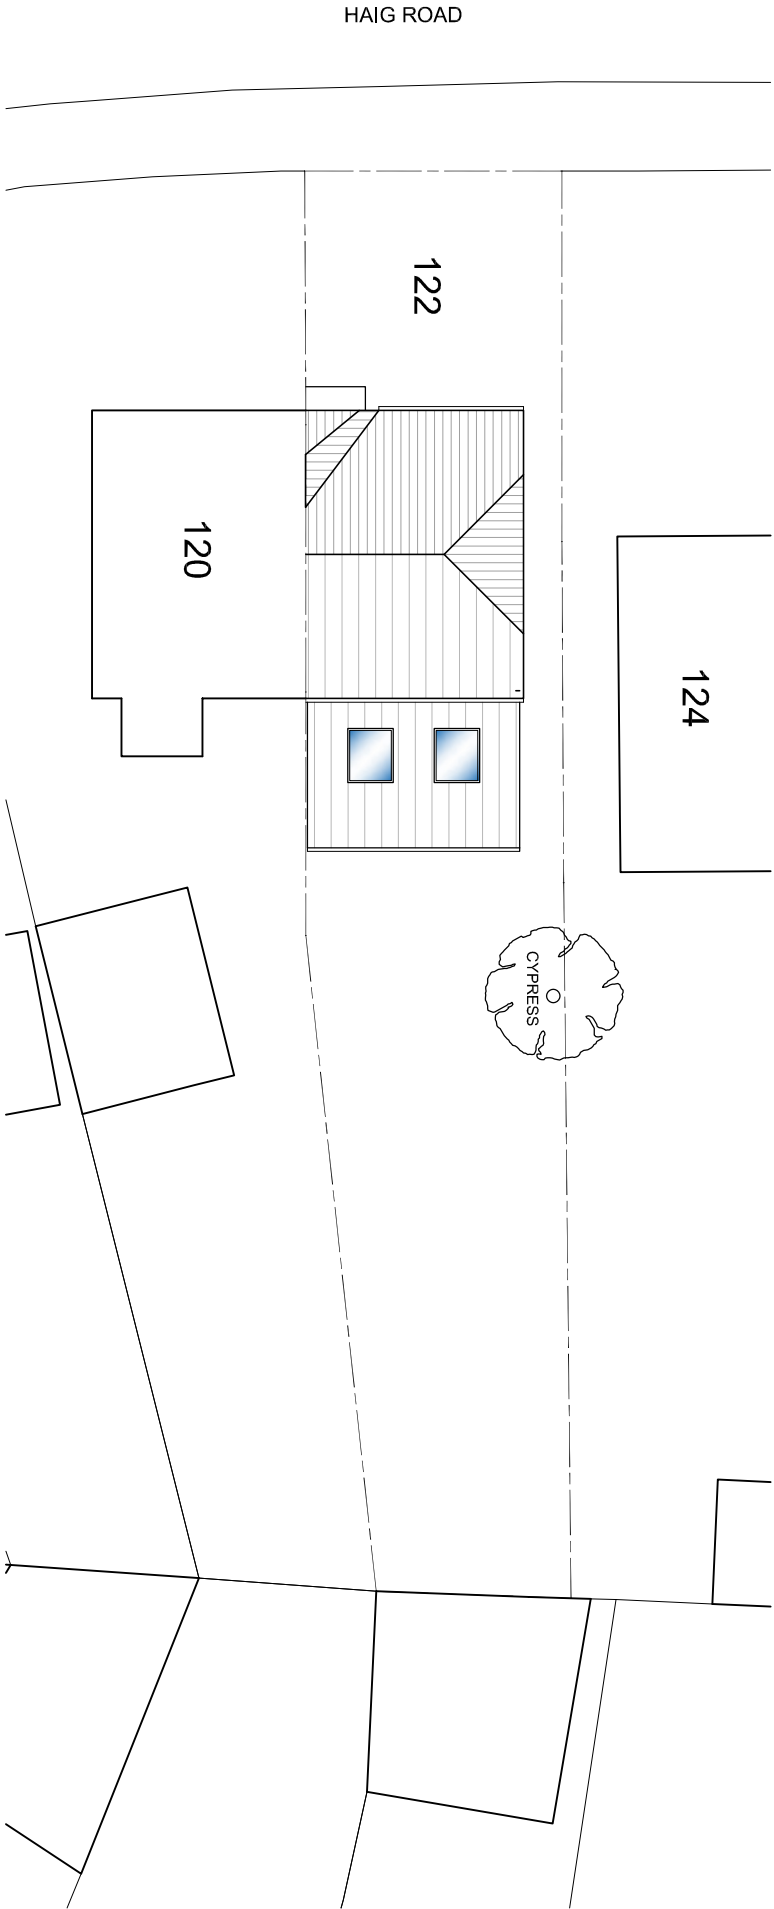

EXISTING SITE PLAN

 

PROPOSED SITE PLAN

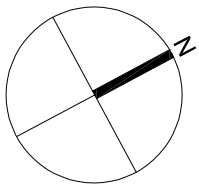

AMENDMENTS	DATE	REV.
------------	------	------

Drawings, notes and details shown are only approximate and subject to site survey. All dimensions are to be based on the finished ground level unless otherwise stated. The client is responsible for any discrepancies or variations and is to be notified by the architect before the drawing is issued. The architect is not responsible for any errors or omissions in the drawing.



78 BRIDGE ROAD, UXBRIDGE, MIDDLESEX UB8 3QW
TEL: 07988 477174 EMAIL: BMURRAYDESIGN@YAHOO.CO.UK
WWW.BMURRAYDESIGN.CO.UK

PROJECT
122 HAIG ROAD
UXBRIDGE
UB8 3EG

CLIENT
SIMONE CHARLES

DRAWING
PRIOR APPROVAL - EXISTING AND
PROPOSED SITE PLAN

SCALE	1:200 @ A3	DRAWING NUMBER	REV.
DATE	APR 2022	1167-16	
DRAWN	BM		