


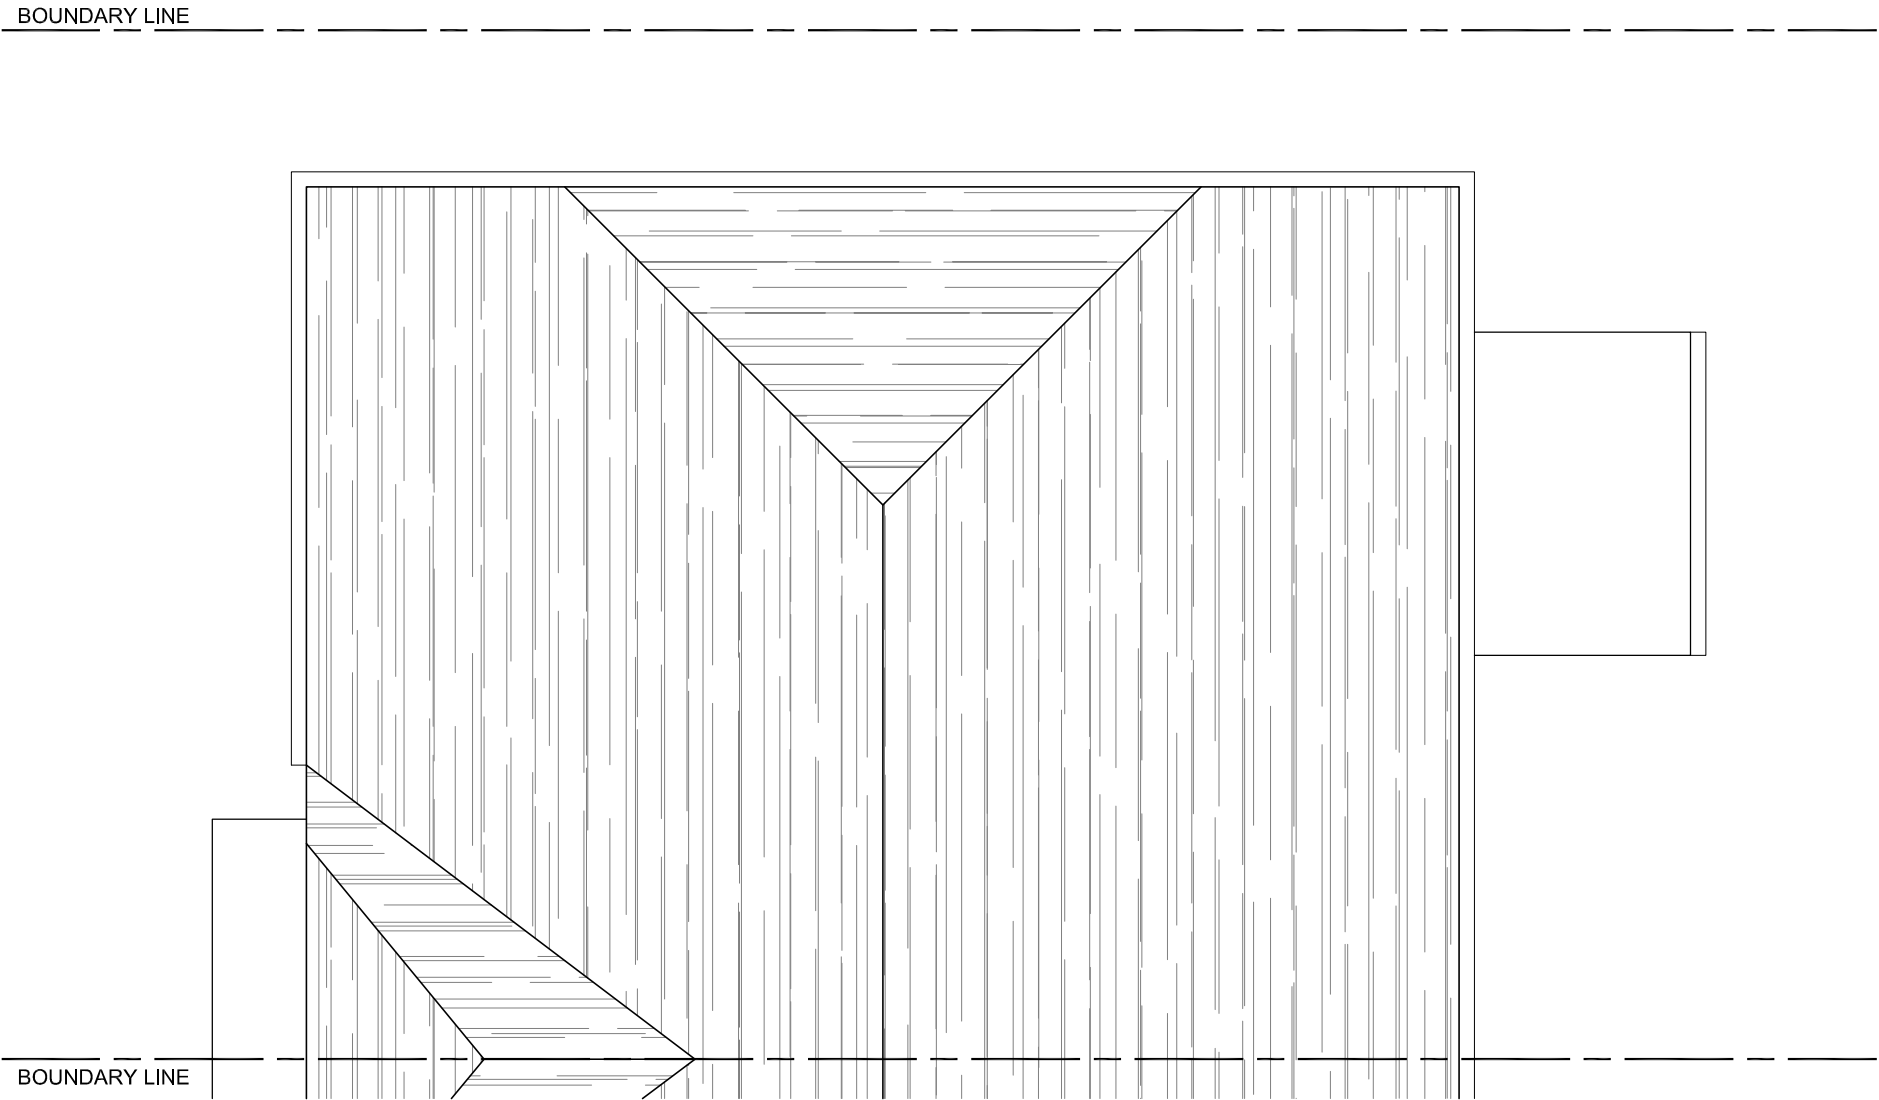


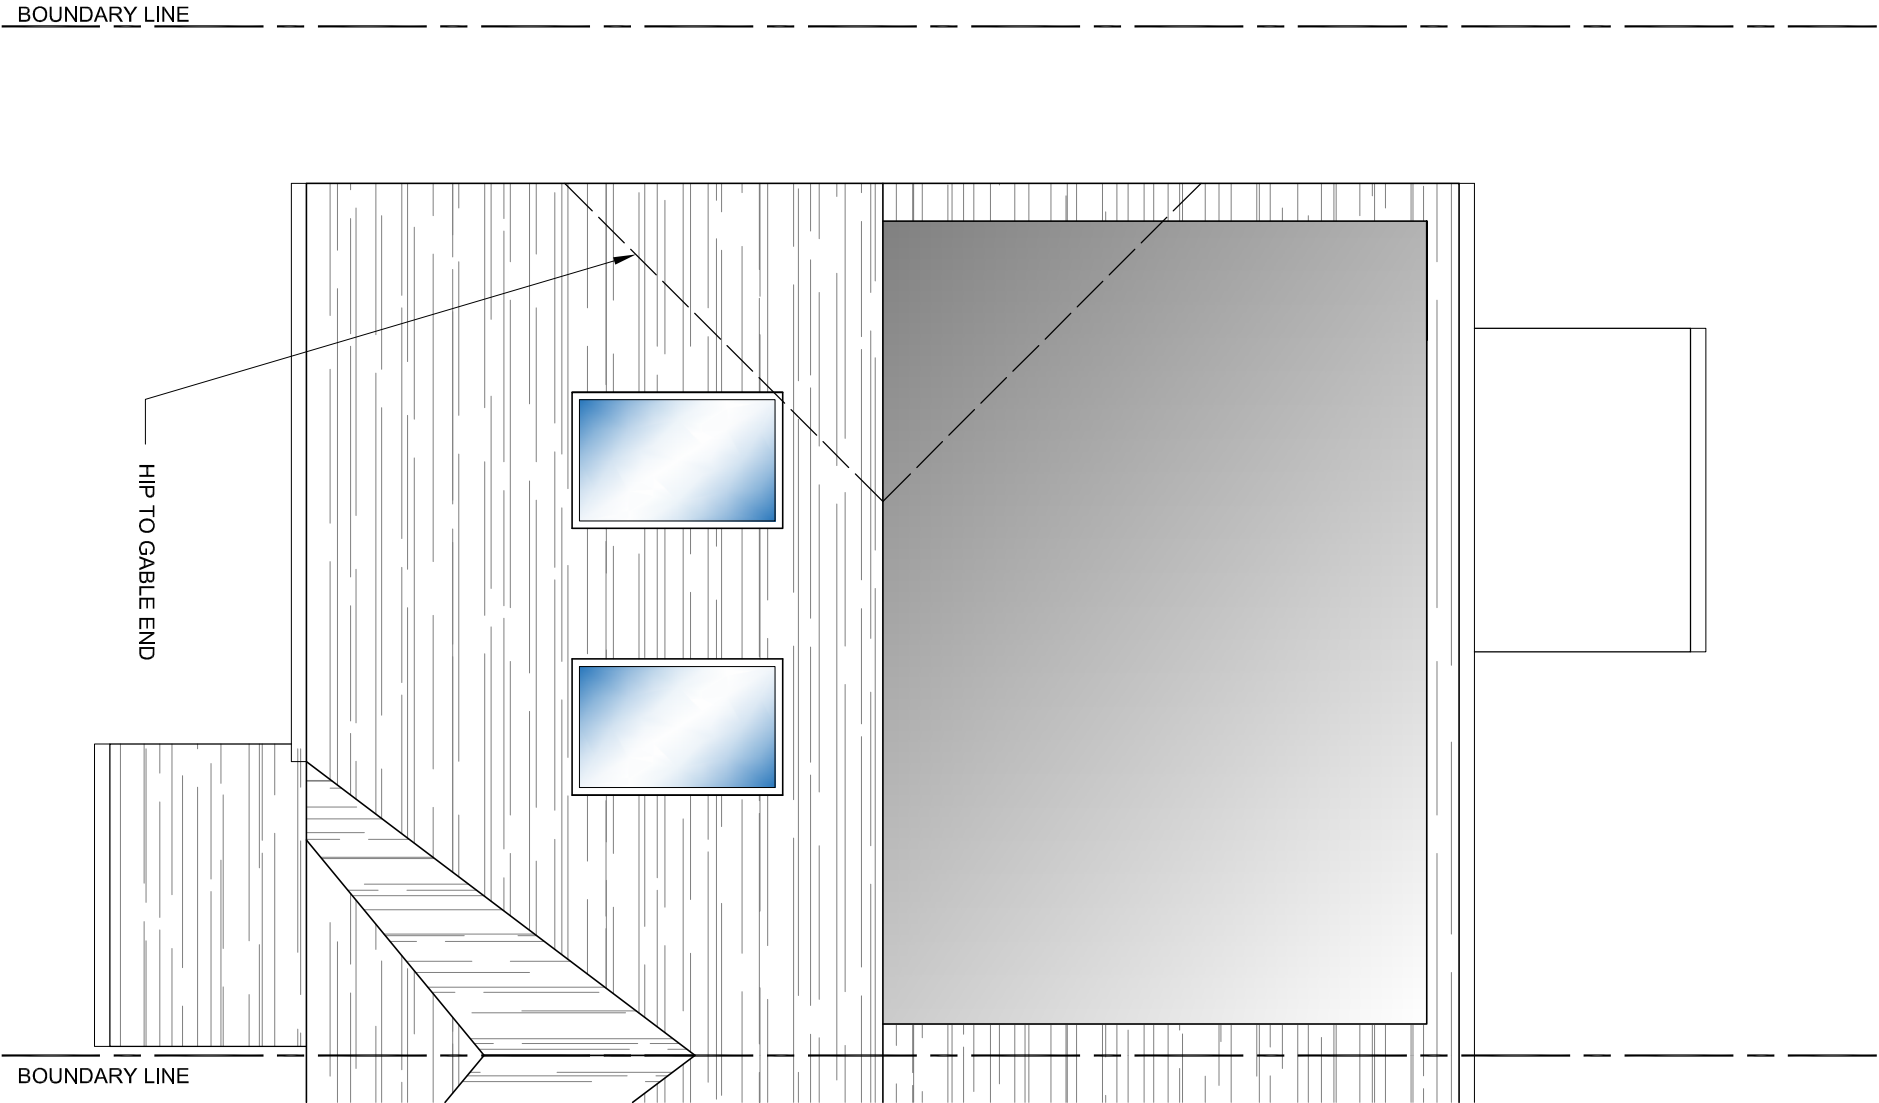

EXISTING ROOF PLAN

 

PROPOSED ROOF PLAN

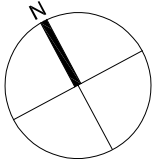

AMENDMENTS		DATE	REV.
All dimensions are to be checked on site. If any discrepancy is found, the architect shall be notified immediately. The architect shall be responsible for the accuracy of the drawings and any discrepancies or variations are to be notified to the architect before the drawing is submitted. The architect shall be responsible for the accuracy of the drawings.			



bernard murray design
chartered architect
www.bmarchitecture.co.uk
78 BRIDGE ROAD, UXBRIDGE, MIDDLESEX UB8 3QW
TEL: 07988 477174 EMAIL: bmmurraydesign@yahoo.co.uk

PROJECT
122 HAIG ROAD
UXBRIDGE
UB8 3EG

CLIENT
SIMONE CHARLES

DRAWING
PROPOSED LOFT ROOF PLAN

SCALE	1:50 @ A3	DRAWING NUMBER	REV.
DATE	FEB 2022	1167-12	
DRAWN	BM		