


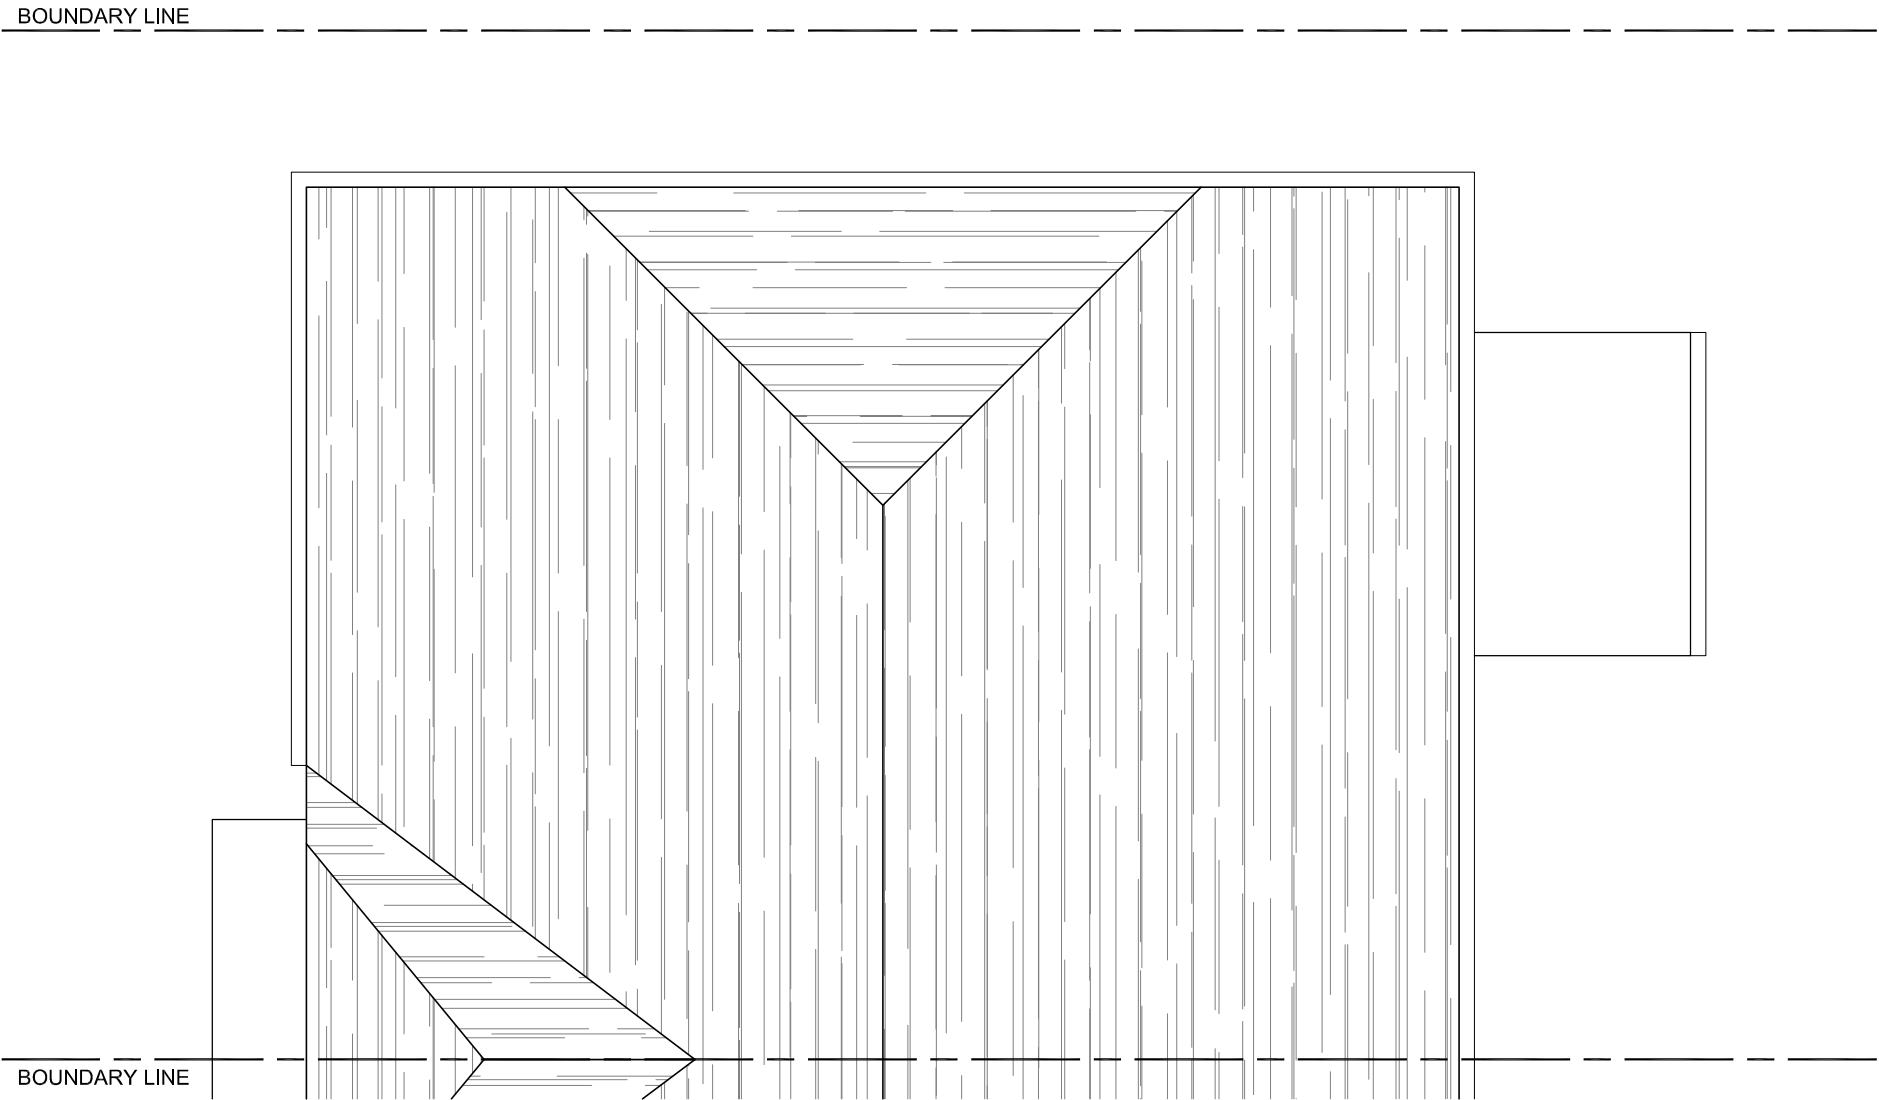


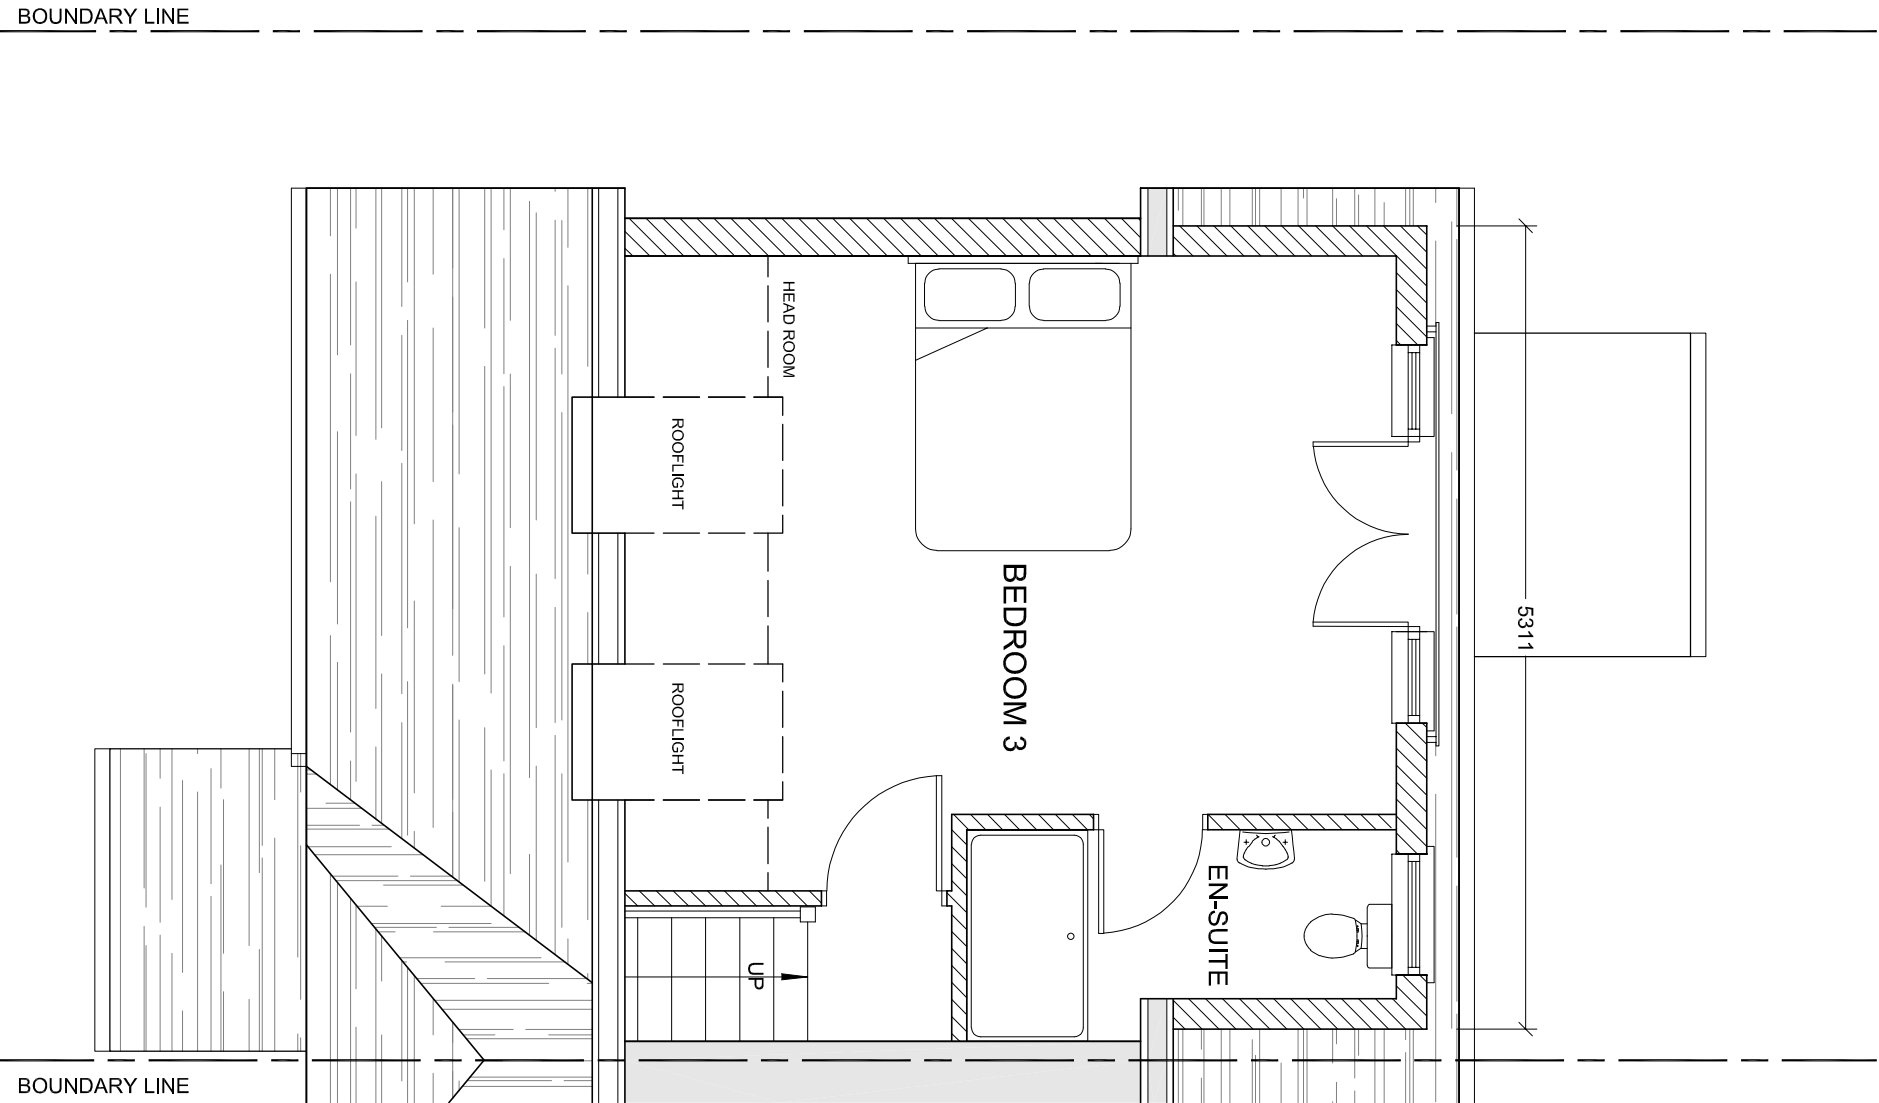

EXISTING ROOF PLAN

 

PROPOSED LOFT FLOOR PLAN

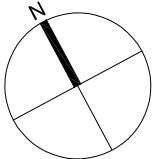

LAYOUT	FEB 2022	A
AMENDMENTS	DATE	REV.
All dimensions are to be measured on the finished floor level unless otherwise stated. The drawings are for information only and are not to be used for construction. 



bernard murray design
chartered architect

78 BRIDGE ROAD, UXBRIDGE, MIDDLESEX UB8 3QW
TEL: 07958 471714 EMAIL: BMURRAYDESIGN@YAHOO.CO.UK

PROJECT
122 HAIG ROAD
UXBRIDGE
UB8 3EG

CLIENT
SIMONE CHARLES

DRAWING
PROPOSED LOFT FLOOR PLAN

SCALE	1:50 @ A3	DRAWING NUMBER	REV.
DATE	FEB 2022	1167-5	A
DRAWN	BM		