

PROPOSED MATERIALS

ROOF: BROWN TILES TO MATCH

WALLS: RED MULTI FACING BRICK

TO MATCH

0

0.5

1

2

3

4

Metres

Scale 1:100

AMENDMENTS

DATE

REV.

bernard murray design

chartered architect

www.bmduraydesign.co.uk

78 BRIDGE ROAD, UXBRIDGE, MIDDLESEX UB8 3JW

TEL: 01898 471714 EMAIL: bmduraydesign@ymodo.co.uk

PROJECT

122 HAIG ROAD

UXBRIDGE

UB8 3EG

CLIENT

SIMONE CHARLES

DRAWING

EXTENSION

PROPOSED ELEVATIONS

DATE

1:100 @ A3

DRAWING NUMBER

REV.


DATE

FEB 2022


1167-7

DRAWN


BM

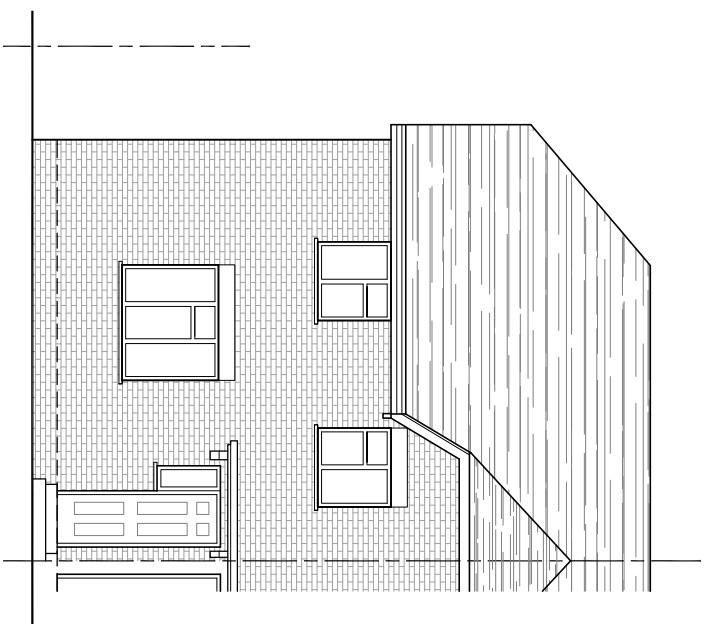


WEST ELEVATION

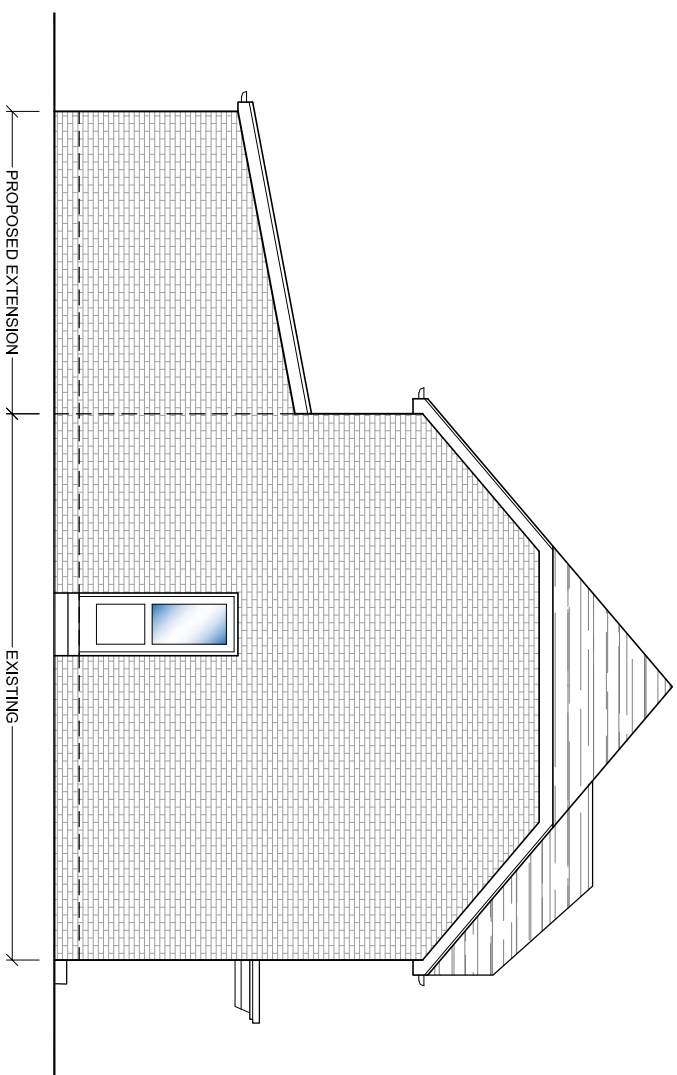

NORTH ELEVATION

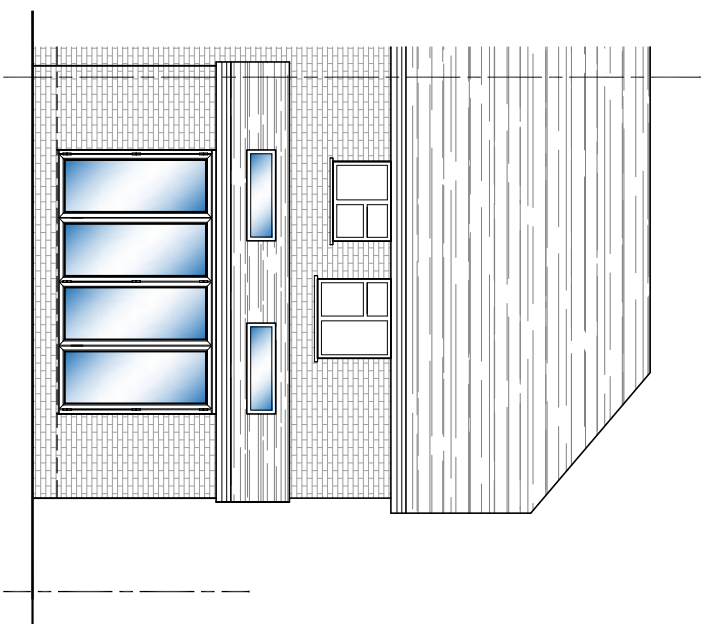

EAST ELEVATION

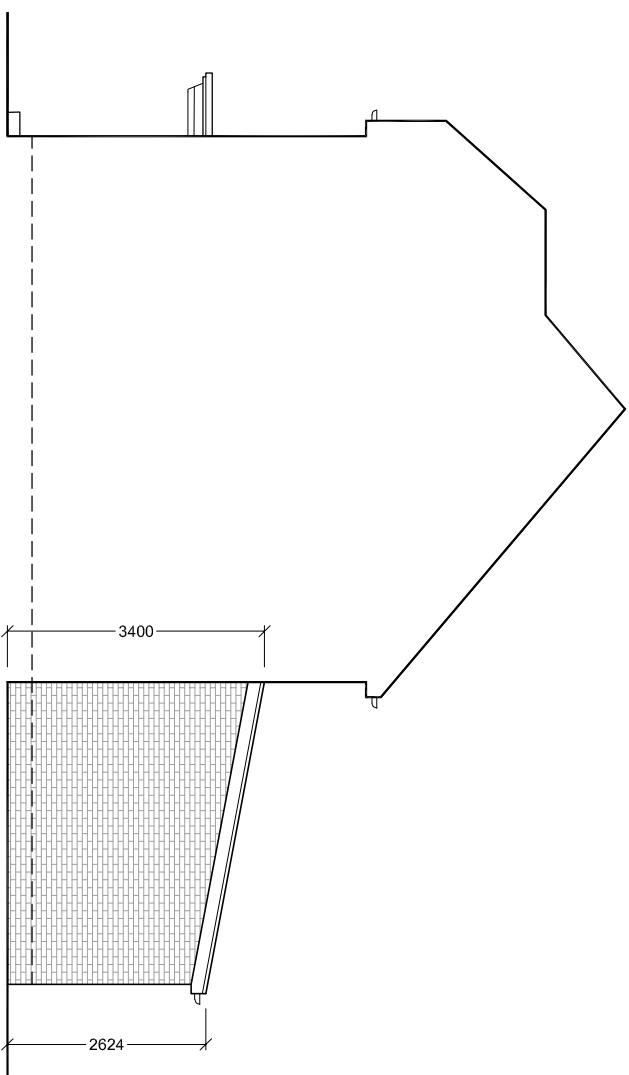

SOUTH ELEVATION

[illegible]