



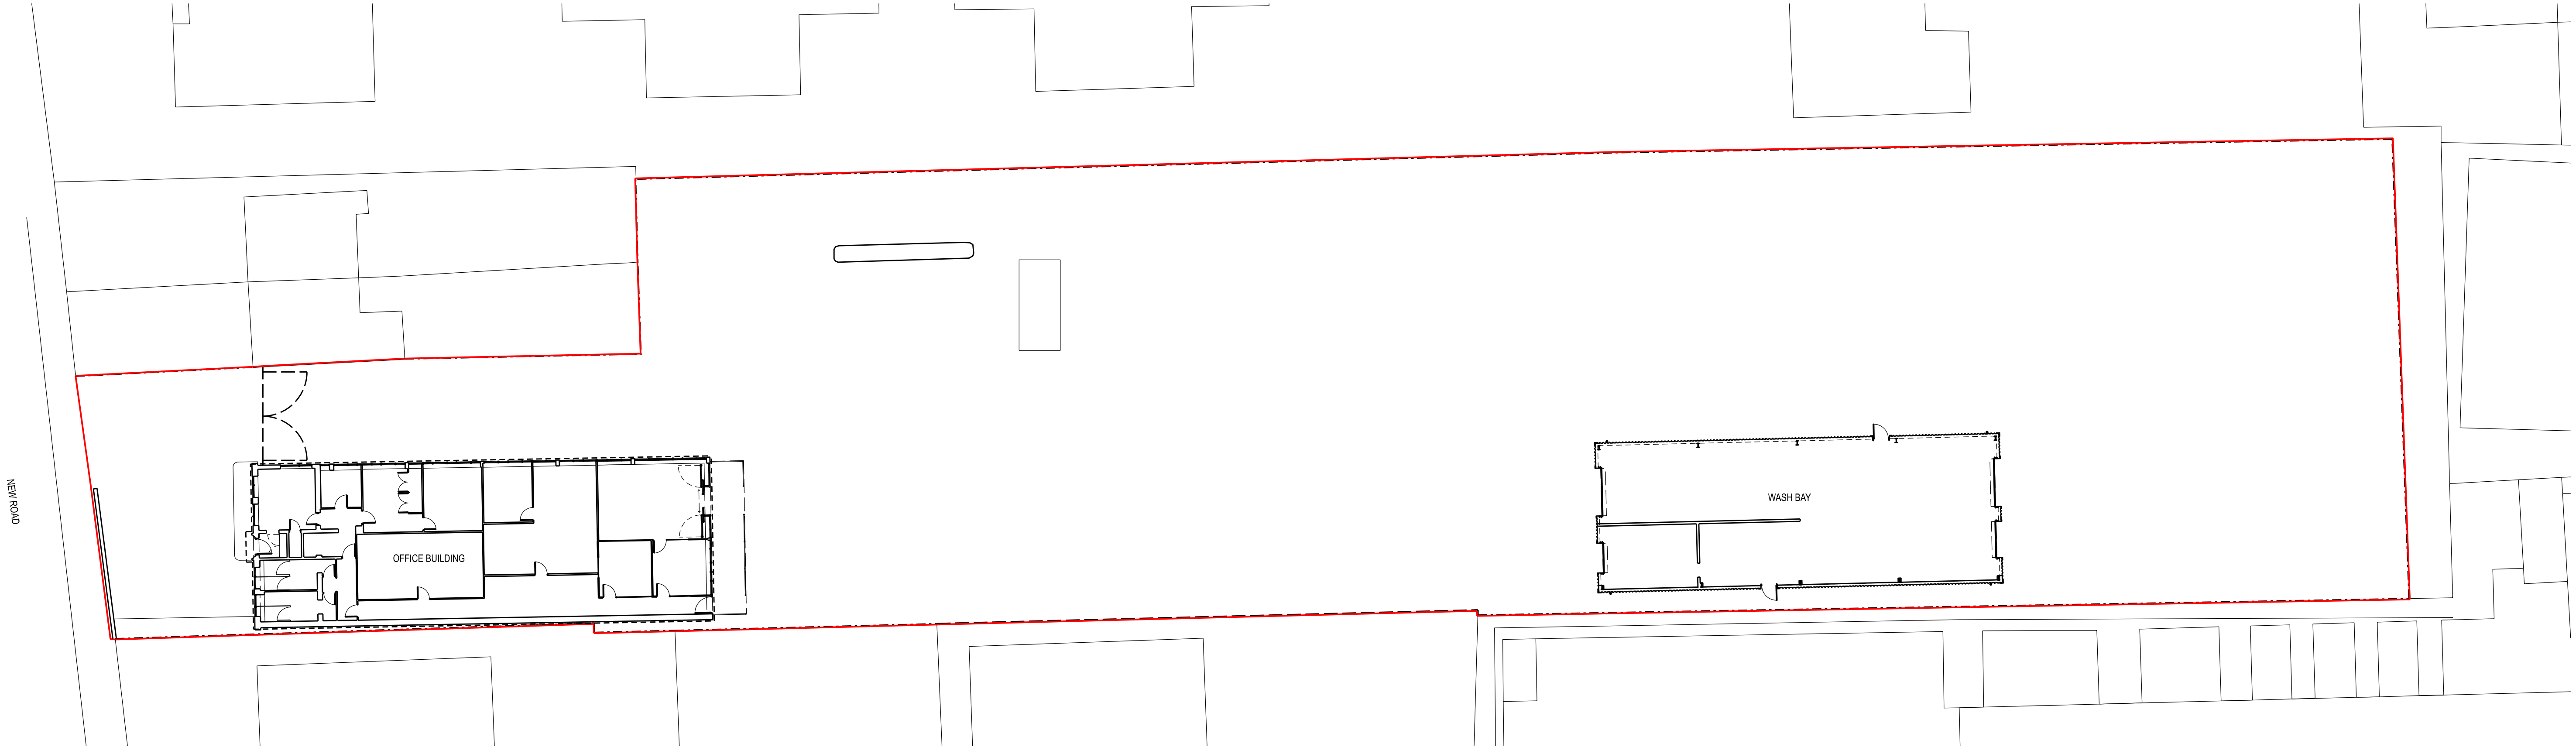

NEW ROAD

OFFICE BUILDING

WASH BAY

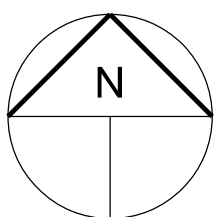

|   |                |                      |          |
|---|----------------|----------------------|----------|
| P1   | PLANNING ISSUE | LH                   | 31/01/22 |
| No   |                | Prep                 | Date     |
| Amendments   |                |                      |          |
| Do not scale this drawing<br>All given dimensions are in millimetres<br>Architect to be notified of discrepancies in figured dimensions<br>Contractors must check all dimensions from site<br><br>This drawing is copyright and is for use on this site only |                | © Taylor Design 2017 |          |
| Project<br>Arnold Clark<br>Click and Collect<br>79 New Road, Heathrow   |                |                      |          |
| Title<br>Existing Site Plan   |                |                      |          |
| Job No.<br>6071   |                | Drawing No.<br>100   |          |
| Amendment:   |                | Scale @A1: 1:200     |          |
| P1   |                |                      |          |
| Status<br>PLANNING   |                |                      |          |
| Auth LH   |                | Date Jan 22          |          |
| TAYLORDESIGN<br>architects ltd<br>30 Manchester Road, Wembley, Cheshire SK3 1BG<br><br>1 01625 528181<br>e office@taylor-design.co.uk<br>w www.taylor-design.co.uk                                                                                           |                |                      |          |