





Example of 2400mm high paladin mesh fence black RAL 9005



Example of 2400mm high sliding vehicle gate, colour black RAL 9005

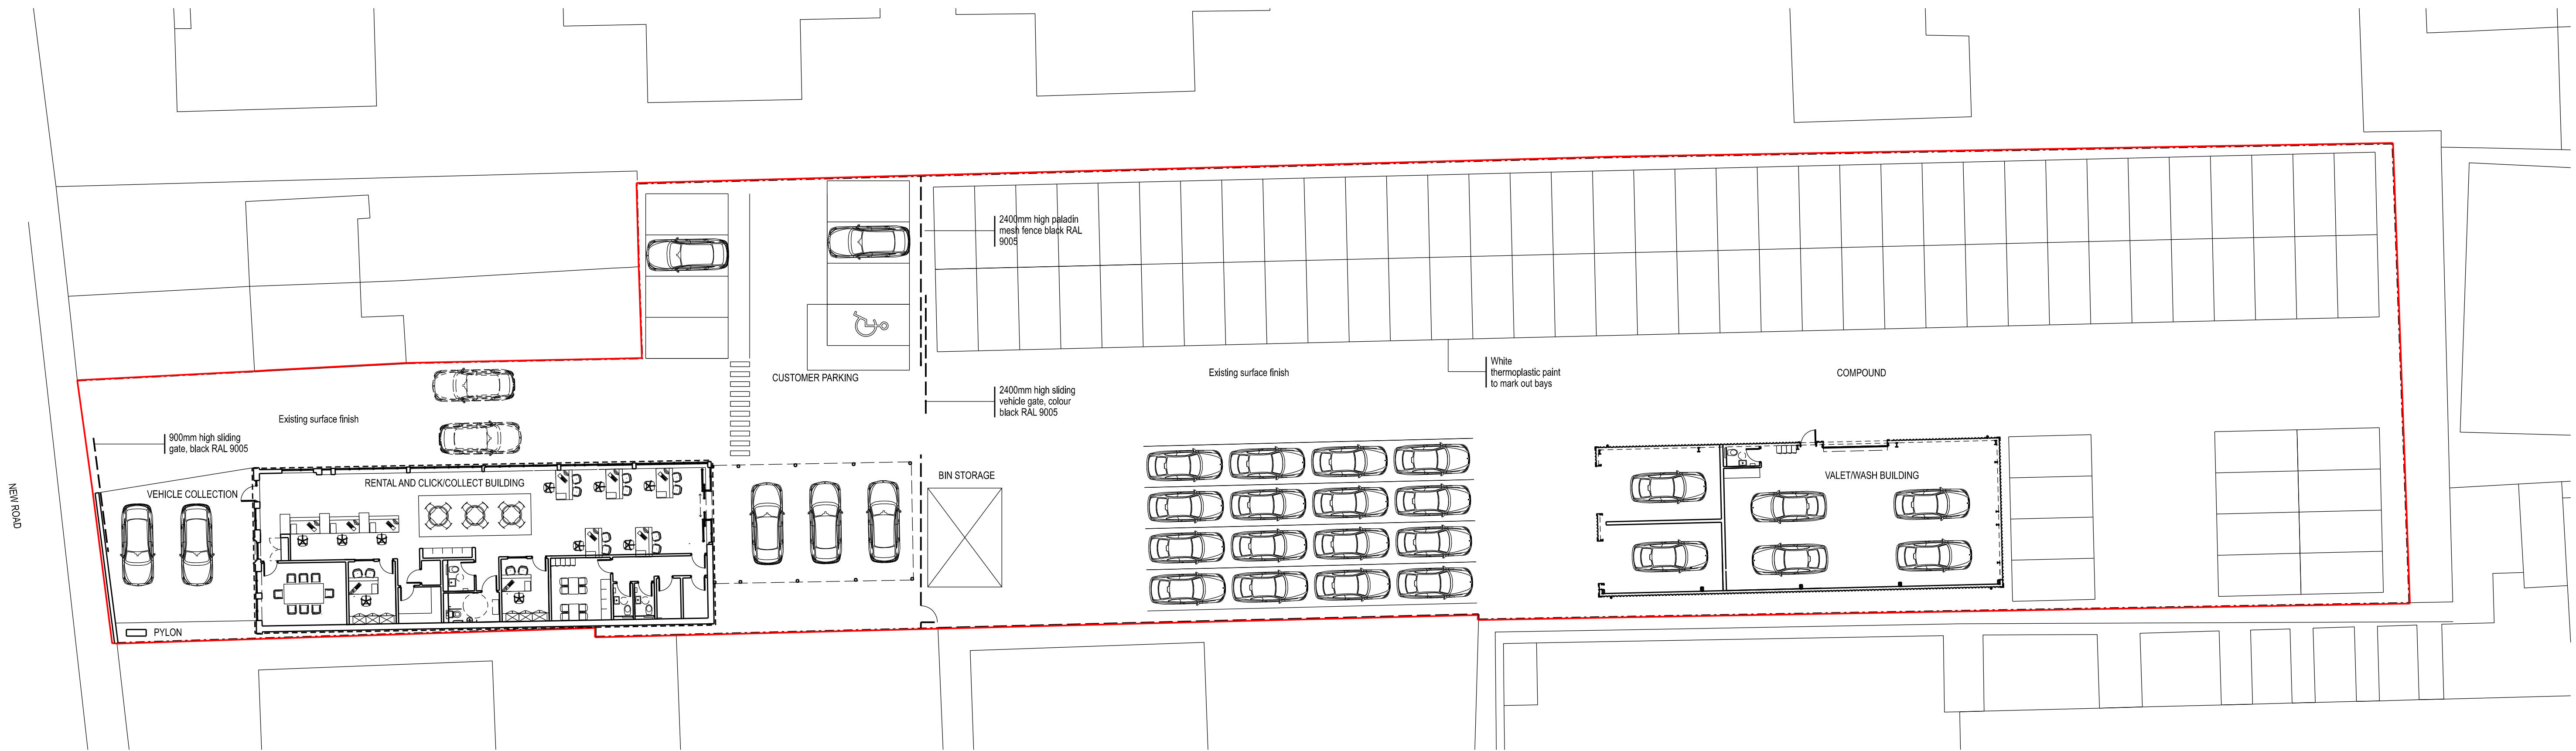

Example of 2400mm high external bin store

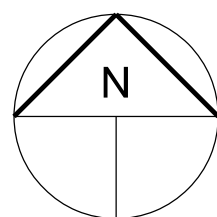

P1	PLANNING ISSUE	LH	31/01/22
No		Prep	Date
Amendments			
Do not scale this drawing All given dimensions are in millimetres Architect to be notified of discrepancies in figured dimensions Contractors must check all dimensions from site This drawing is copyright and is for use on this site only			
Project Arnold Clark Click and Collect 79 New Road, Heathrow			
Title Proposed Site Plan			
Job No. 6071		Drawing No. 101	
Amendment:		Scale @A1: 1:200	
P1			
Status PLANNING			
Auth LH		Date Jan 22	
TAYLORDESIGN architects ltd 30 Manchester Road, Wembley, Cheshire SK3 1BG t: 01625 528151 e: office@taylor-design.co.uk w: www.taylor-design.co.uk			