




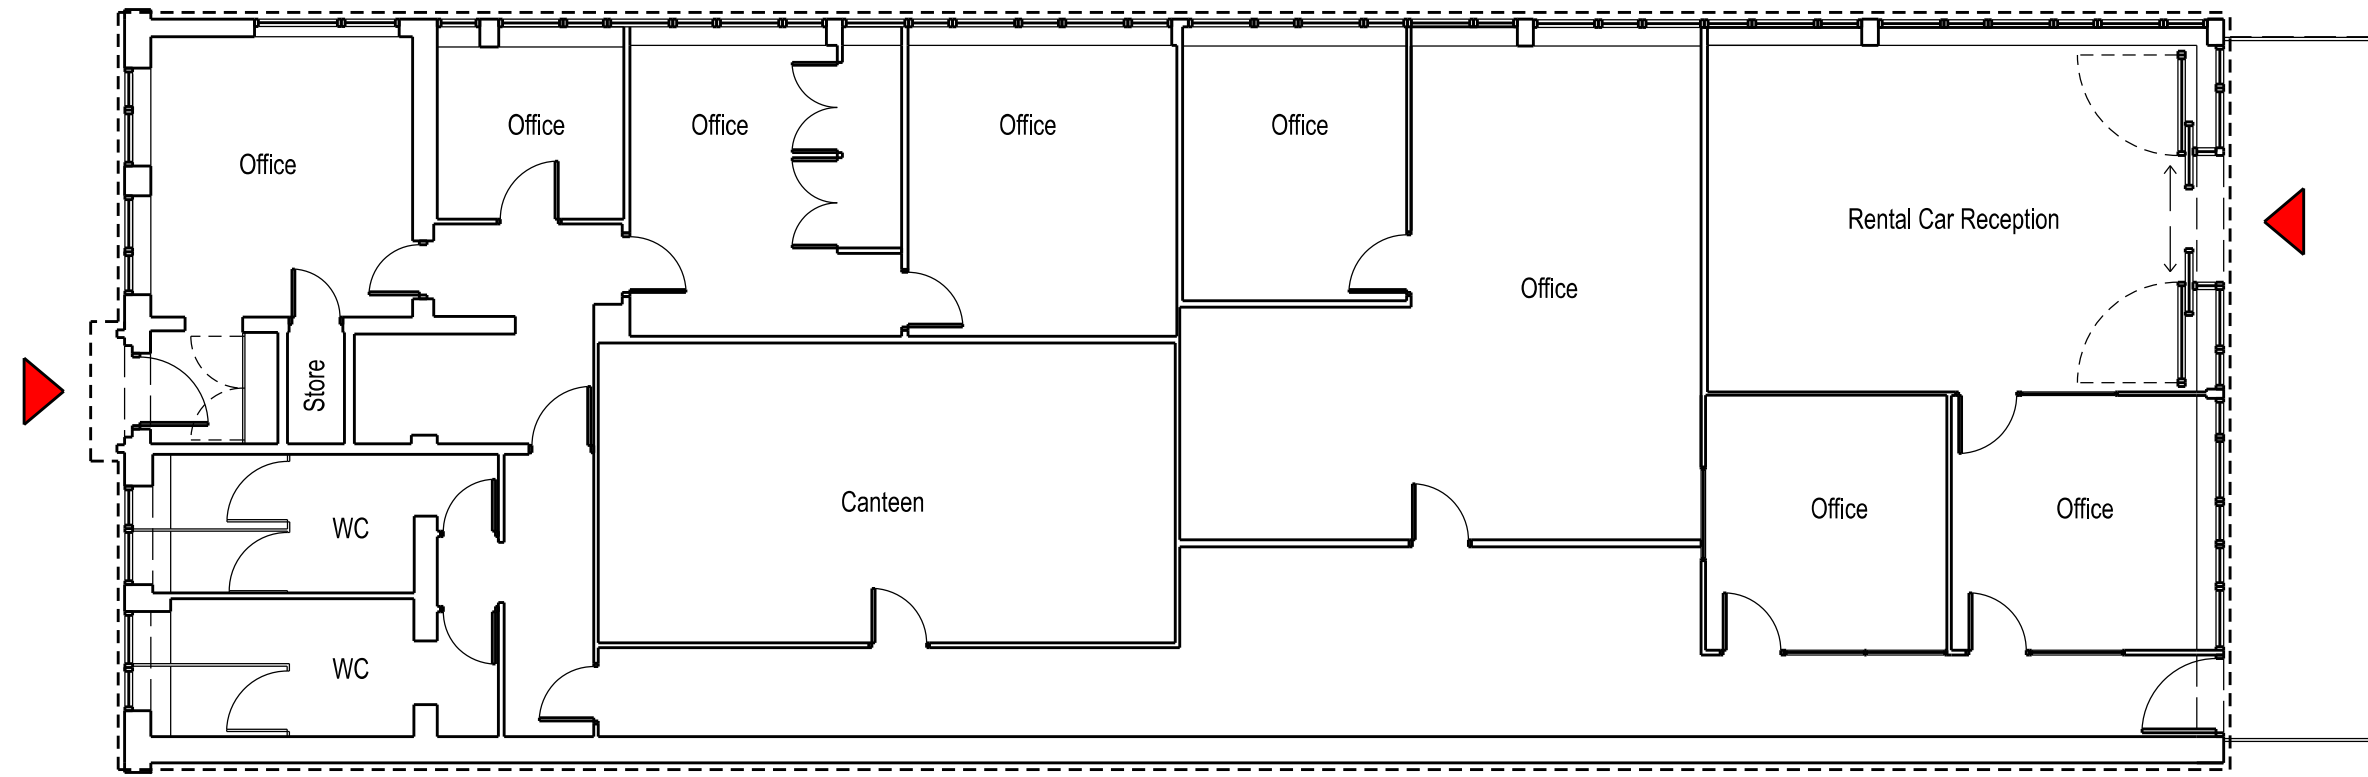


EXISTING GROUND FLOOR PLAN

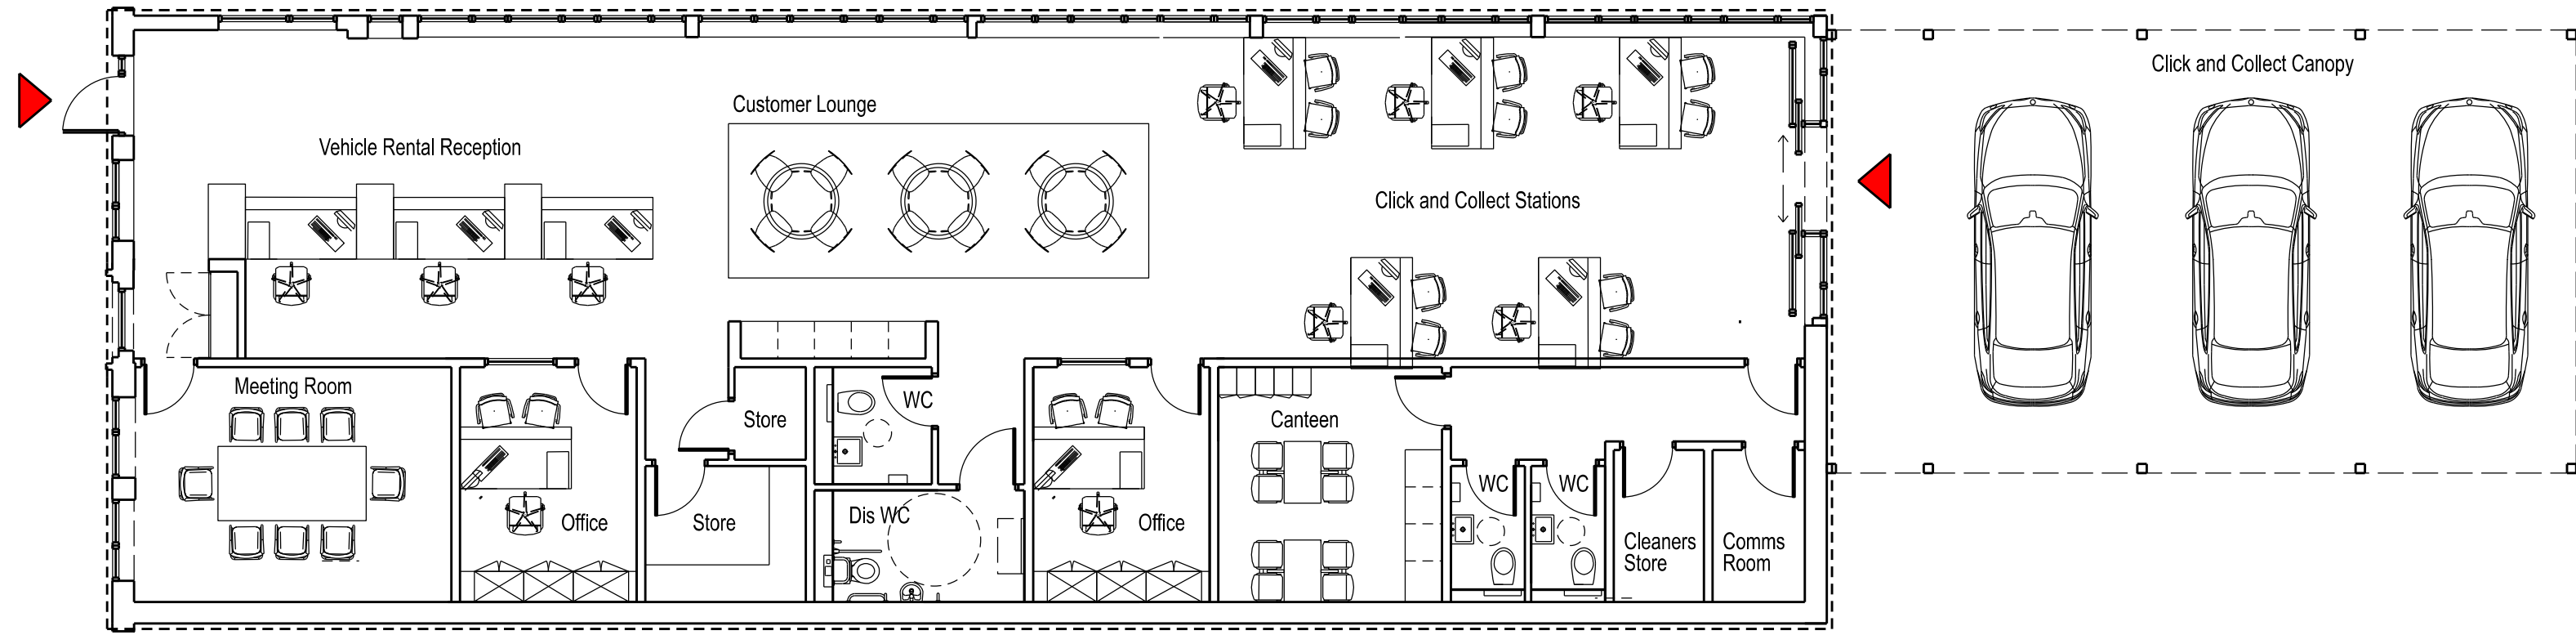


PROPOSED GROUND FLOOR PLAN

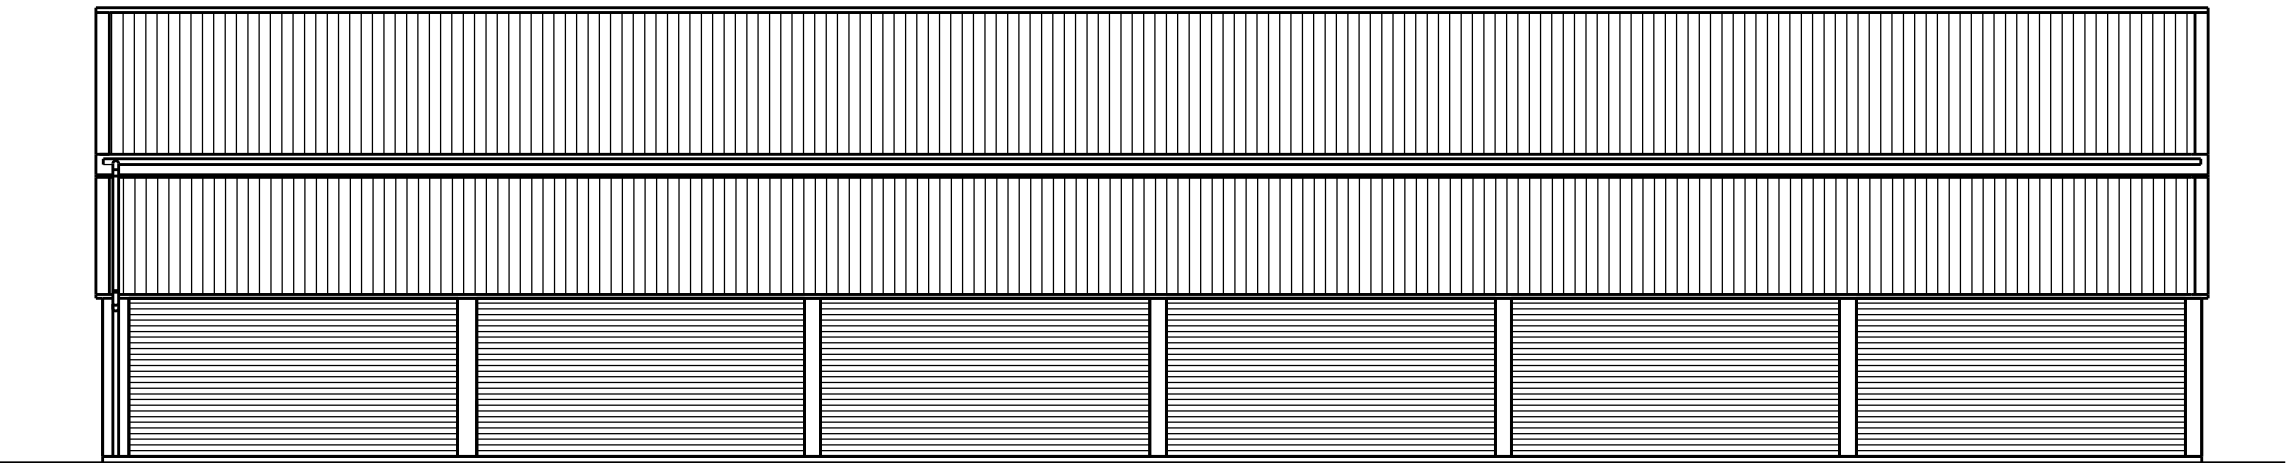

EXISTING SOUTH ELEVATION

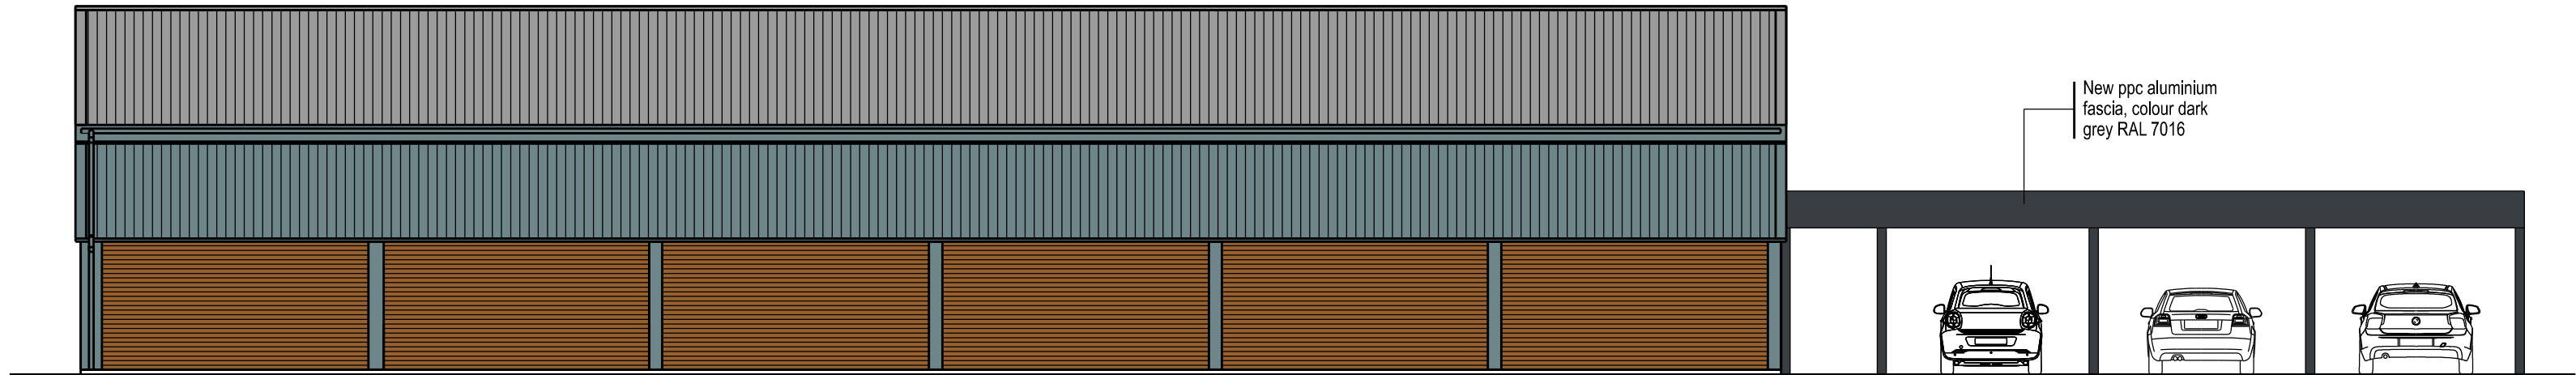

PROPOSED SOUTH ELEVATION

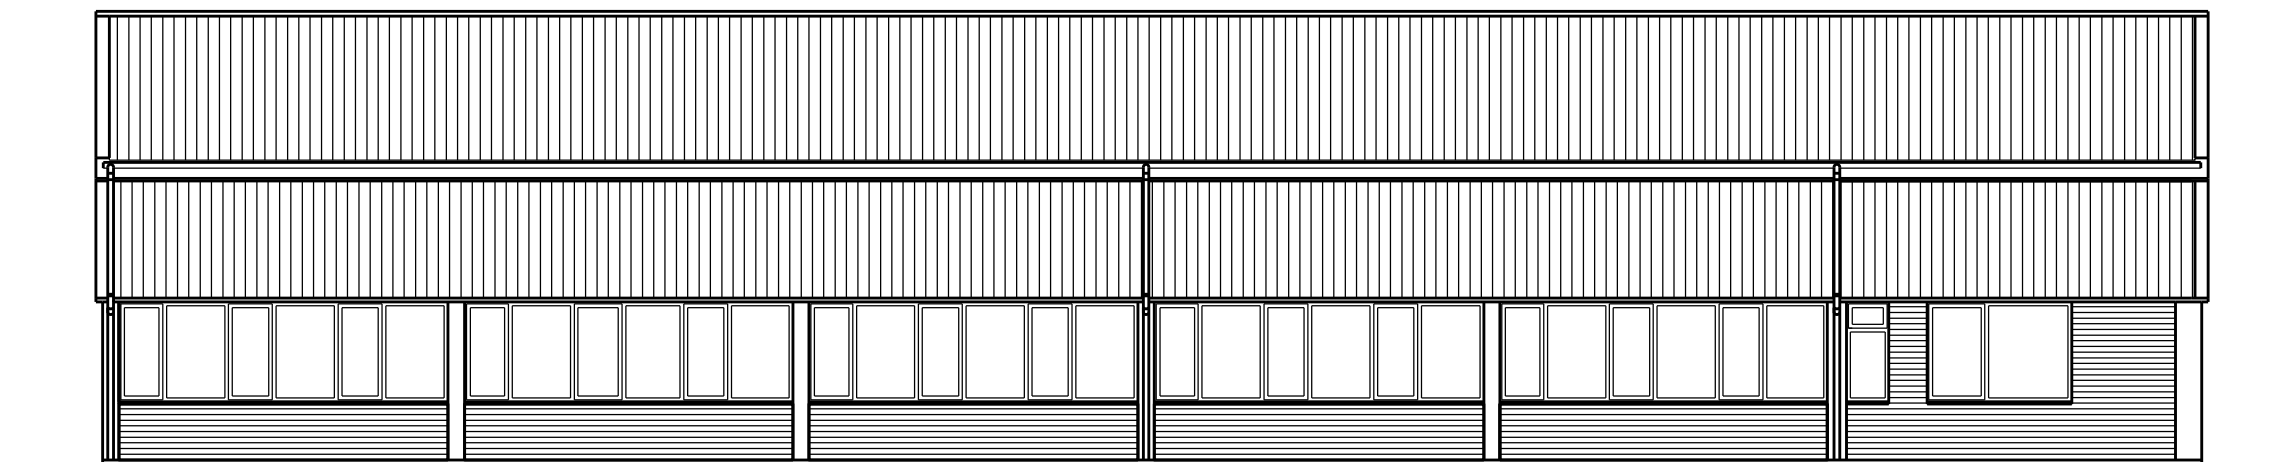

EXISTING NORTH ELEVATION




PROPOSED NORTH ELEVATION



EXISTING WEST ELEVATION




PROPOSED WEST ELEVATION

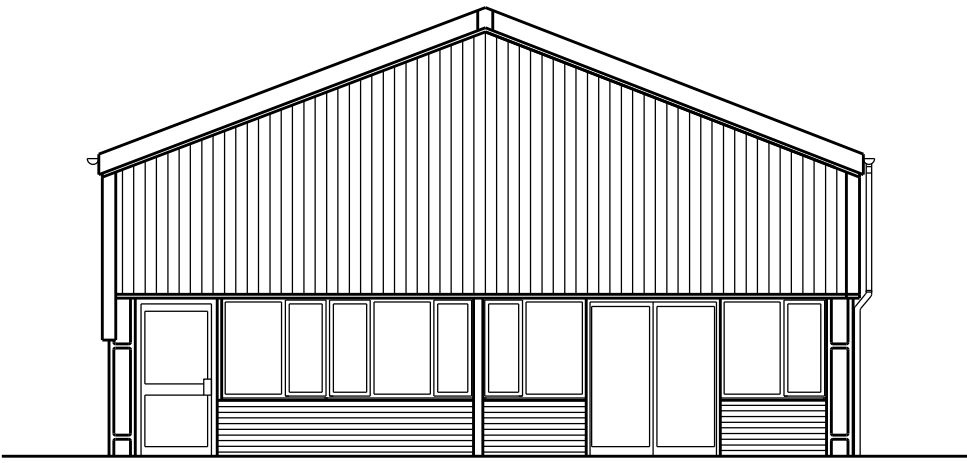

EXISTING EAST ELEVATION



PROPOSED EAST ELEVATION

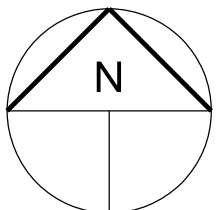

P1	PLANNING ISSUE	LH	31/01/22
No		Prep	Date
Amendments			
Do not scale this drawing All given dimensions are in millimetres Architect to be notified of discrepancies in figured dimensions Contractors must check all dimensions from site			
This drawing is copyright and is for use on this site only			
Project Arnold Clark Click and Collect 79 New Road, Heathrow			
Title Existing/Proposed Floor Plans and Elevations			
Job No. 6071		Drawing No. 200	
Amendment:		Scale @A1: 1:100	
P1			
Status PLANNING			
Auth LH		Date Jan 22	
TAYLORDESIGN architects ltd			
30 Manchester Road, Wembley, Cheshire SK3 1BG			
1 01625 528151 e office@taylor-design.co.uk w www.taylor-design.co.uk			