




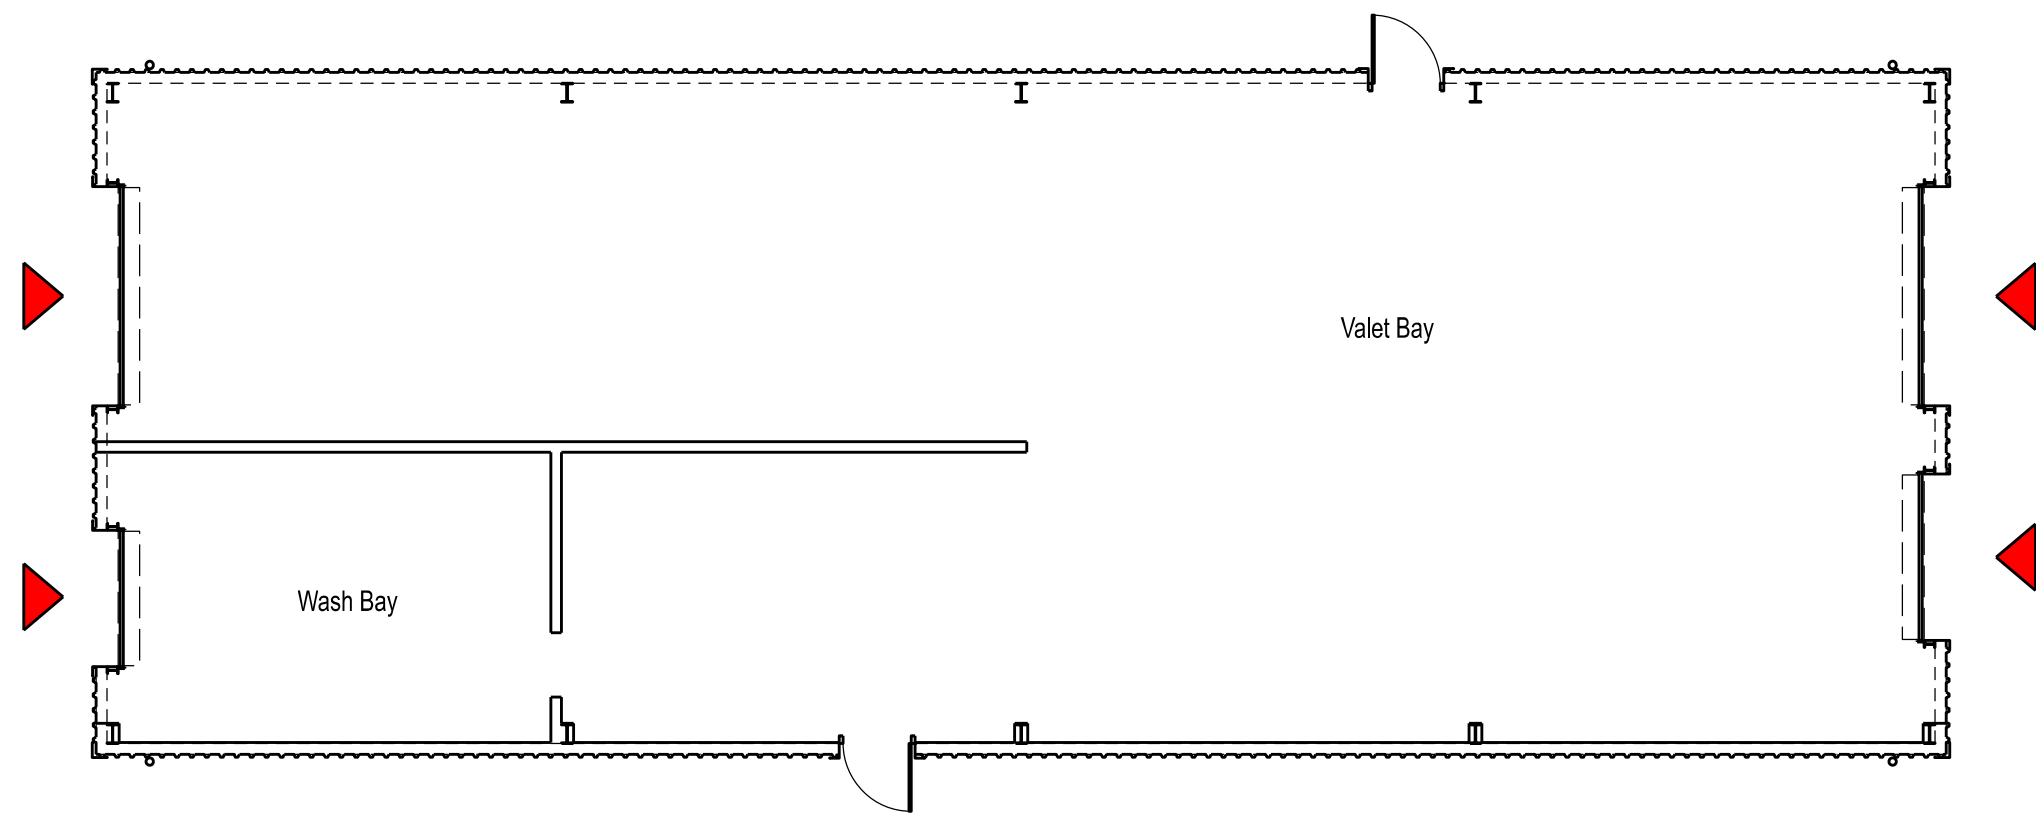


EXISTING GROUND FLOOR PLAN

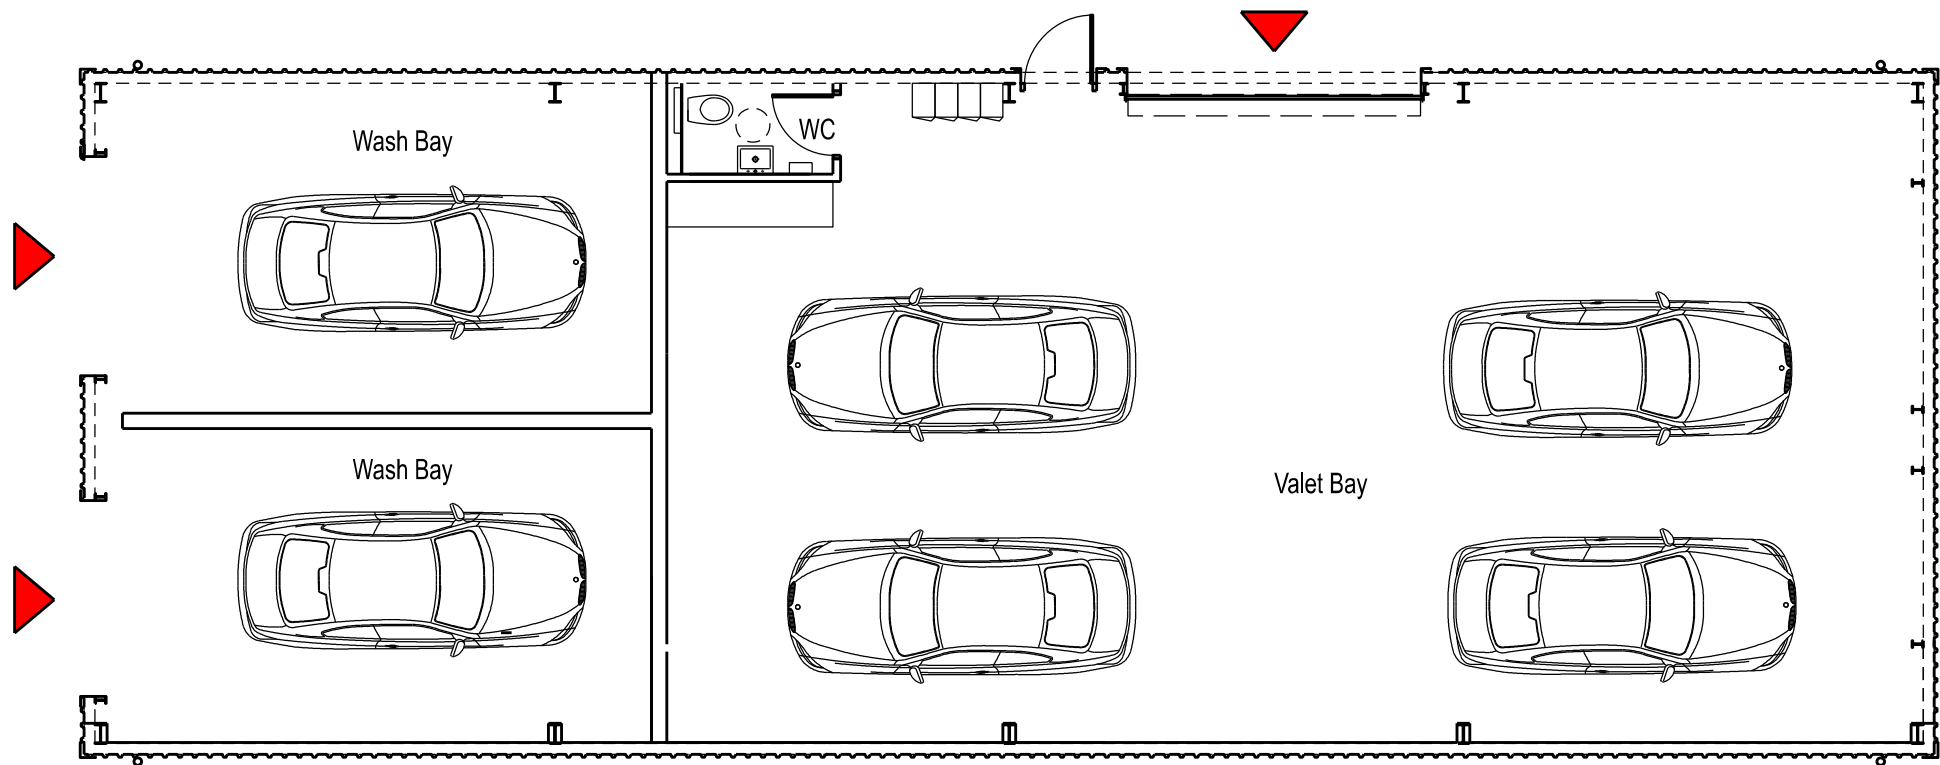


PROPOSED GROUND FLOOR PLAN

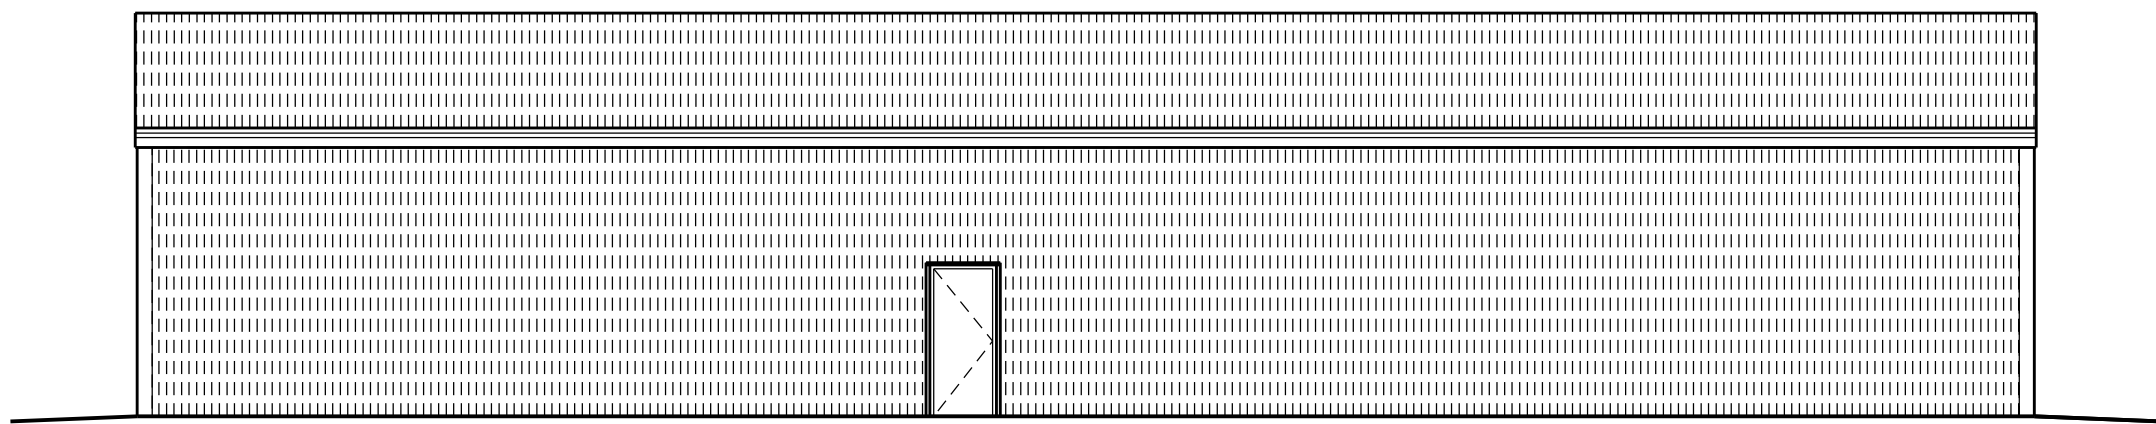


EXISTING SOUTH ELEVATION

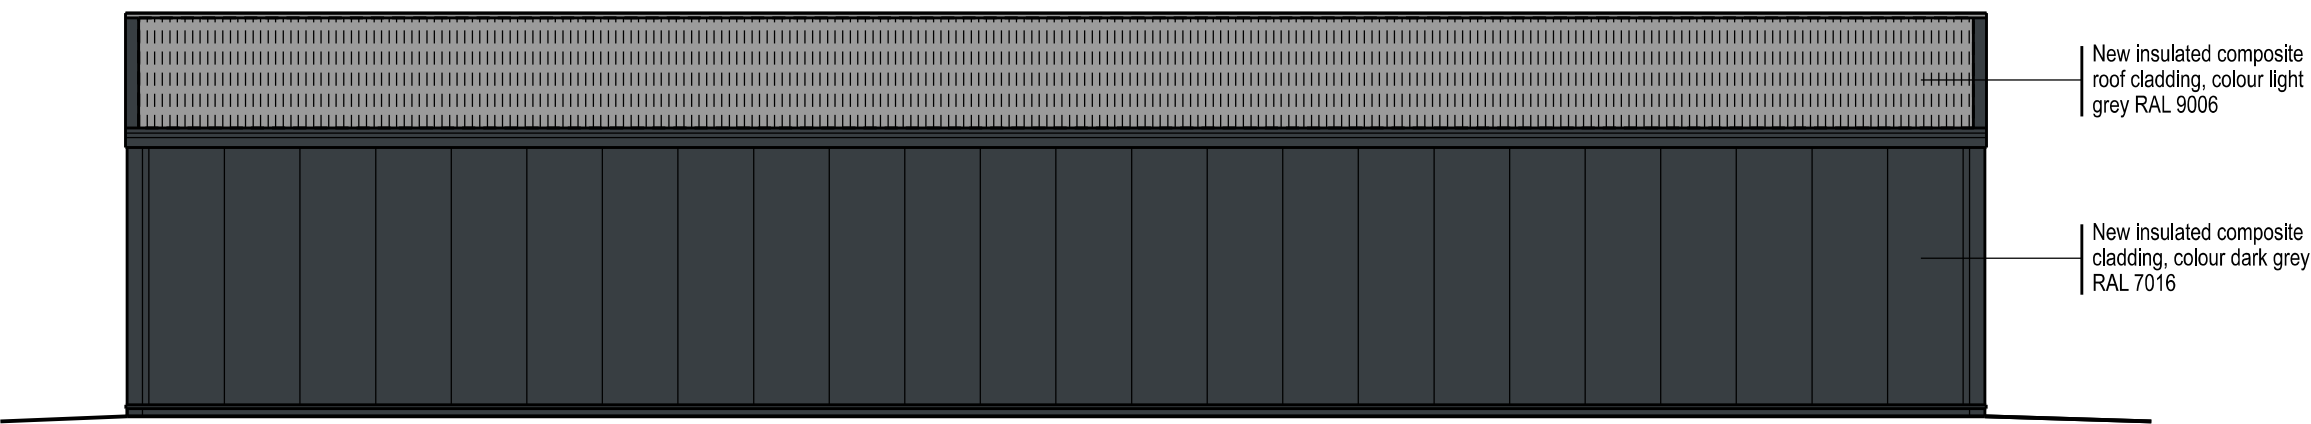


PROPOSED SOUTH ELEVATION

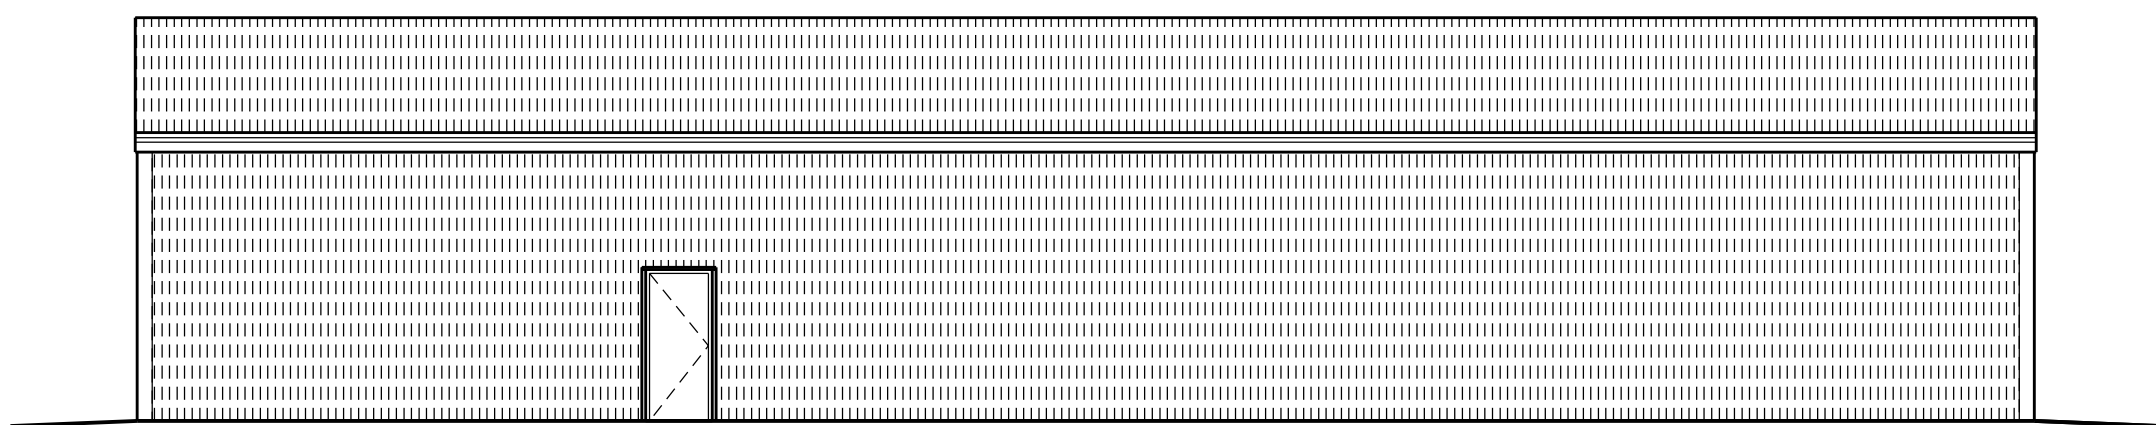


EXISTING NORTH ELEVATION

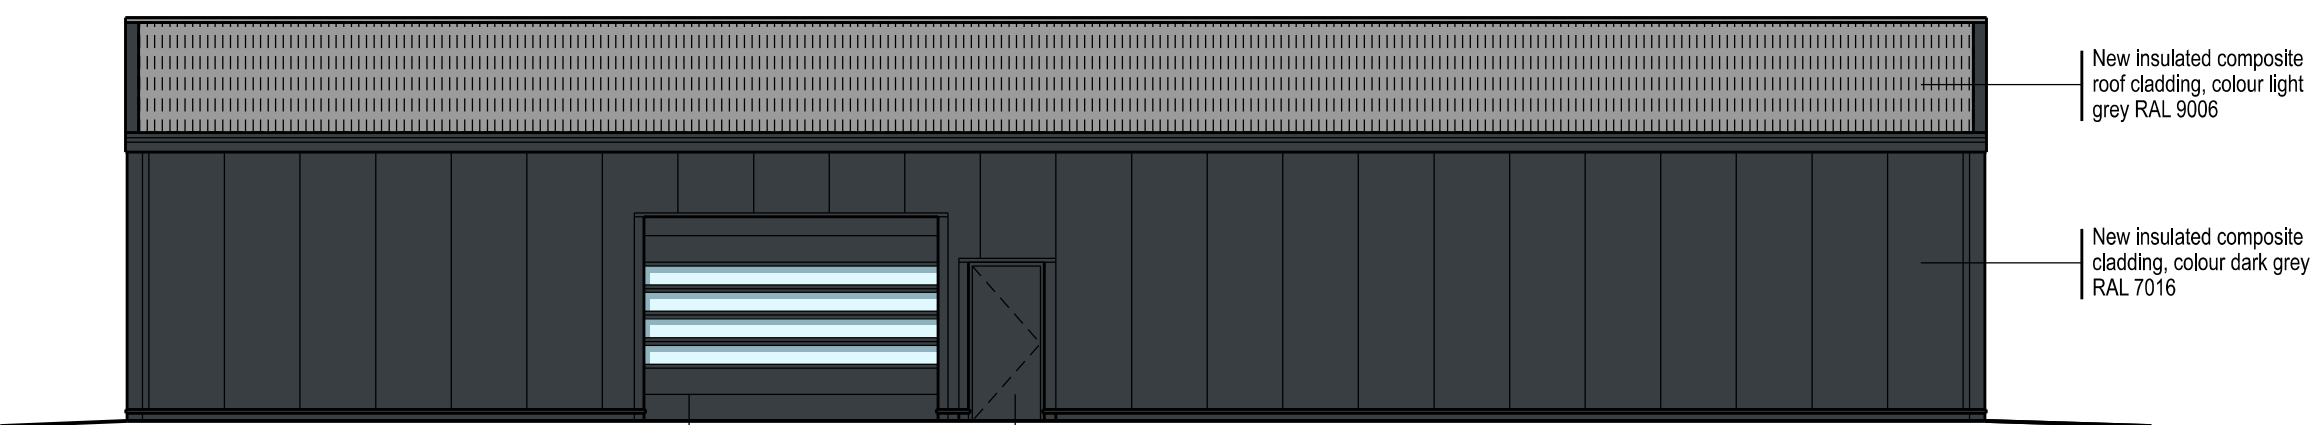


PROPOSED NORTH ELEVATION

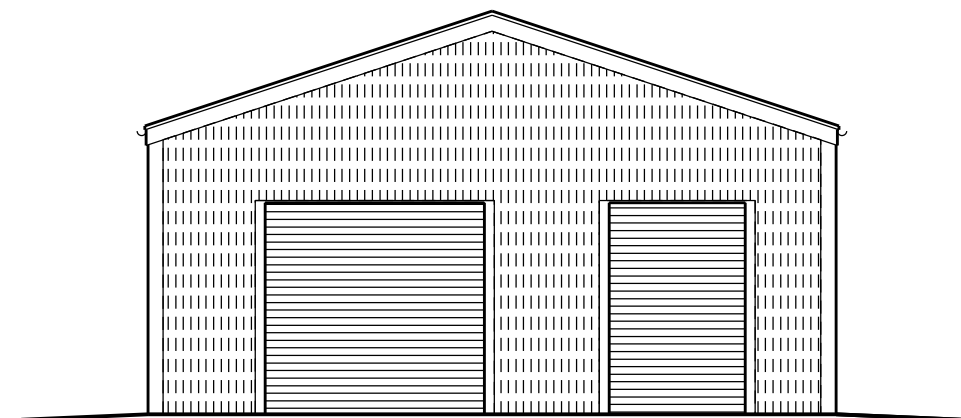


EXISTING WEST ELEVATION

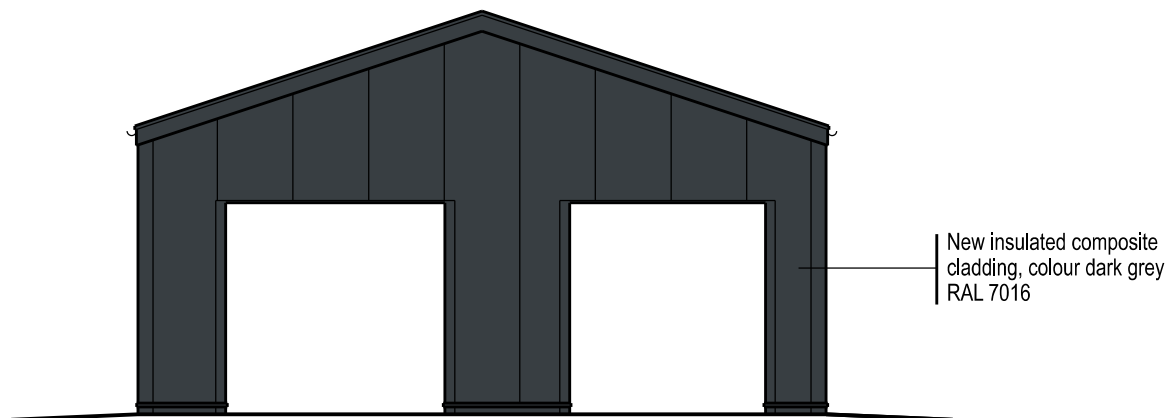


PROPOSED WEST ELEVATION

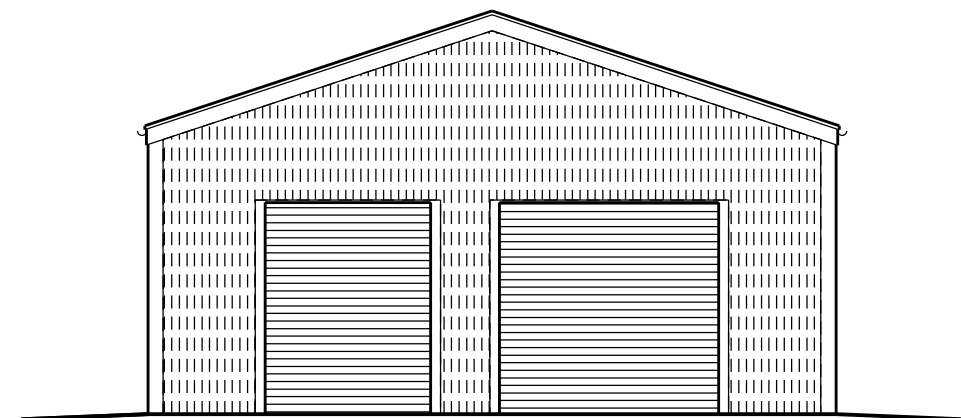

EXISTING EAST ELEVATION

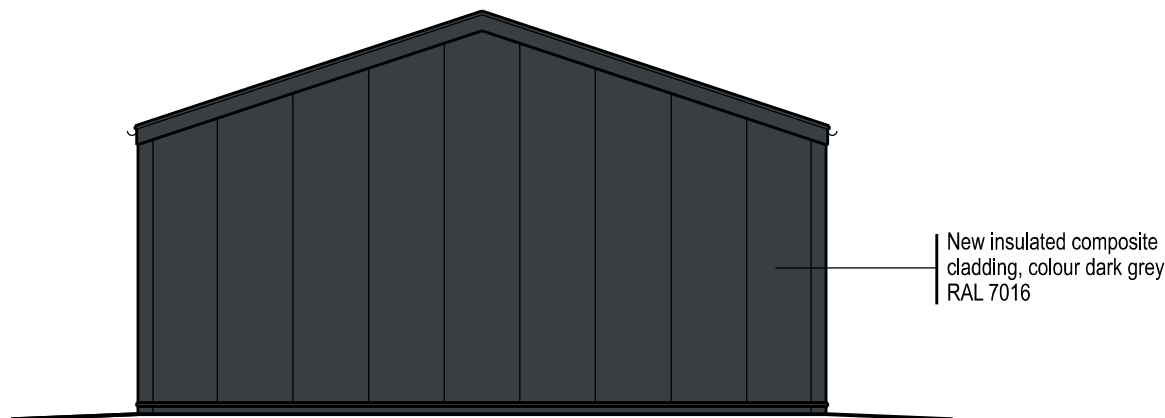

PROPOSED EAST ELEVATION

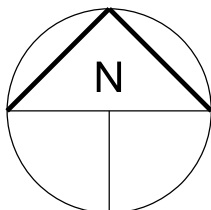

P1	PLANNING ISSUE	LH	31/01/22
No		Prep	Date
Amendments			
Do not scale this drawing All given dimensions are in millimetres Architect to be notified of discrepancies in figured dimensions Contractors must check all dimensions from site		© Taylor Design 2017	
This drawing is copyright and is for use on this site only			
Project Arnold Clark Click and Collect 79 New Road, Heathrow			
Title Existing/Proposed Valet Building Floor Plans and Elevations			
Job No. 6071		Drawing No. 201	
Amendment:		Scale @A1: 1:100	
P1			
Status PLANNING			
Auth LH		Date Jan 22	
TAYLORDESIGN architects ltd 30 Manchester Road, Wembley, Cheshire SK9 1BG 01625 528181 e office@taylor-design.co.uk w www.taylor-design.co.uk			