


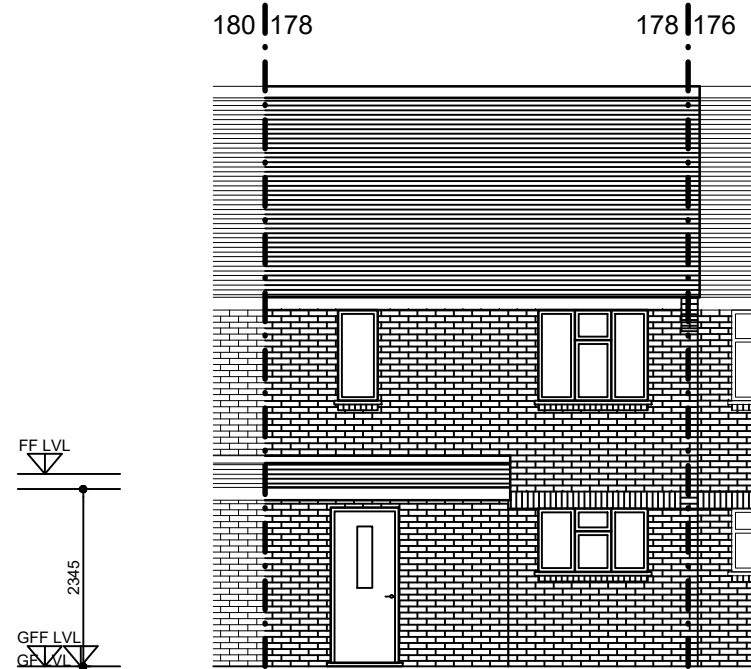


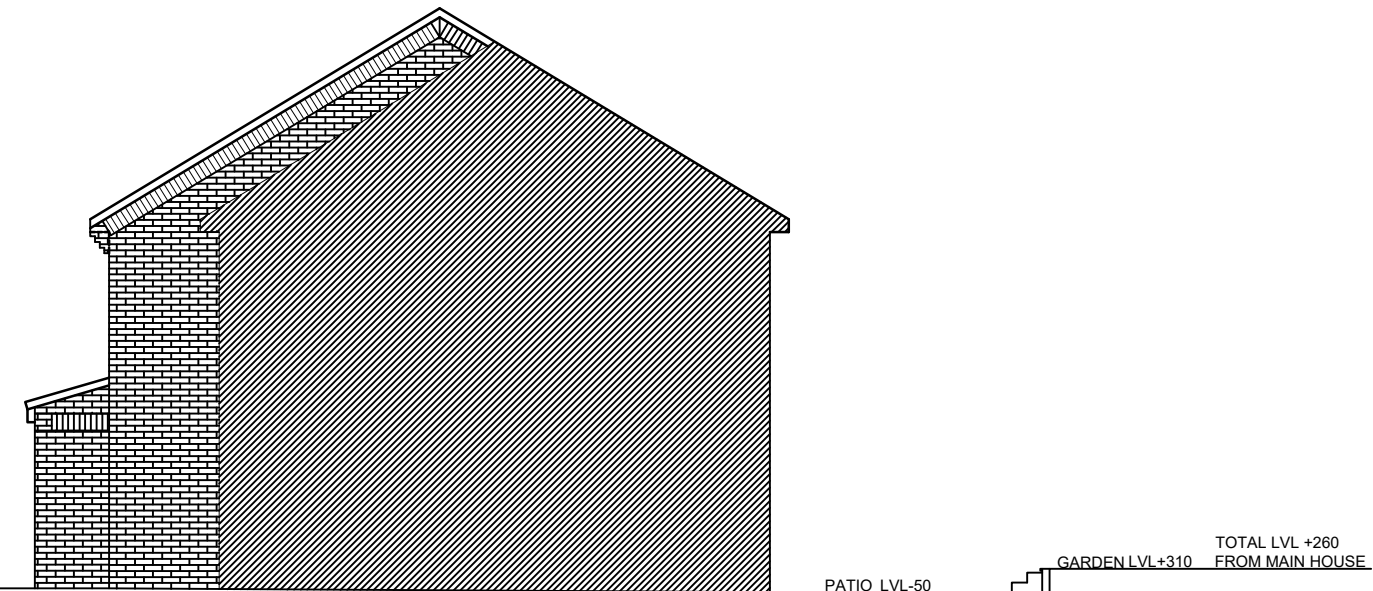


FRONT ELEVATION
EXISTING

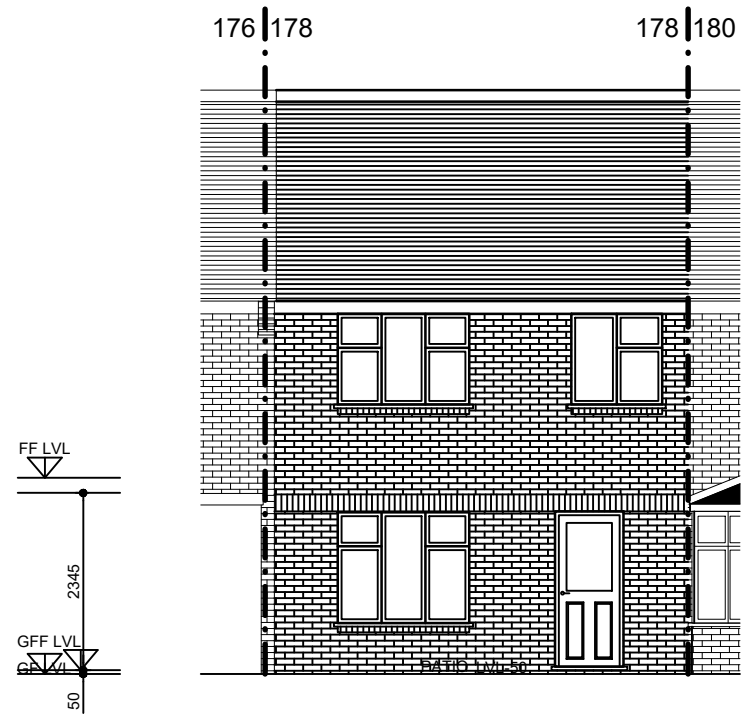

SIDE ELEVATION EXISTING
(AS VIEWED FROM NO:176)

 

REAR ELEVATION
EXISTING

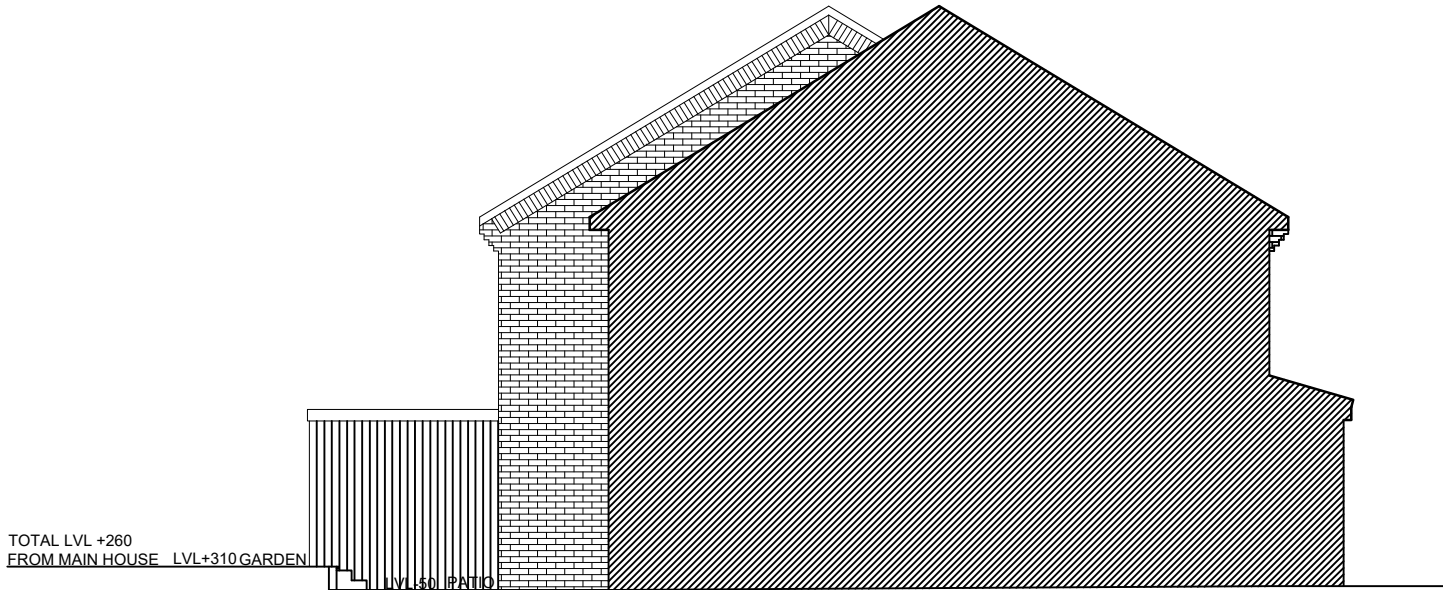

SIDE ELEVATION EXISTING
(AS VIEWED FROM NO:180)

ICREATE[©] DESIGN LIMITED Planning & Designing of All Types of Building Works 13 ROBB ROAD, STANMORE, HA7 3SQ Tel: 07886759400 ; EM: ikreated@gmail.com			CLIENT SHAHRAM NOJO 178 LOWDELL CLOSE UB7 8RA		PROJECT/TITLE SINGLE STOREY REAR EXTENSION AND ASSOCIATED INTERNAL ALTERATIONS	
					SCALE: 1:100@A3	DRG NO : 178LOWDELLCLOSE-002
REV	DATES	COMMENTS				
	21.02.22	FOR CLIENT'S REVIEW / PLANNING APPLICATION				