



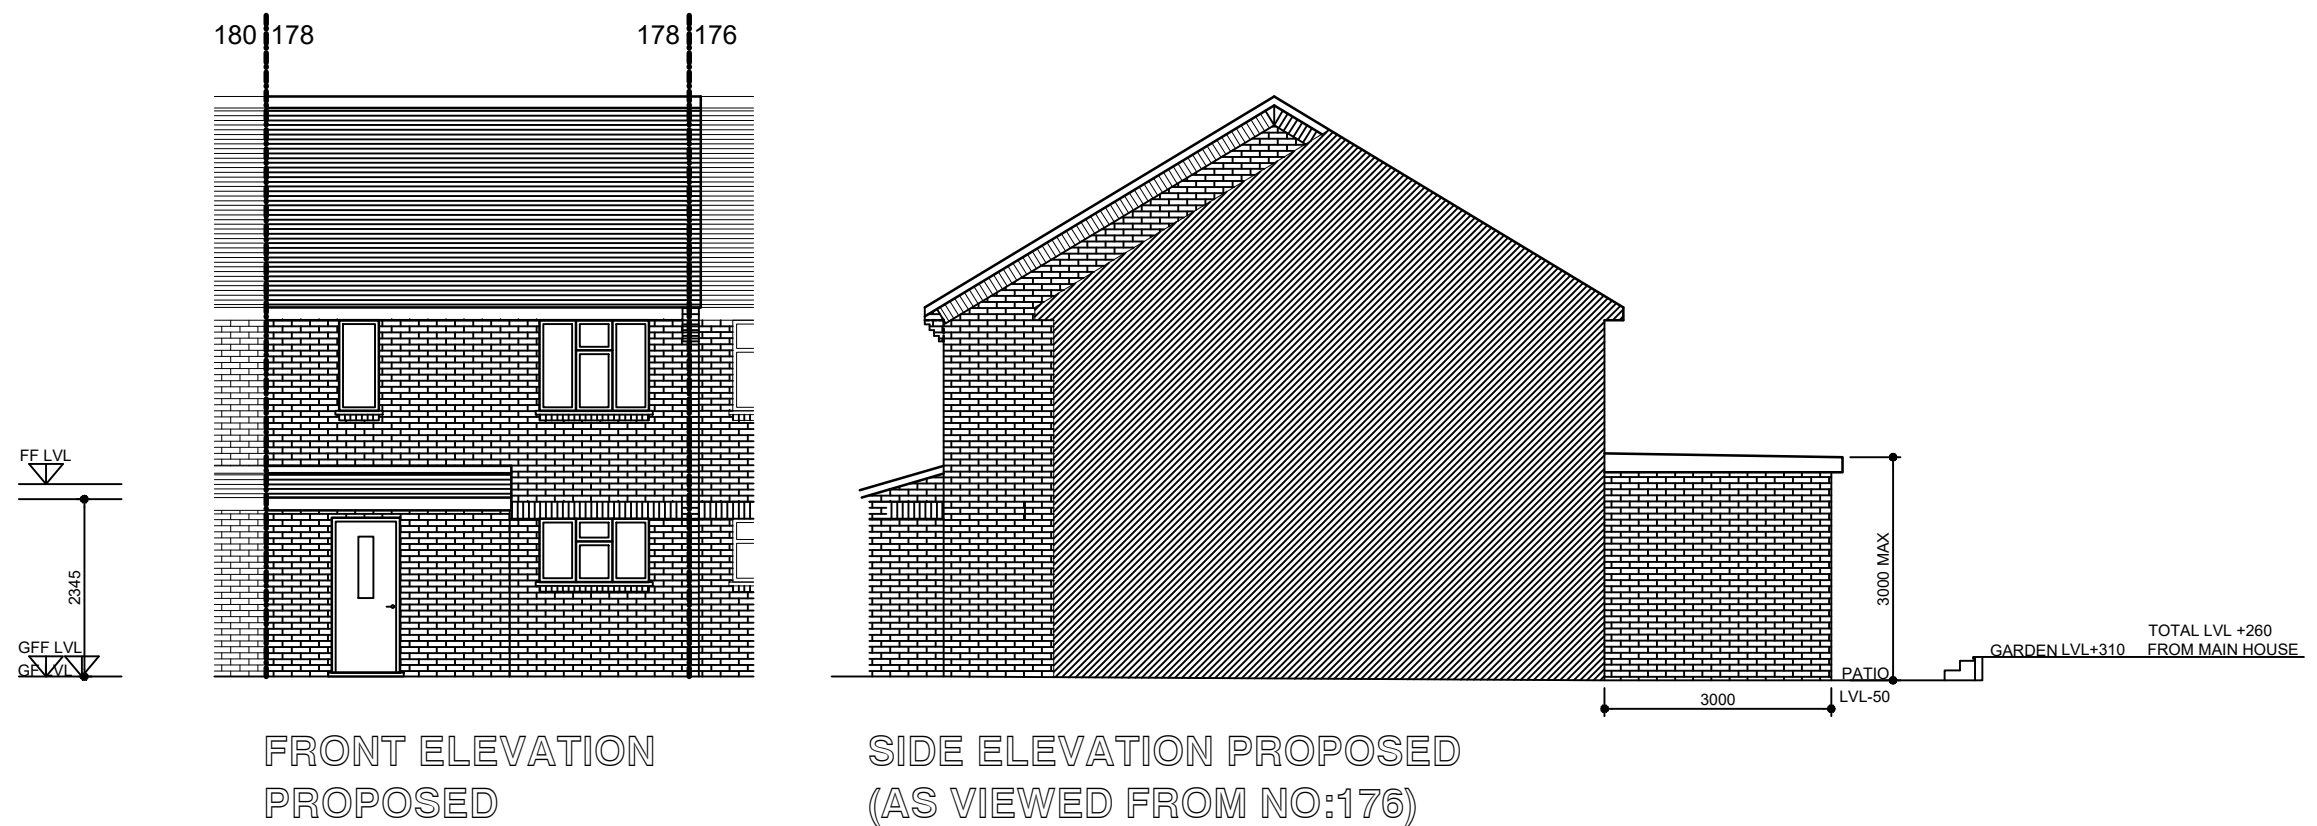

FRONT ELEVATION
PROPOSED

SIDE ELEVATION PROPOSED
(AS VIEWED FROM NO:176)

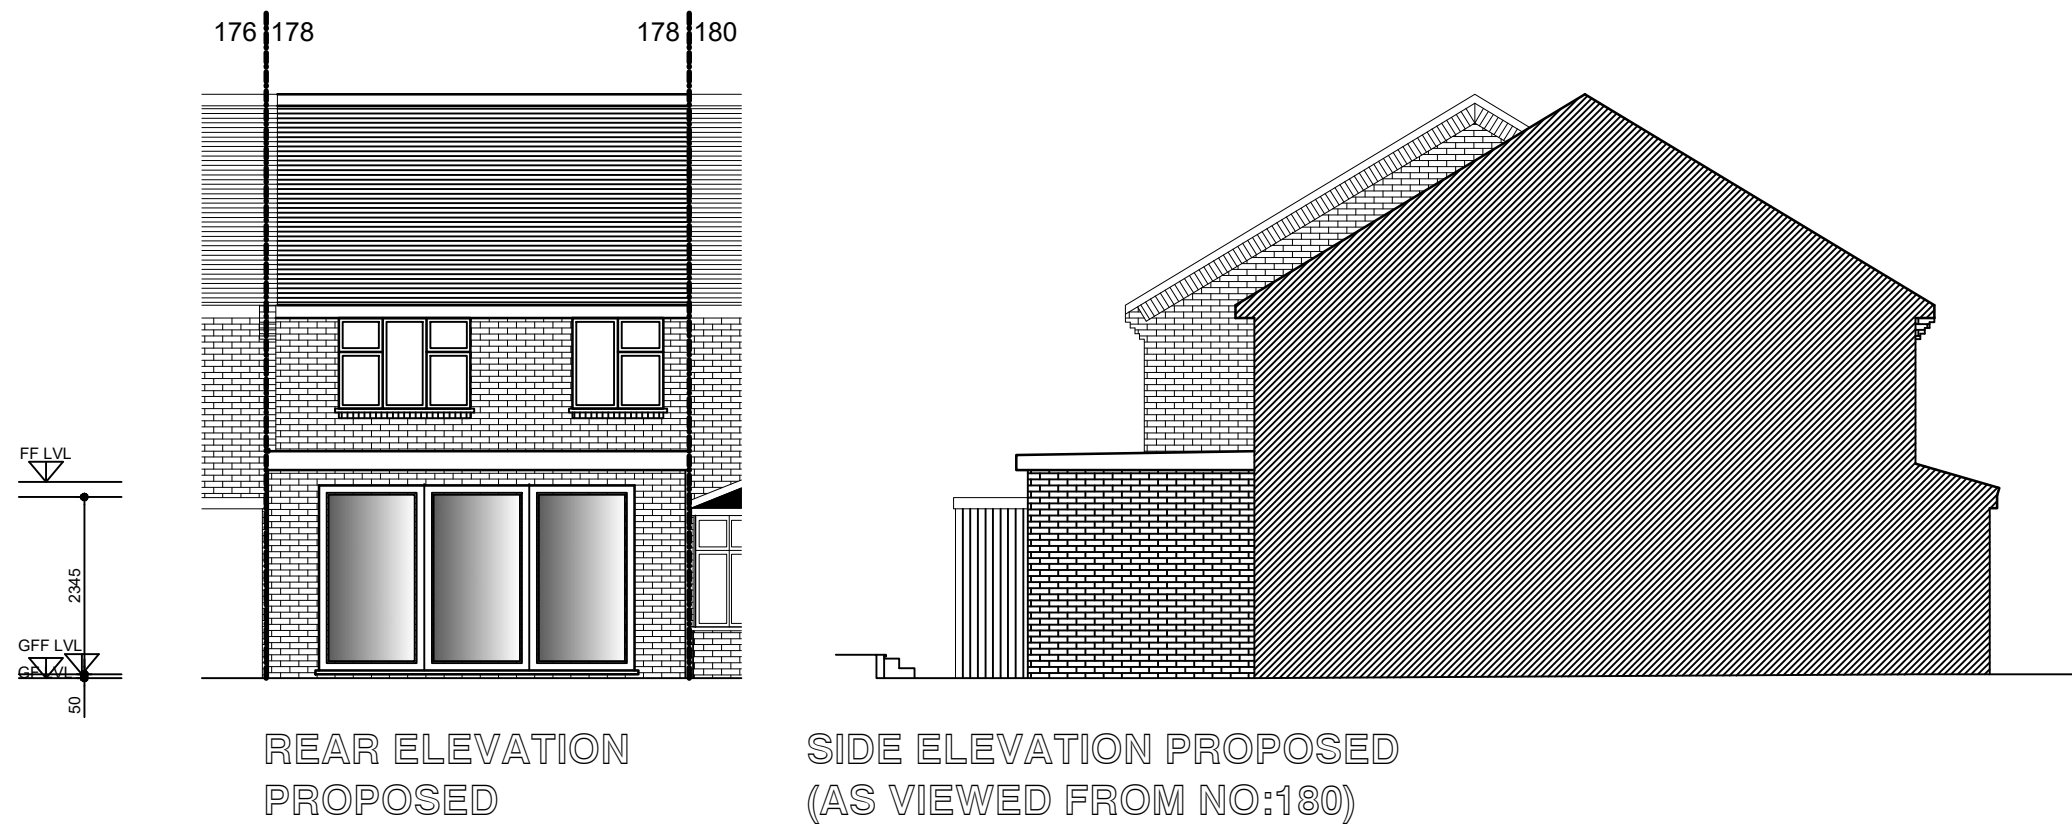

REAR ELEVATION
PROPOSED

SIDE ELEVATION PROPOSED
(AS VIEWED FROM NO:180)

ICREATE[©] DESIGN LIMITED Planning & Designing of All Types of Building Works 13 ROBB ROAD, STANMORE, HA7 3SQ Tel: 07886759400 ; EM: ikreated@gmail.com			CLIENT	PROJECT/TITLE				
					SHAHRAM NOJO	SINGLE STOREY REAR EXTENSION AND ASSOCIATED INTERNAL ALTERATIONS		
							178 LOWDELL CLOSE	
								UB7 8RA
		21.02.22	FOR CLIENT'S REVIEW / PLANNING APPLICATION	SCALE: 1:100@A3	DRG NO : 178LOWDELLCLOSE-004			
	REV	DATES	COMMENTS					