



AMENDMENTS	
A	Side extension reduced 25/05/22

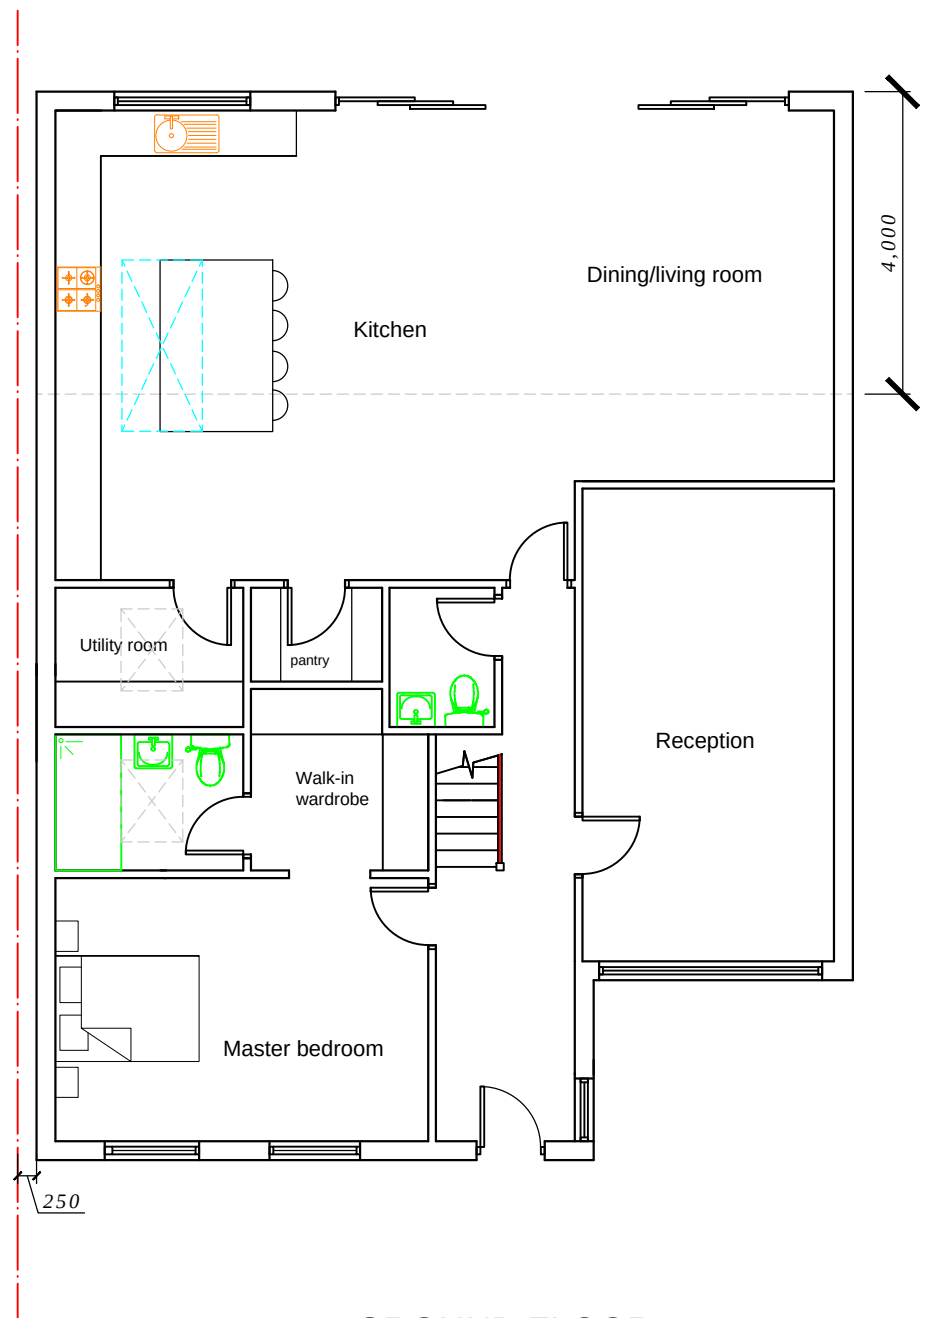


GROUND FLOOR

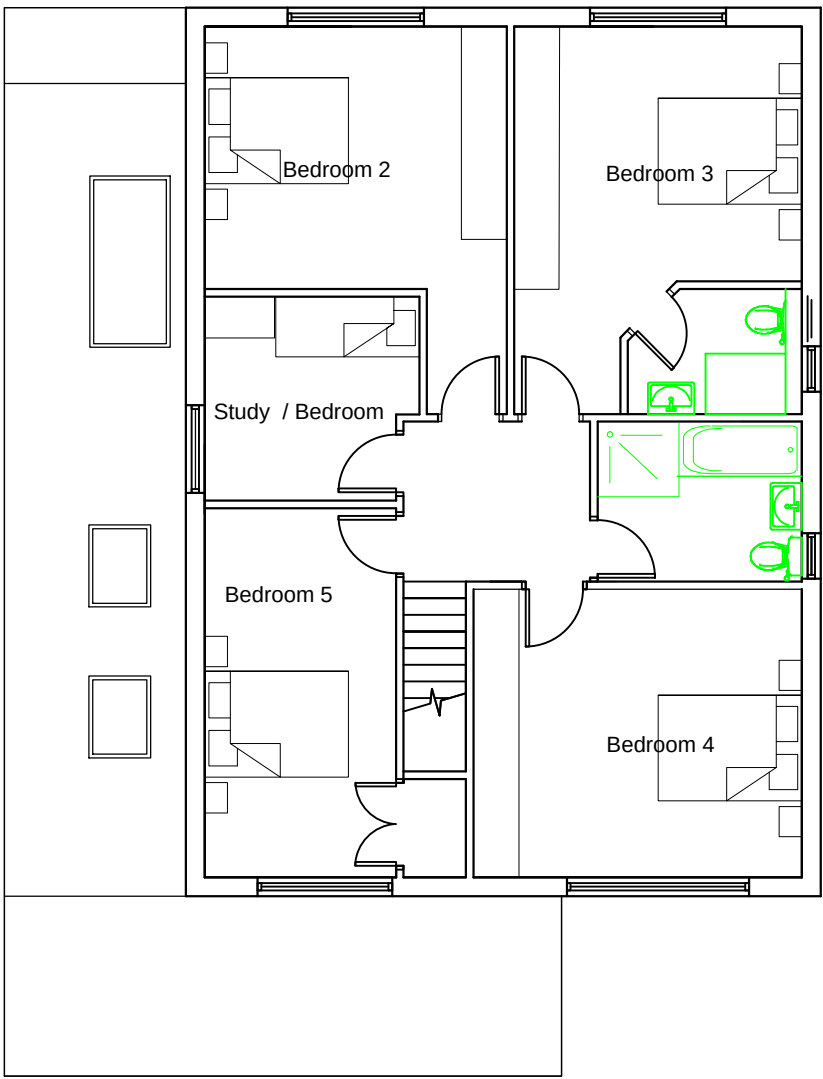

FIRST FLOOR

PROPOSED FLOOR PLANS

34 Cedars Drive, Uxbridge UB10 0JU

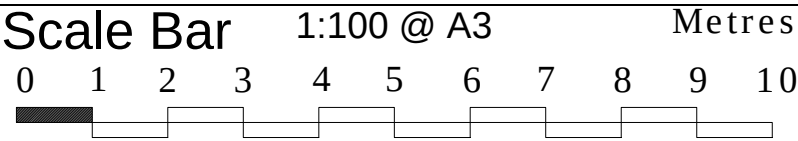

THE GILLETT MACLEOD PARTNERSHIP
Chartered Architects & Town Planning Consultants
1 High Road Old Eastcote Pinner Middlesex HA5 2EW tel. 0208 868 1333

Drg. No. 21/3482/6 A
Scale 1:100@A3
Date 17/12/21
Drawn by SB

REVISION	
A	drawer
(C)	