
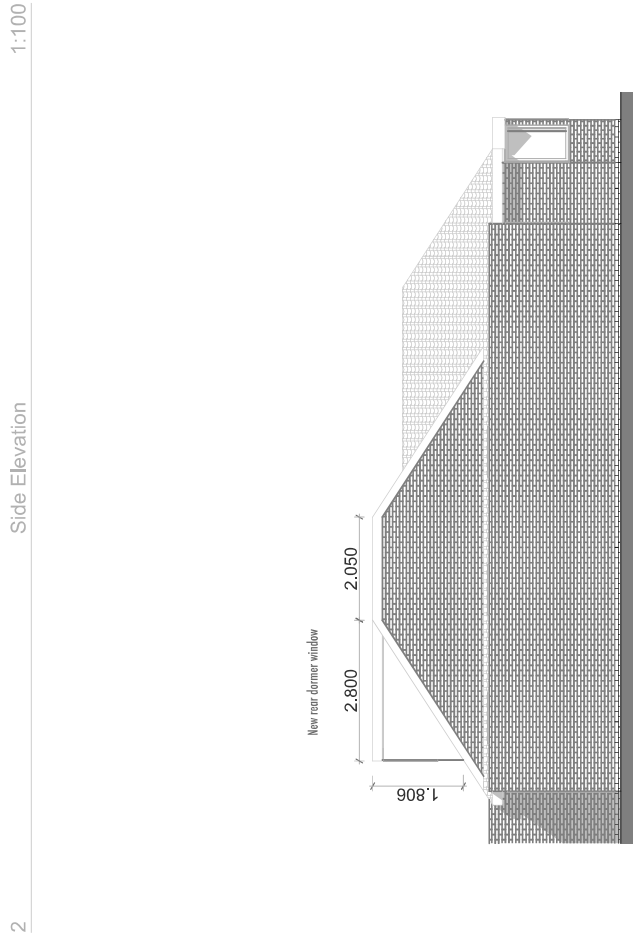
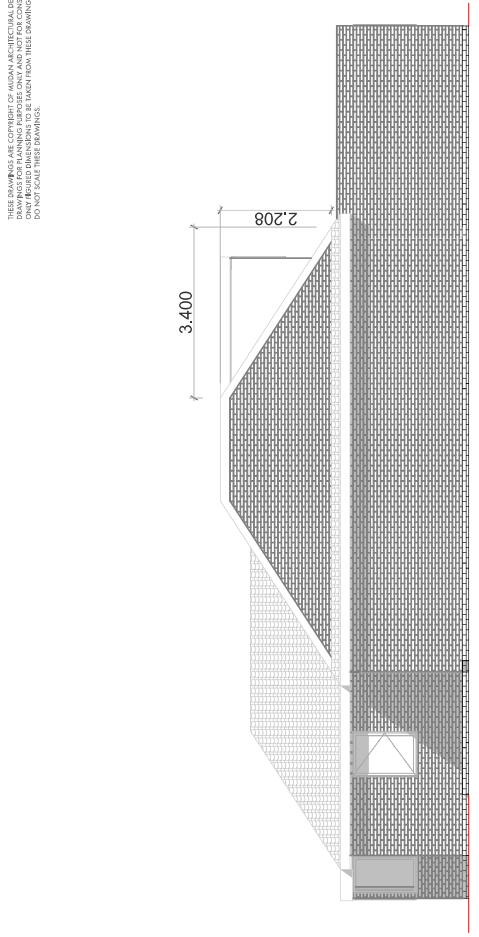
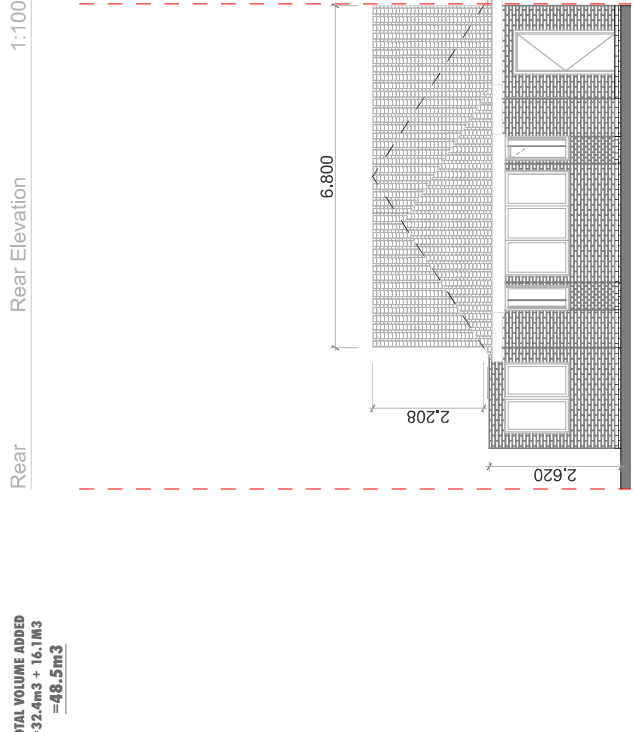


THESE DRAWINGS ARE COPYRIGHT OF HAZELWOOD PINNER ARCHITECTURAL DESIGN. ANY UNAUTHORIZED REPRODUCTION OR ALTERATION OF THESE DRAWINGS WITHOUT THE WRITTEN PERMISSION OF HAZELWOOD PINNER ARCHITECTURAL DESIGN IS STRICTLY PROHIBITED. DIMENSIONS SHOWN IN THESE DRAWINGS ARE TO BE TAKEN FROM THESE DRAWINGS. DO NOT SCALE THESE DRAWINGS.

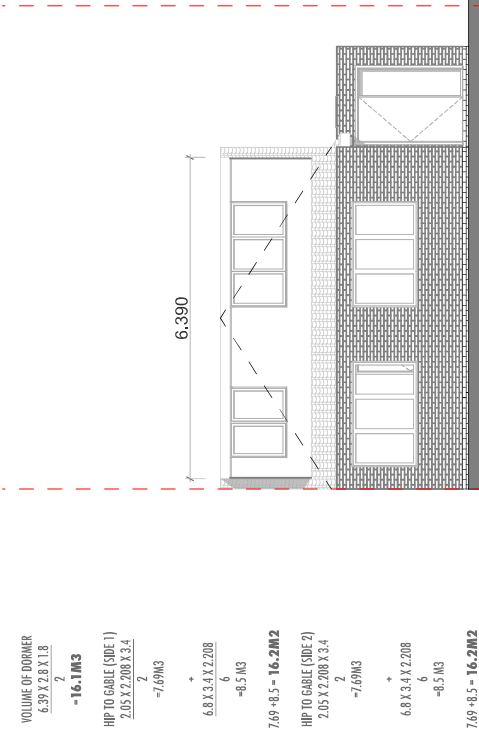

	Unit 7, Progress Business Centre, Whittle Parkway, Slough, SL1 6DQ, England	Job Hazelwood 18 Hazelwood PINNER HA5 3TT England	Job No 22/HDP Date 08/03/2022	Drawing Proposed Elevations Client Soni	Drawing No		Revision E Scale 1:100@A3	Project Status									
					PR-HWN-101	PLANNING APPLICATION											
						Drawn by JM		Checked by JM	Scale Bar								
					0m 1m 2m 3m 4m 5m 6m 7m 8m 9m 10m												
					1:100												
					Side Elevation												
					1:100												
					1												
					Front												
					Front Elevation												
1:100																	
1:100																	