



SITE LOCATION PLAN
 AREA 2 HA
 SCALE: 1:1250 on A4
 CENTRE COORDINATES: 510551 , 190242




18 Hazelwood Drive

1:1

	Unit 7, Progress Business Centre, Whittle Parkway, Slough, SL1 6DQ, England	Job	Job No	Drawing	Drawing No	Revision
		Hazelwood	22/HDP	Site Location Plan	EX-HWN-400	A
		18 Hazelwood PINNER HA5 3TT England	Date	Client	Drawn by	Scale
			08/03/2022	Soni	JM	1:1250@A4

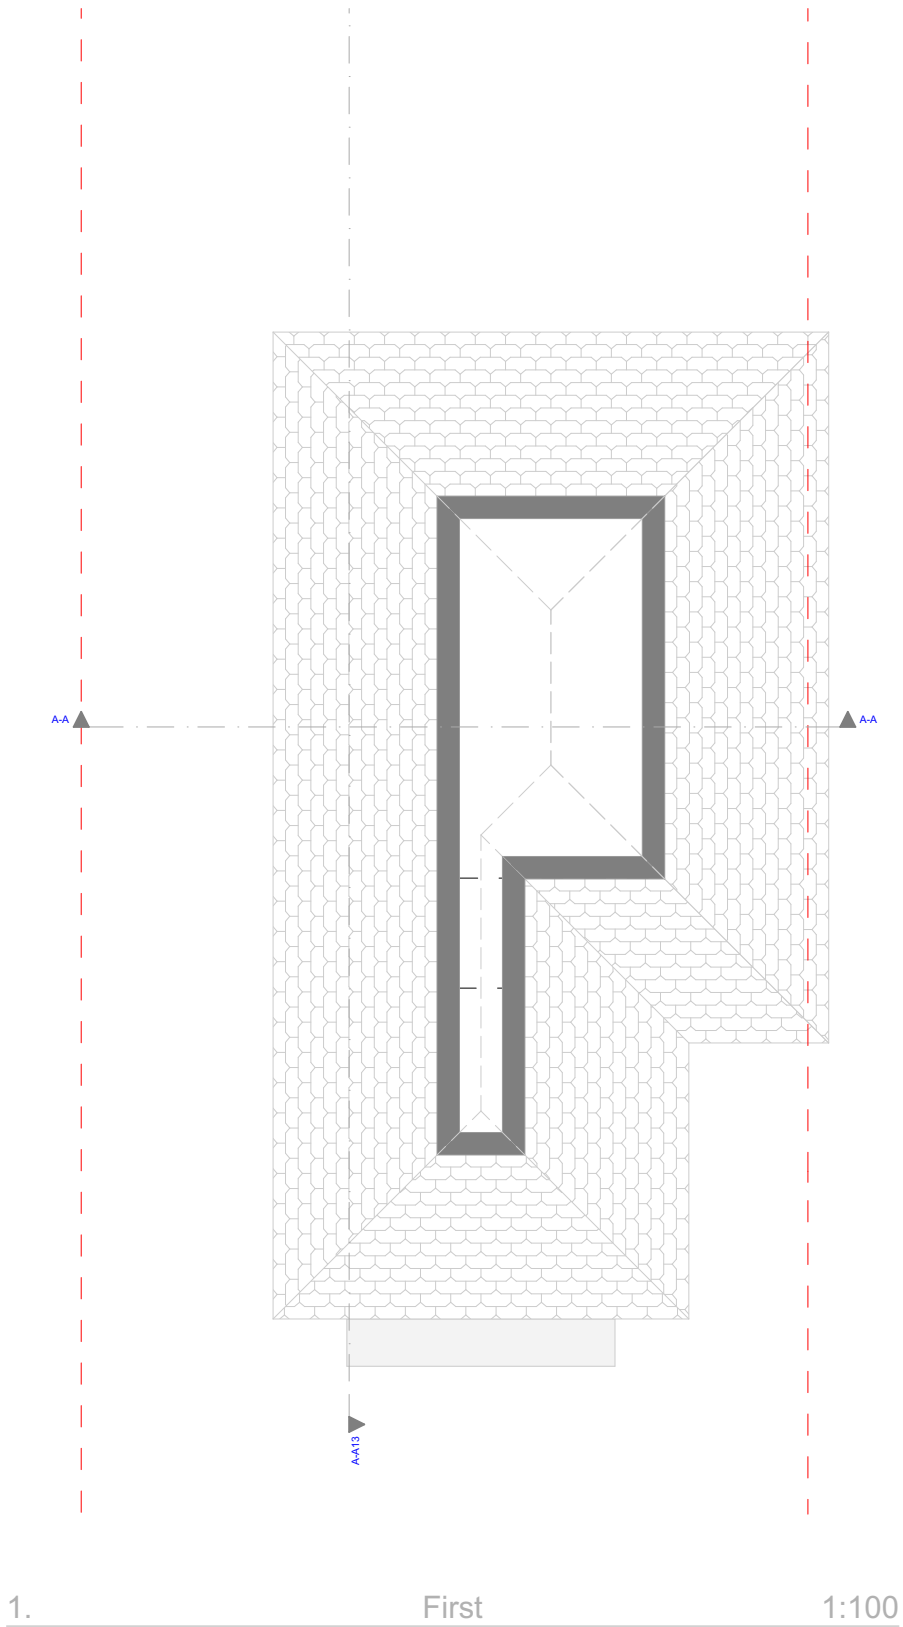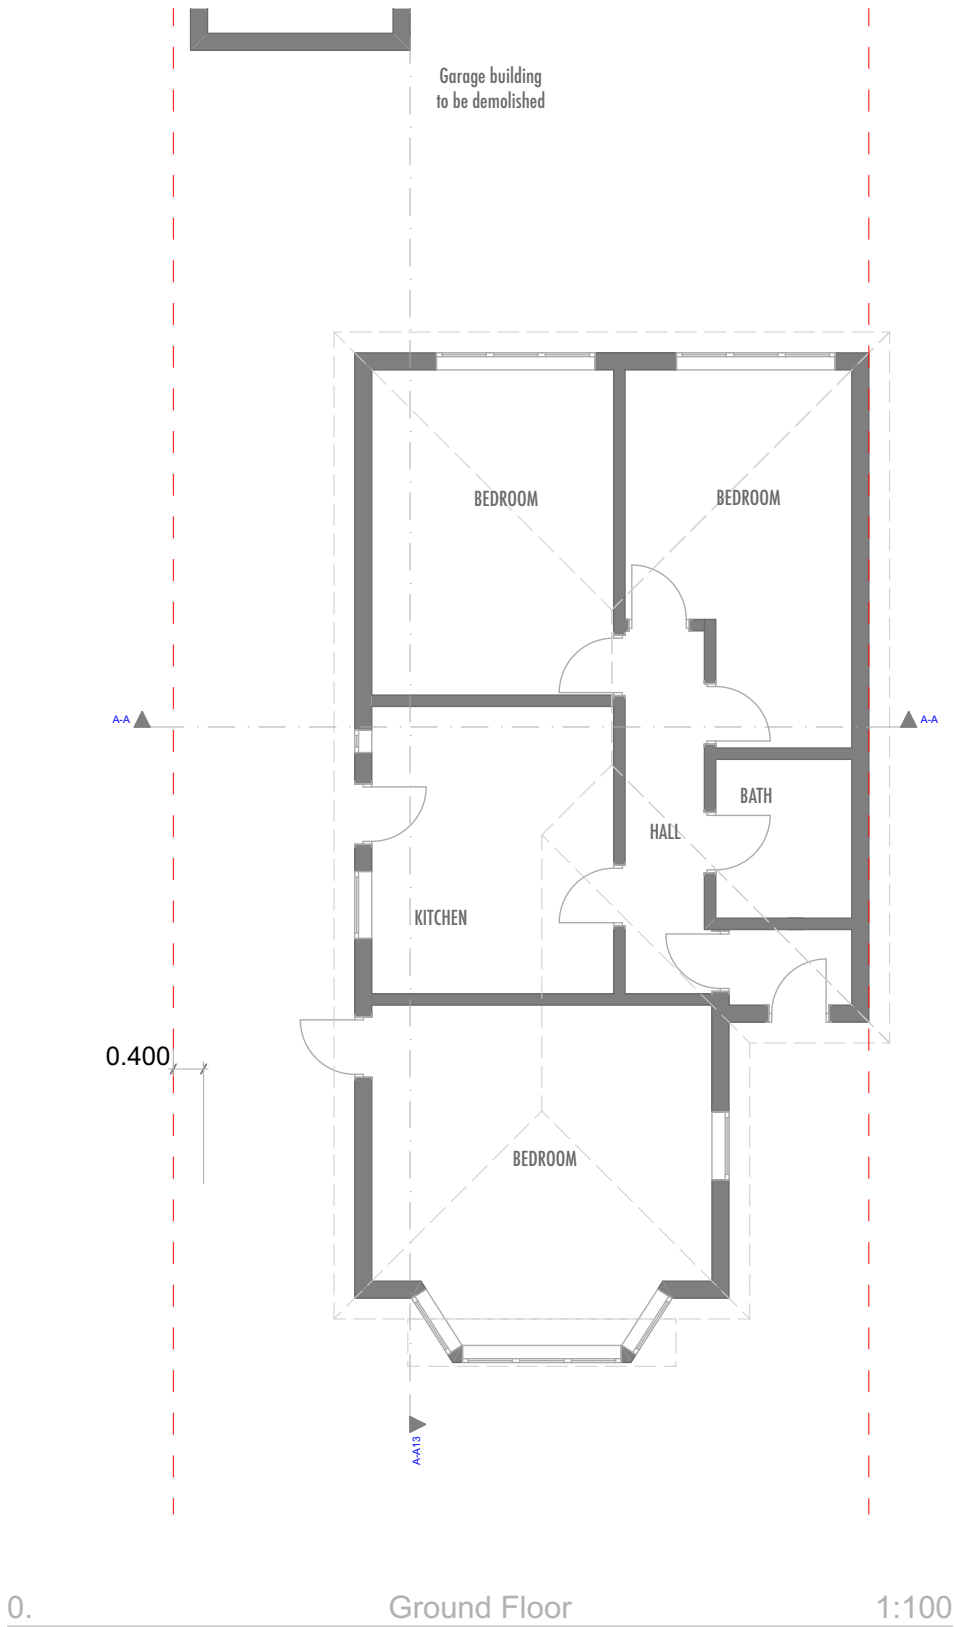


	Unit 7, Progress Business Centre, Whittle Parkway, Slough, SL1 6DQ, England	Job	Job No	Drawing	Drawing No	Revision	Project Status											
		Hazelwood 18 Hazelwood PINNER HA5 3TT England	22/HDP	Existing Plans	EX-HWN-001	E	PLANNING APPLICATION											
			Date	Client	Drw by	Chk by	Scale	Scale Bar										
			08/03/2022	Soni	JM	JM	1:100@A3	0m	1m	2m	3m	4m	5m	6m	7m	8m	9m	10m

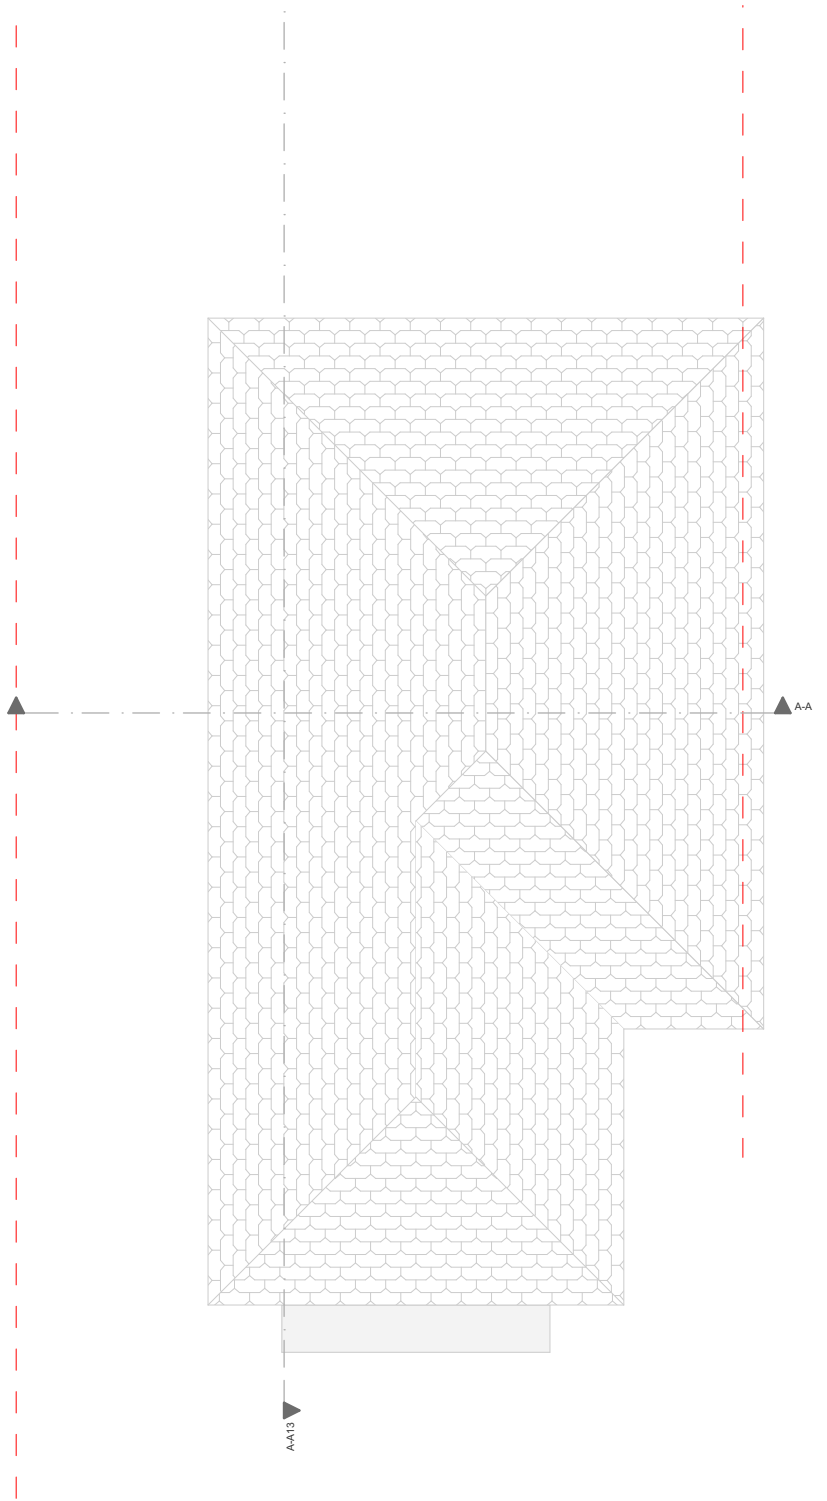


2. Loft 1:100


	Unit 7, Progress Business Centre, Whittle Parkway, Slough, SL1 6DQ, England	Job	Job No	Drawing	Drawing No		Revision	Project Status										Project North 	
		Hazelwood 18 Hazelwood PINNER HA5 3TT England	22/HDP	Existing Upper Floor Plans	EX-HWN-002		E	PLANNING APPLICATION											
			Date	Client	Drw by	Chk by	Scale	Scale Bar											
			08/03/2022	Soni	JM	JM	1:100@A3	0m	1m	2m	3m	4m	5m	6m	7m	8m	9m	10m	

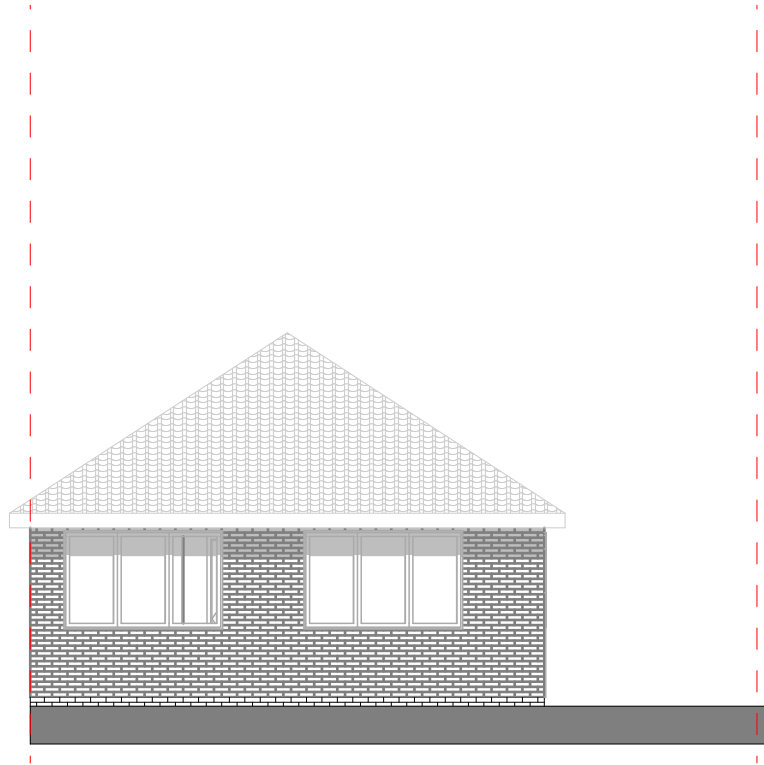


Rear Rear Elevation 1:100

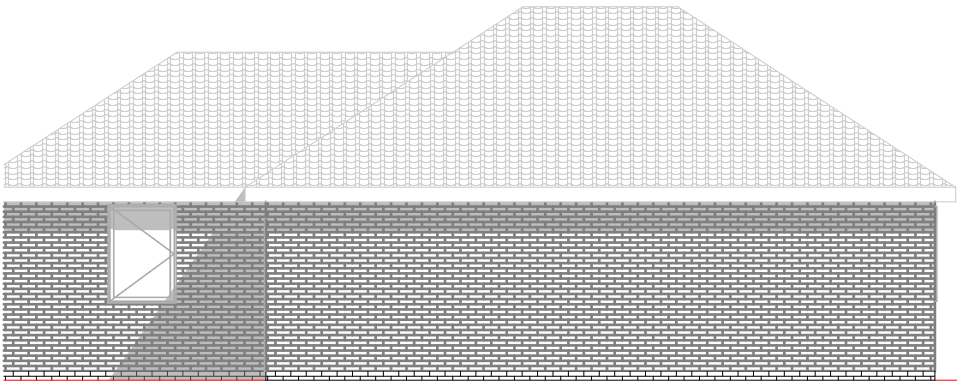

2 Side Elevation 1:100

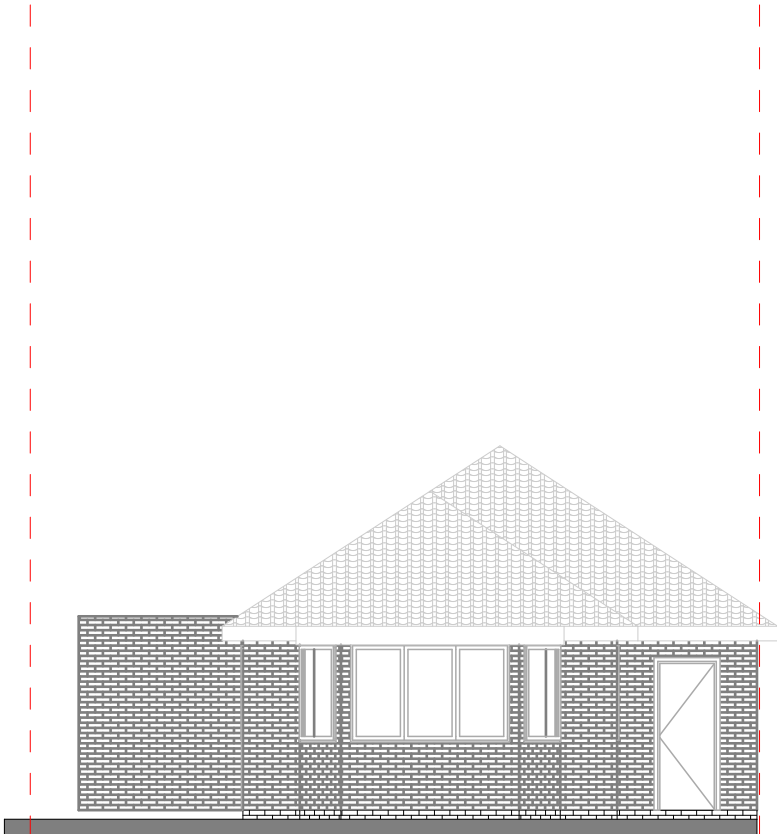


Front Front Elevation 1:100

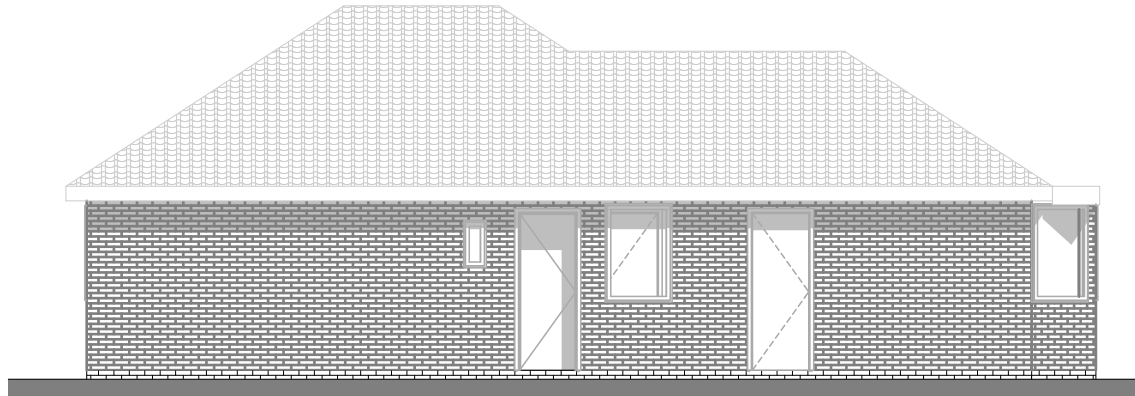


1 Side Elevation 1:100

	Unit 7, Progress Business Centre, Whittle Parkway, Slough, SL1 6DQ, England	Job	Job No	Drawing	Drawing No		Revision	Project Status										Project North
		Hazelwood 18 Hazelwood PINNER HA5 3TT England	22/HDP	Existing Elevations	EX-HWN-101		E	PLANNING APPLICATION										
			Date	Client	Drw by	Chk by	Scale	Scale Bar										
			08/03/2022	Soni	JM	JM	1:100@A3	0m 1m 2m 3m 4m 5m 6m 7m 8m 9m 10m										

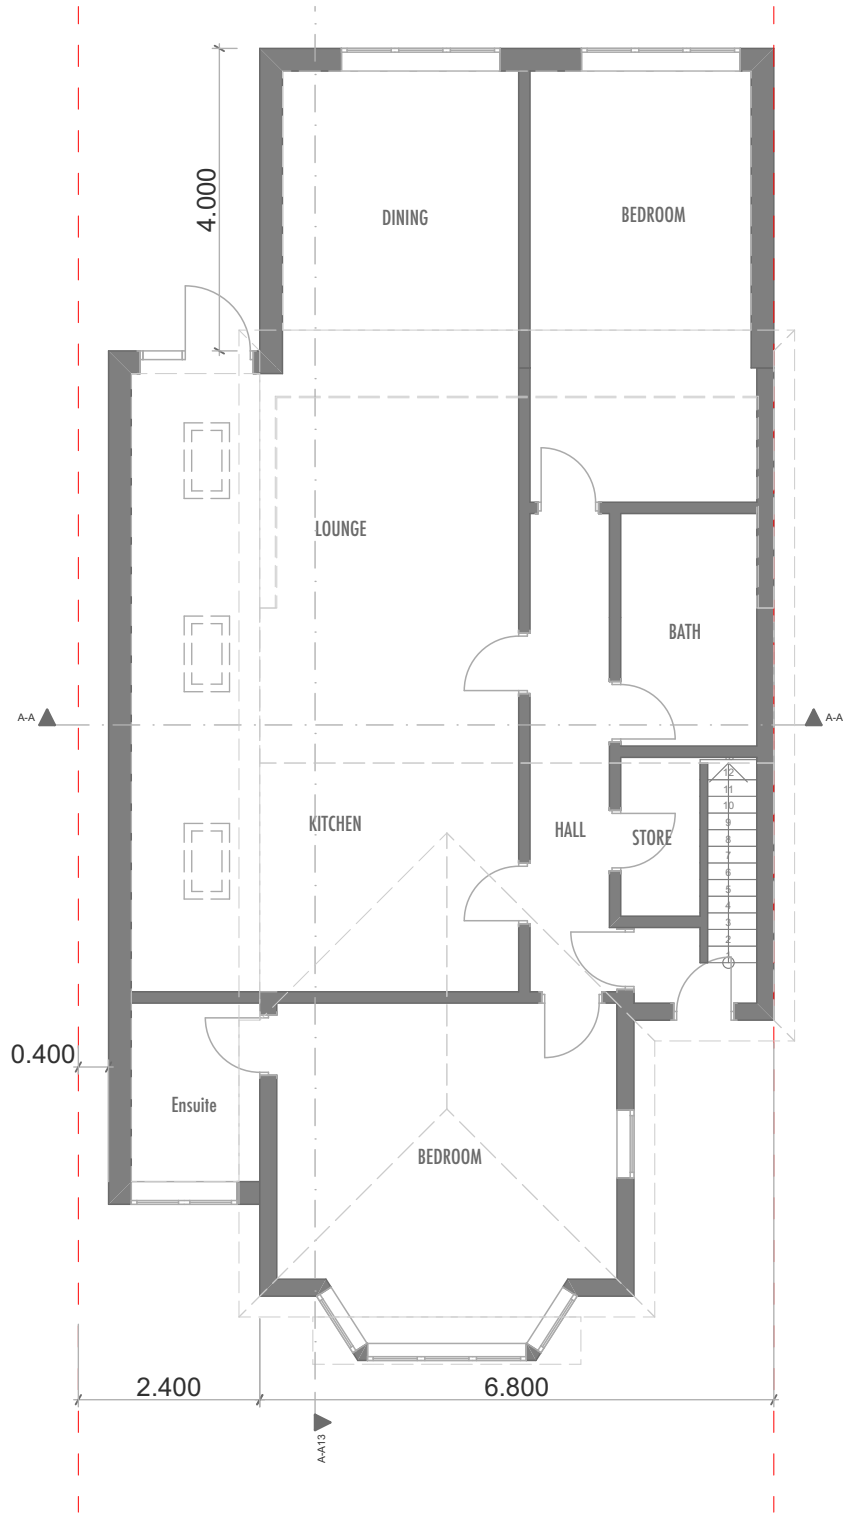


0. Ground Floor 1:100

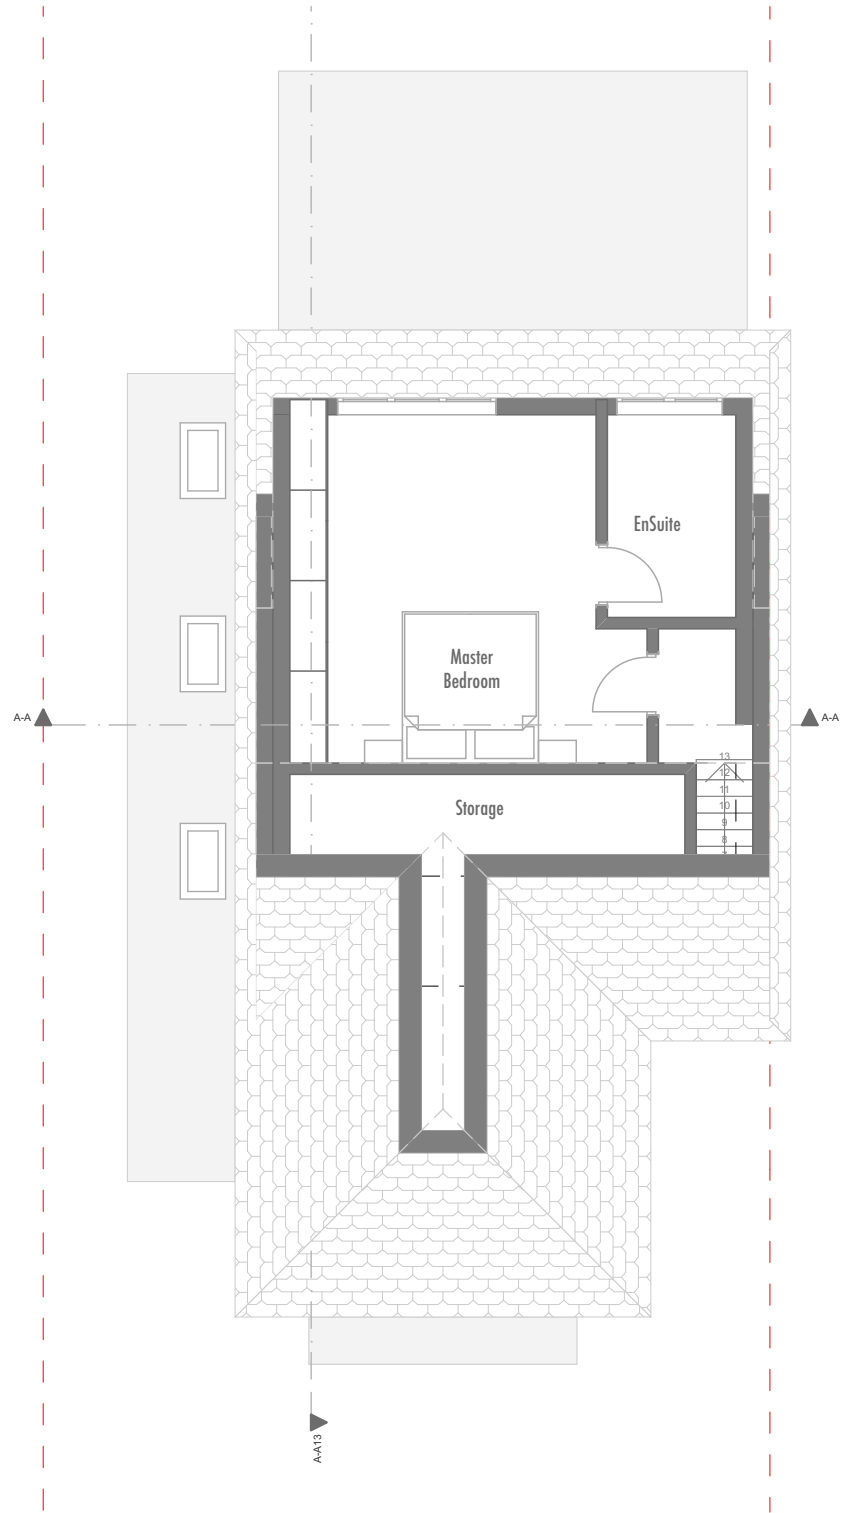

1. First 1:100

	Unit 7, Progress Business Centre, Whittle Parkway, Slough, SL1 6DQ, England	Job	Job No	Drawing	Drawing No	Revision	Project Status										Project North
		Hazelwood 18 Hazelwood PINNER HA5 3TT England	22/HDP	Proposed Plans	PR-HWN-001	E	PLANNING APPLICATION										
			Date	Client	Drw by	Chk by	Scale	Scale Bar									
			08/03/2022	Soni	JM	JM	1:100@A3	0m	1m	2m	3m	4m	5m	6m	7m	8m	9m

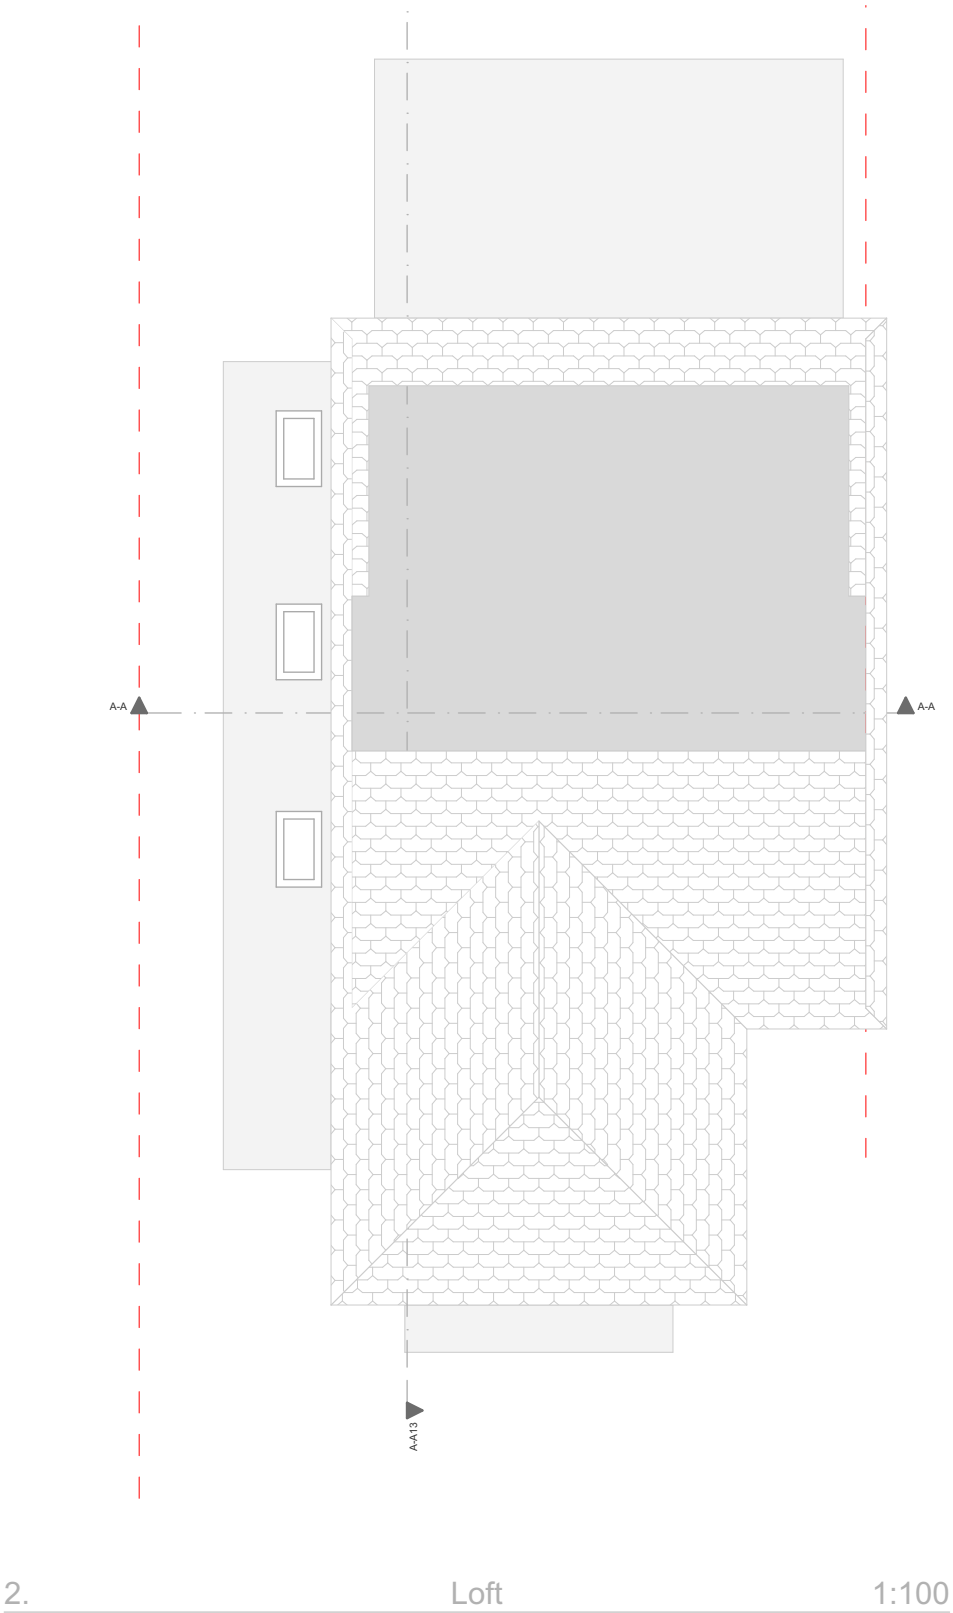

Unit 7, Progress
Business Centre, Whittle
Parkway, Slough, SL1
6DQ, England

Hazelwood
18 Hazelwood PINNER
HA5 3TT England

Job No

Date

08/03/2022

Client

Soni

Proposed upper floor layouts

Drawing No

Drw by

JM

Chk by

JM

PR-HWN-002

Revision

E

Scale

1:100@A3

Project Status

PLANNING APPLICATION

Scale Bar

0m 1m 2m 3m 4m 5m 6m 7m 8m 9m 10m

Project North



	Unit 7, Progress Business Centre, Whittle Parkway, Slough, SL1 6DQ, England	Job	Job No	Drawing		Drawing No		Revision	Project Status											Project North
		Hazelwood 18 Hazelwood PINNER HA5 3TT England	22/HDP	Proposed Elevations		PR-HWN-101		E	PLANNING APPLICATION											
			Date	Client		Drw by	Chk by	Scale	Scale Bar											
			08/03/2022	Soni		JM	JM	1:100@A3	0m 1m 2m 3m 4m 5m 6m 7m 8m 9m 10m											