



SITE LOCATION PLAN
 AREA 2 HA
 SCALE: 1:1250 on A4
 CENTRE COORDINATES: 510551 , 190242



18 Hazelwood Drive

1:1

	Unit 7, Progress Business Centre, Whittle Parkway, Slough, SL1 6DQ, England	Job	Job No	Drawing	Drawing No	Revision
		Hazelwood 18 Hazelwood PINNER HA5 3TT England	22/HDP	Site Location Plan	EX-HWN-400	A
			Date	Client	Drawn by	Scale
			23/05/2022	Soni	JM	1:1250@A4

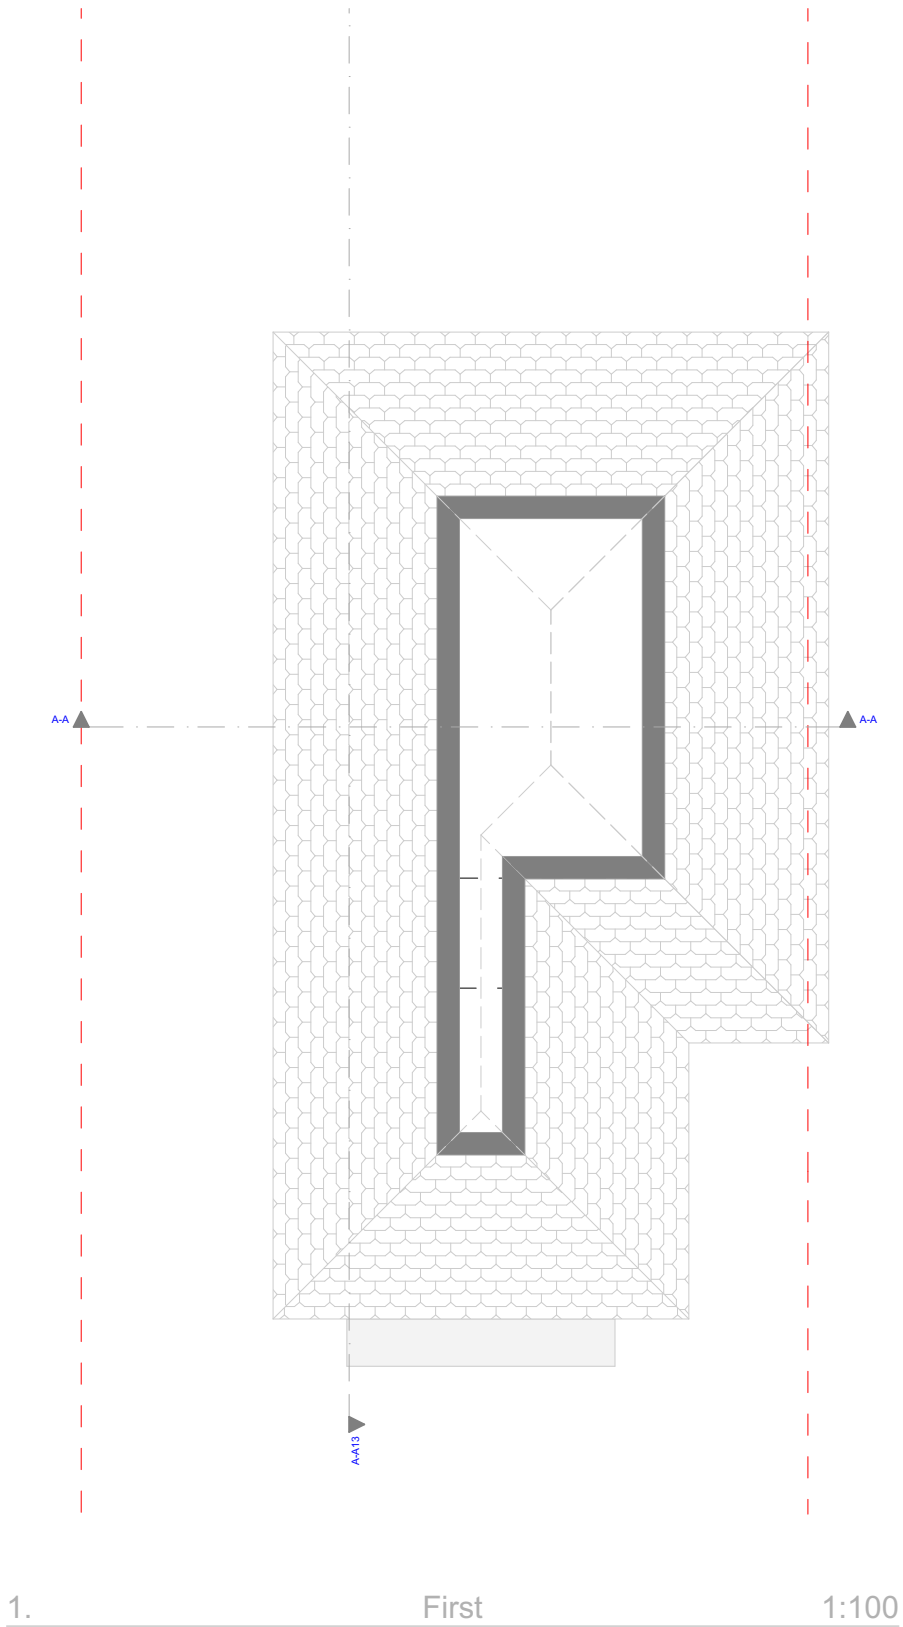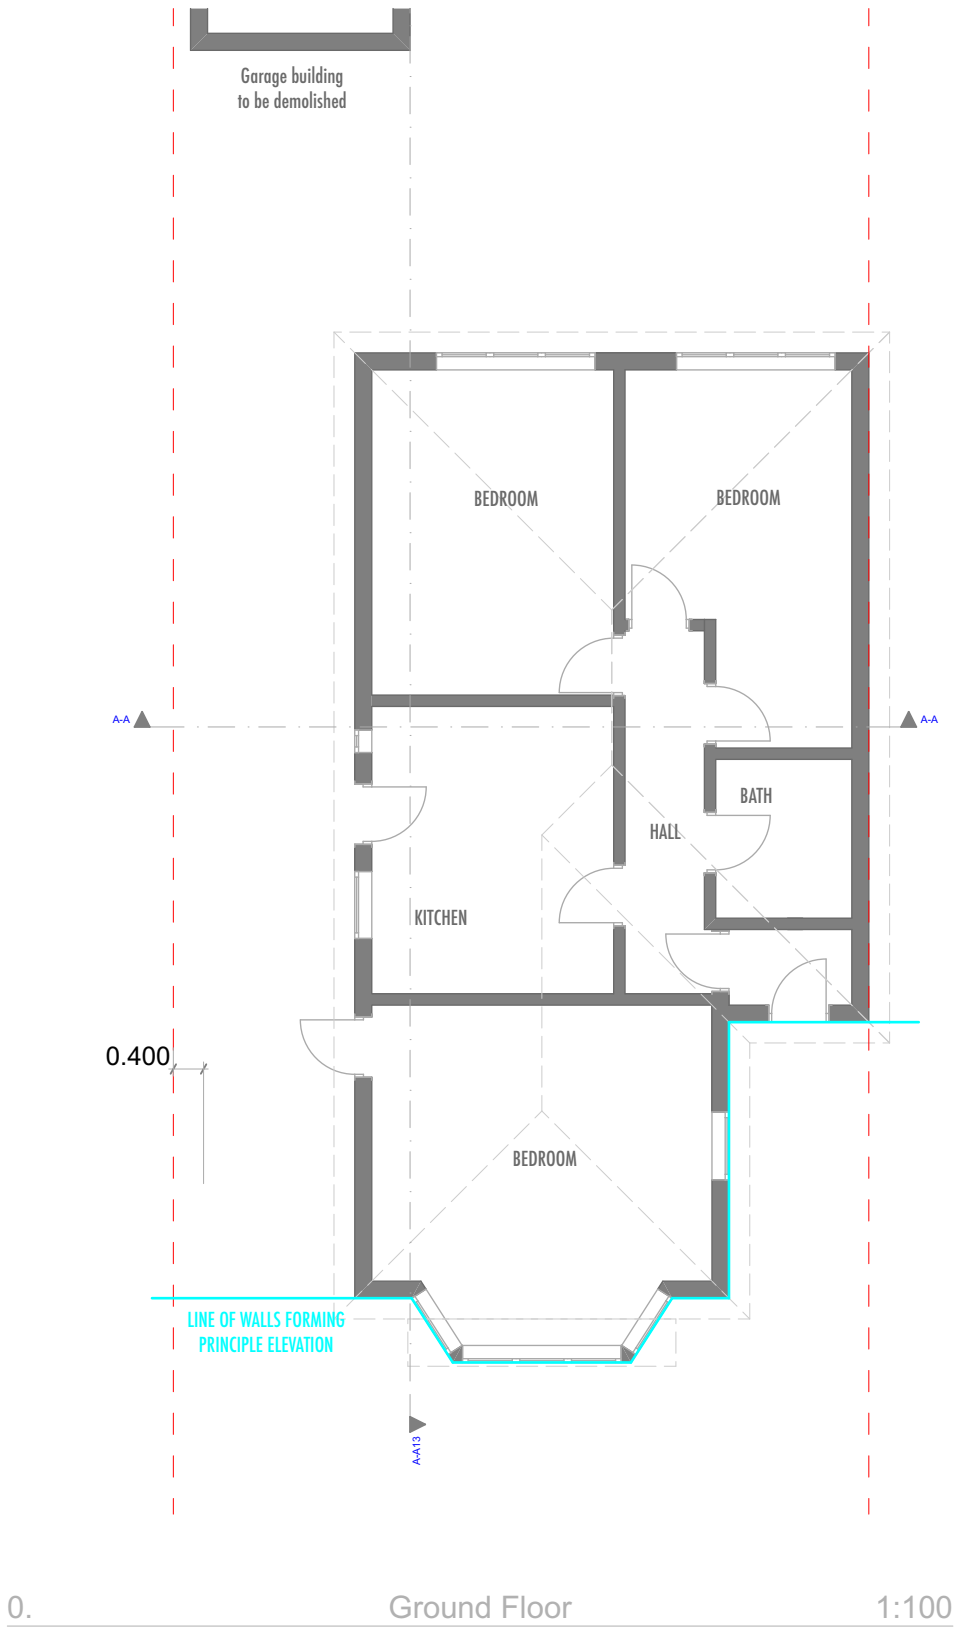

Unit 7, Progress
Business Centre, Whittle
Parkway, Slough, SL1
6DQ, England

Job
Hazelwood
18 Hazelwood PINNER
HA5 3TT England

Job No
22/HDP
Date
23/05/2022


Drawing
Existing Plans
Client
Soni

Drawing No
EX-HWN-001
Drw by
JM
Chk by
JM

Revision
E
Scale
1:100@A3

Project Status
PLANNING APPLICATION
Scale Bar
0m 1m 2m 3m 4m 5m 6m 7m 8m 9m 10m




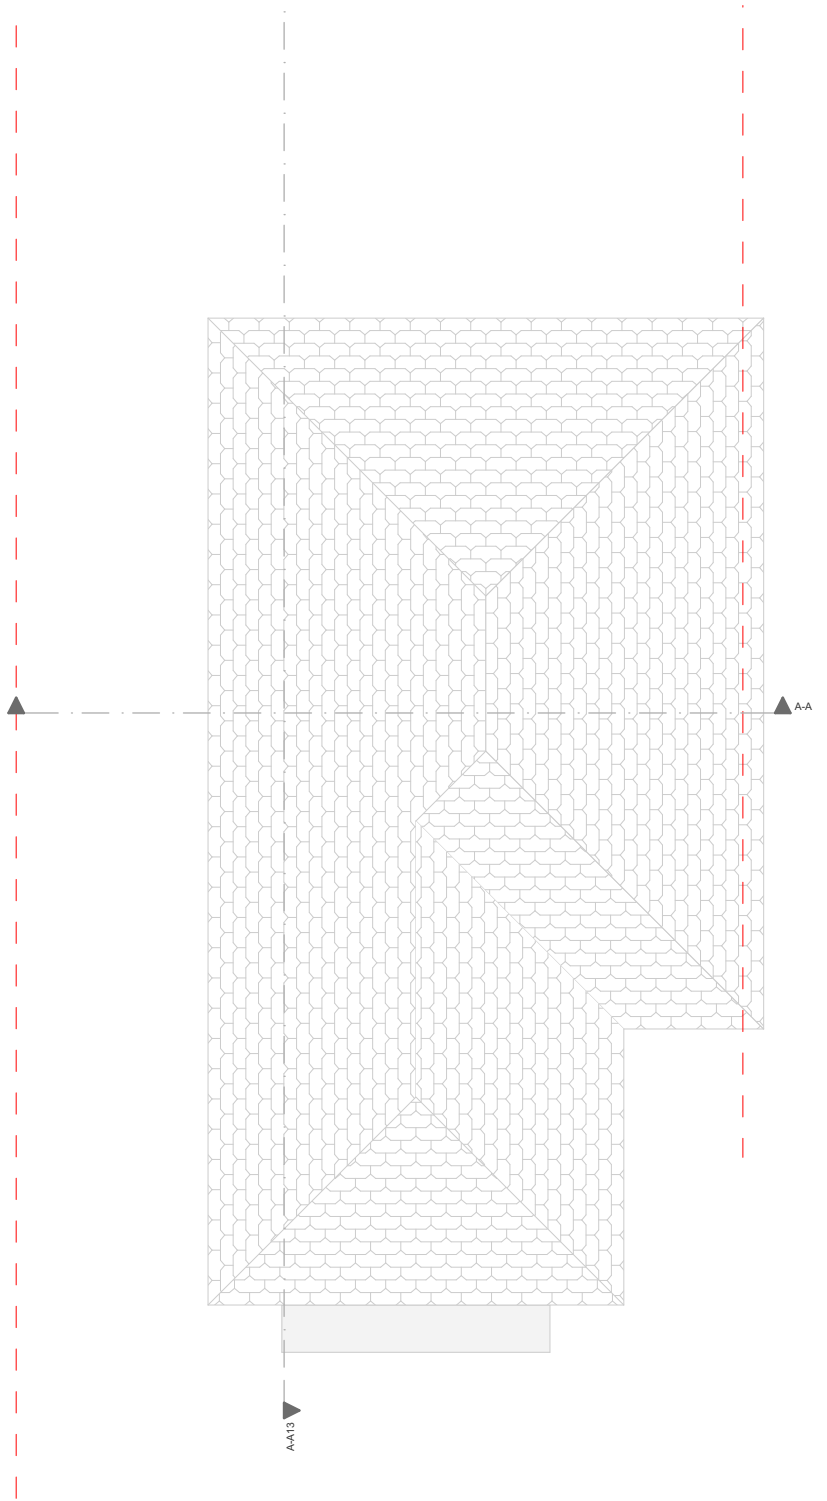


2. Loft 1:100

	Unit 7, Progress Business Centre, Whittle Parkway, Slough, SL1 6DQ, England	Job	Job No	Drawing	Drawing No		Revision	Project Status										Project North
		Hazelwood 18 Hazelwood PINNER HA5 3TT England	22/HDP	Existing Upper Floor Plans	EX-HWN-002		E	PLANNING APPLICATION										
			Date	Client	Drw by	Chk by	Scale	Scale Bar										
			23/05/2022	Soni	JM	JM	1:100@A3	0m 1m 2m 3m 4m 5m 6m 7m 8m 9m 10m										


THESE DRAWINGS ARE COPYRIGHT OF MUDAN ARCHITECTURAL DESIGNS.
DRAWINGS FOR PLANNING PURPOSES ONLY AND NOT FOR CONSTRUCTION.
ONLY FIGURED DIMENSIONS TO BE TAKEN FROM THESE DRAWINGS.
DO NOT SCALE THESE DRAWINGS.

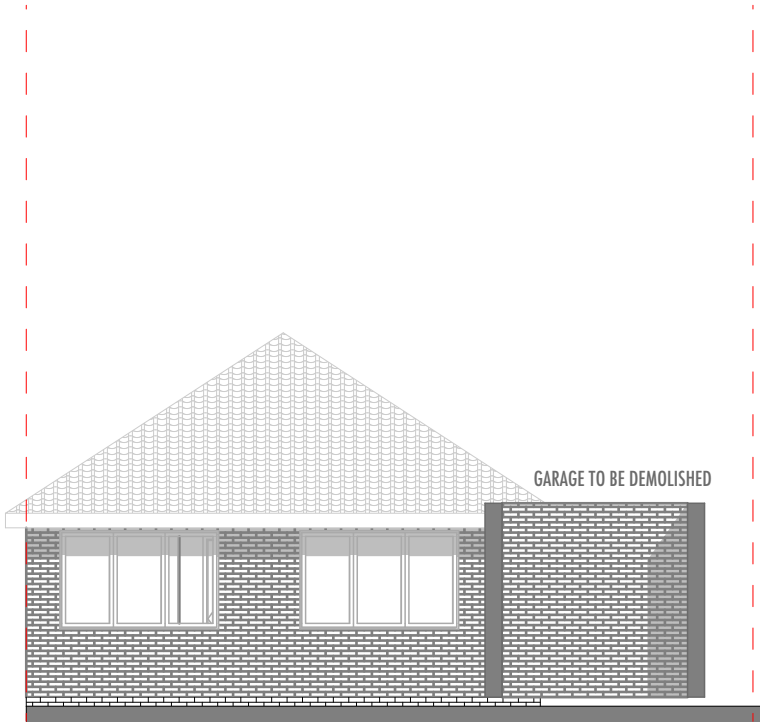


Rear Rear Elevation 1:100

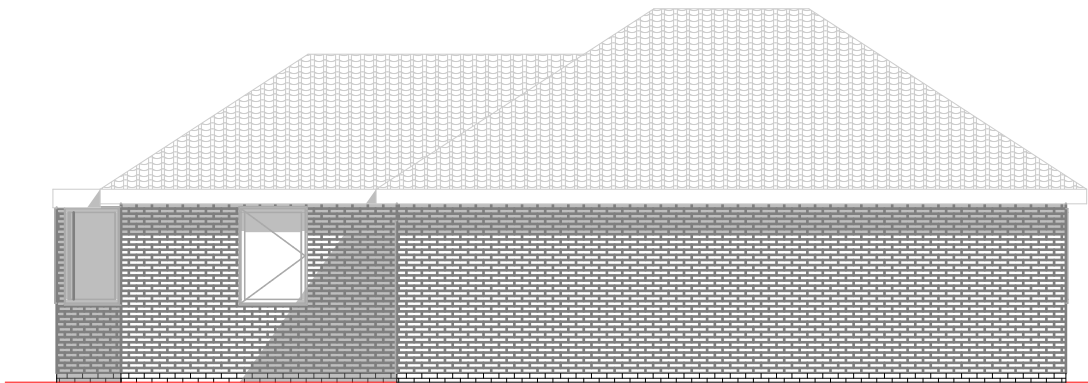

2 Side Elevation 1:100

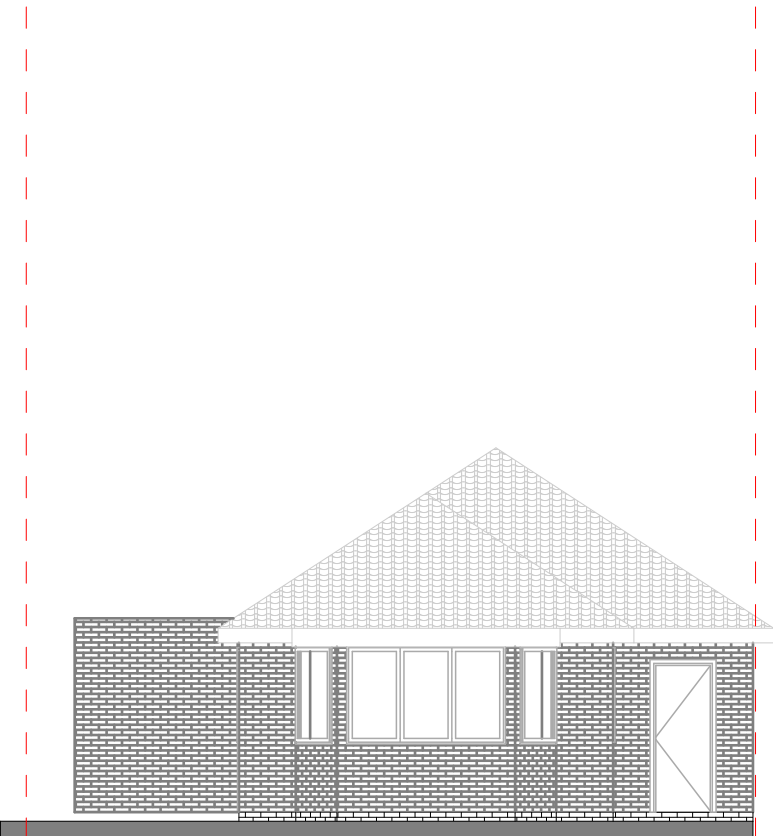


Front Front Elevation 1:100

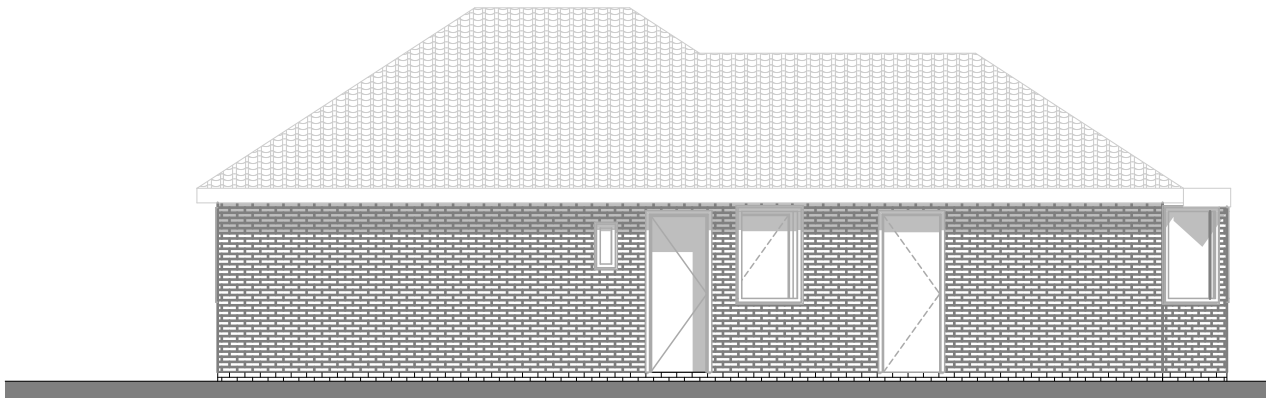


1 Side Elevation 1:100

	Unit 7, Progress Business Centre, Whittle Parkway, Slough, SL1 6DQ, England	Job	Job No	Drawing	Drawing No		Revision	Project Status										Project North	
		Hazelwood 18 Hazelwood PINNER HA5 3TT England	22/HDP	Existing Elevations		EX-HWN-101		E	PLANNING APPLICATION										
			Date	Client		Drw by	Chk by	Scale	Scale Bar										
			23/05/2022	Soni		JM	JM	1:100@A3	0m 1m 2m 3m 4m 5m 6m 7m 8m 9m 10m										

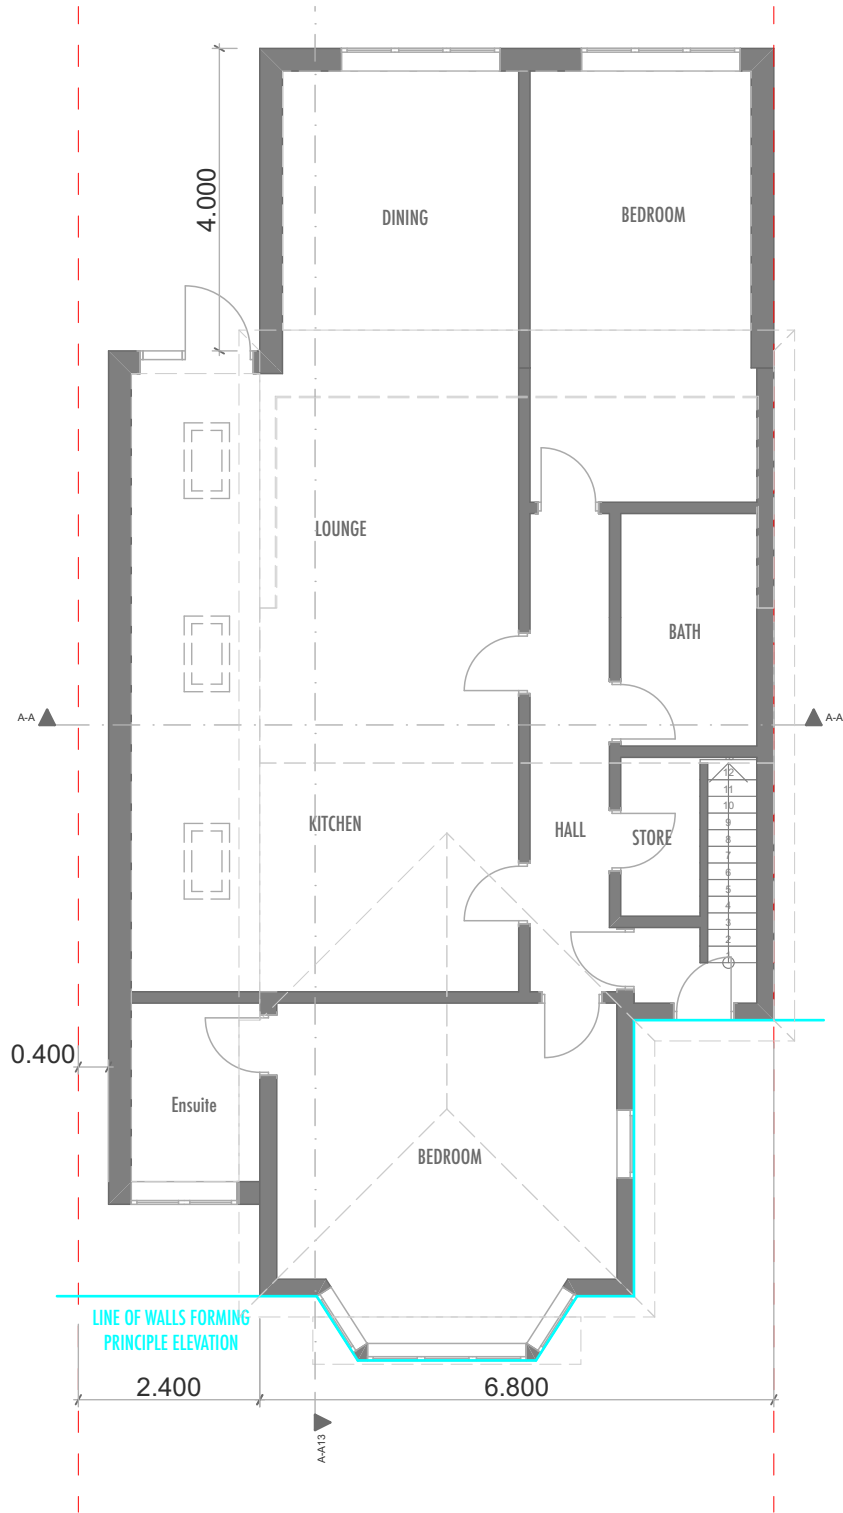


0. Ground Floor 1:100

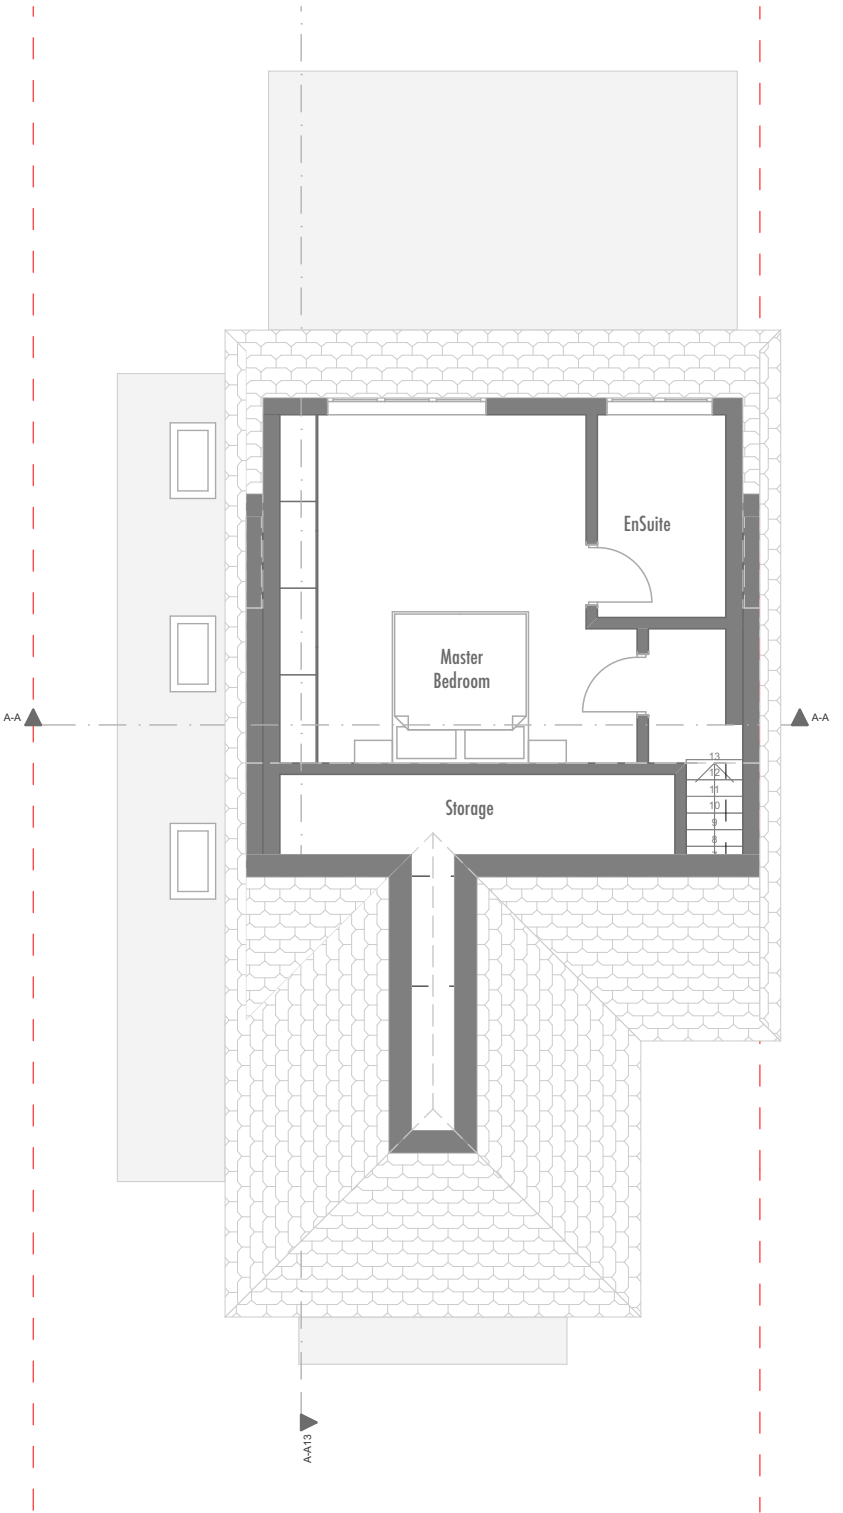

1. First 1:100

	Unit 7, Progress Business Centre, Whittle Parkway, Slough, SL1 6DQ, England	Job	Job No	Drawing	Drawing No		Revision	Project Status										Project North	
		Hazelwood 18 Hazelwood PINNER HA5 3TT England	22/HDP	Proposed Plans		PR-HWN-001		E	PLANNING APPLICATION										
			Date	Client		Drw by	Chk by	Scale	Scale Bar										
			23/05/2022	Soni		JM	JM	1:100@A3	0m 1m 2m 3m 4m 5m 6m 7m 8m 9m 10m										

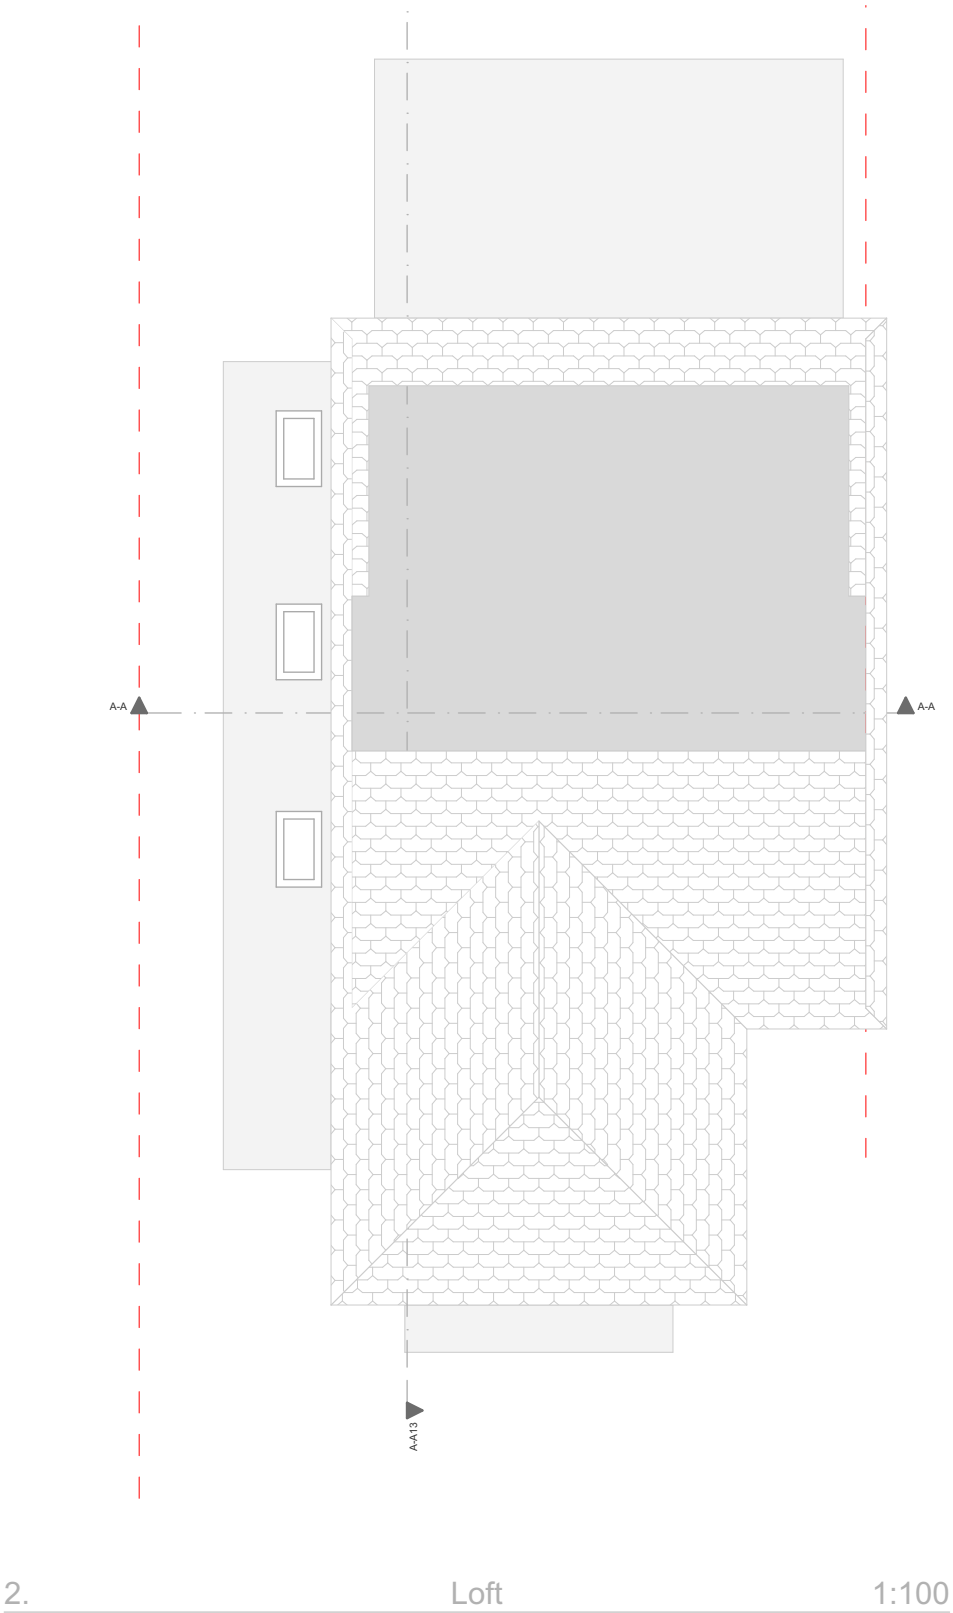

Unit 7, Progress
Business Centre, Whittle
Parkway, Slough, SL1
6DQ, England

Hazelwood
18 Hazelwood PINNER
HA5 3TT England

22/HDP

Date

23/05/2022

Proposed upper floor layouts

Client

Soni

PR-HWN-002

Drw by

JM

Chk by

JM

E

Scale

1:100@A3

PLANNING APPLICATION

Scale Bar

0m 1m 2m 3m 4m 5m 6m 7m 8m 9m 10m



VOLUME OF DORMER
 $\frac{6.39 \times 2.8 \times 1.8}{2}$
=16.1M3

HIP TO GABLE (SIDE 1)
 $\frac{2.05 \times 2.208 \times 3.4}{2}$
=7.69M3

$+$
 $\frac{6.8 \times 3.4 \times 2.208}{6}$
=8.5 M3

7.69 + 8.5 = 16.2M2

HIP TO GABLE (SIDE 2)
 $\frac{2.05 \times 2.208 \times 3.4}{2}$
=7.69M3

$+$
 $\frac{6.8 \times 3.4 \times 2.208}{6}$
=8.5 M3


7.69 + 8.5 = 16.2M2

TOTAL VOLUME ADDED
=32.4m3 + 16.1M3
=48.5m3


THESE DRAWINGS ARE COPYRIGHT OF HUDAN ARCHITECTURAL DESIGNS.
DRAWINGS FOR PLANNING PURPOSES ONLY AND NOT FOR CONSTRUCTION.
ONLY FIGURED DIMENSIONS TO BE TAKEN FROM THESE DRAWINGS.
DO NOT SCALE THESE DRAWINGS.




Rear Rear Elevation 1:100

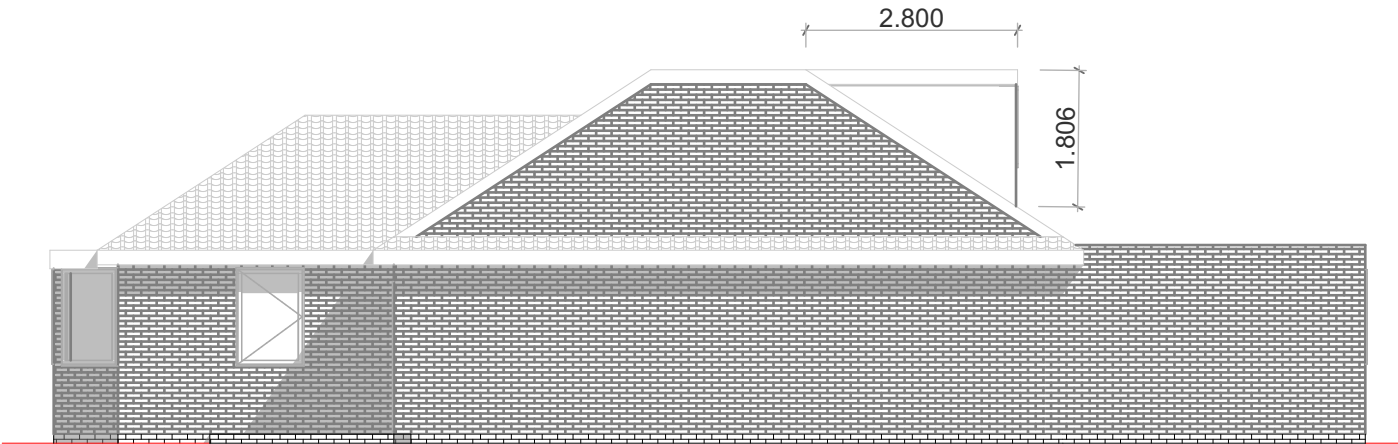

2 Side Elevation 1:100

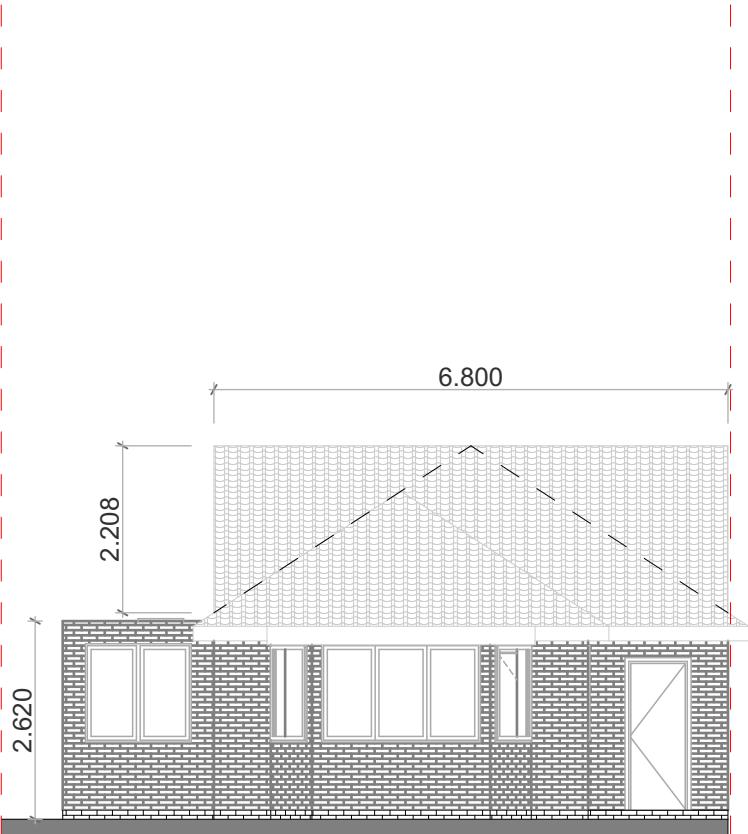

Front Front Elevation 1:100

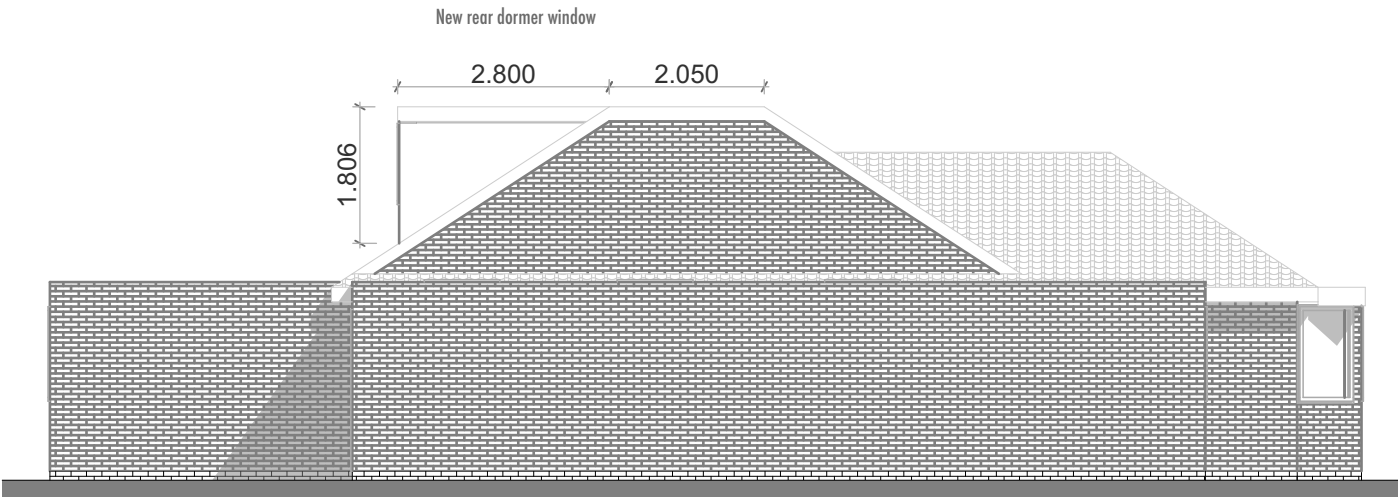

1 Side Elevation 1:100

	Unit 7, Progress Business Centre, Whittle Parkway, Slough, SL1 6DQ, England	Job	Job No	Drawing	Drawing No		Revision	Project Status										Project North	
		Hazelwood 18 Hazelwood PINNER HA5 3TT England	22/HDP	Proposed Elevations		PR-HWN-101		E	PLANNING APPLICATION										
			Date	Client		Drw by	Chk by	Scale	Scale Bar										
			23/05/2022	Soni		JM	JM	1:100@A3	0m 1m 2m 3m 4m 5m 6m 7m 8m 9m 10m										