
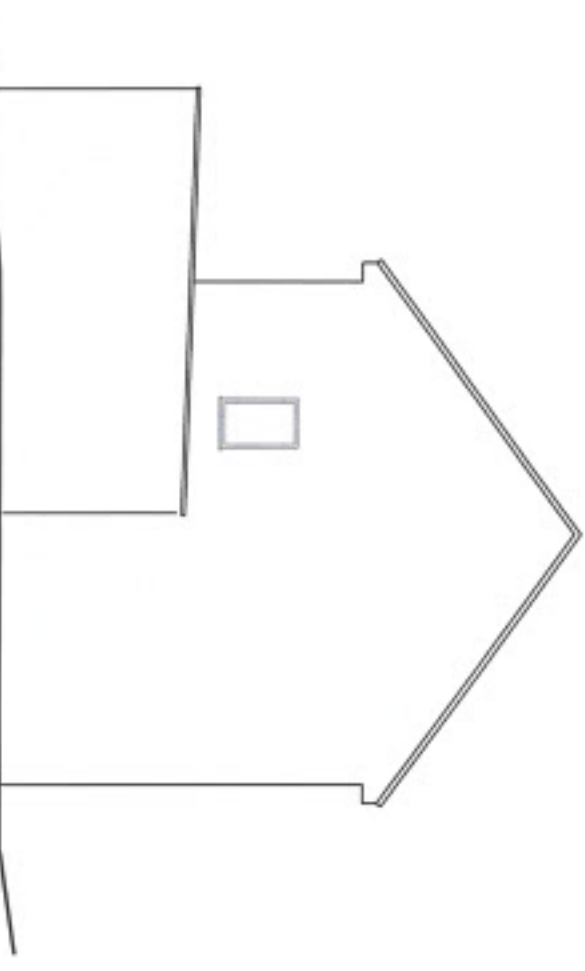
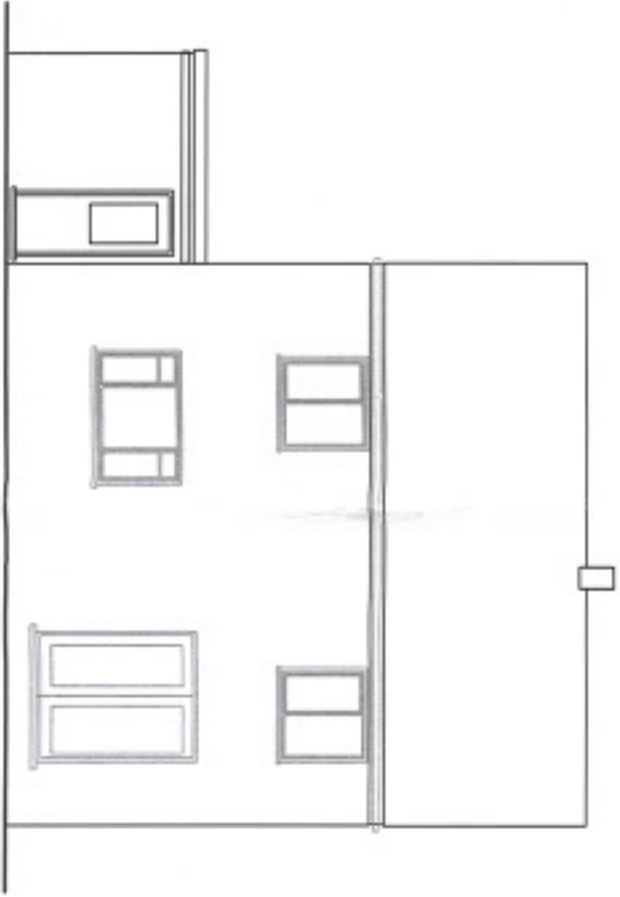
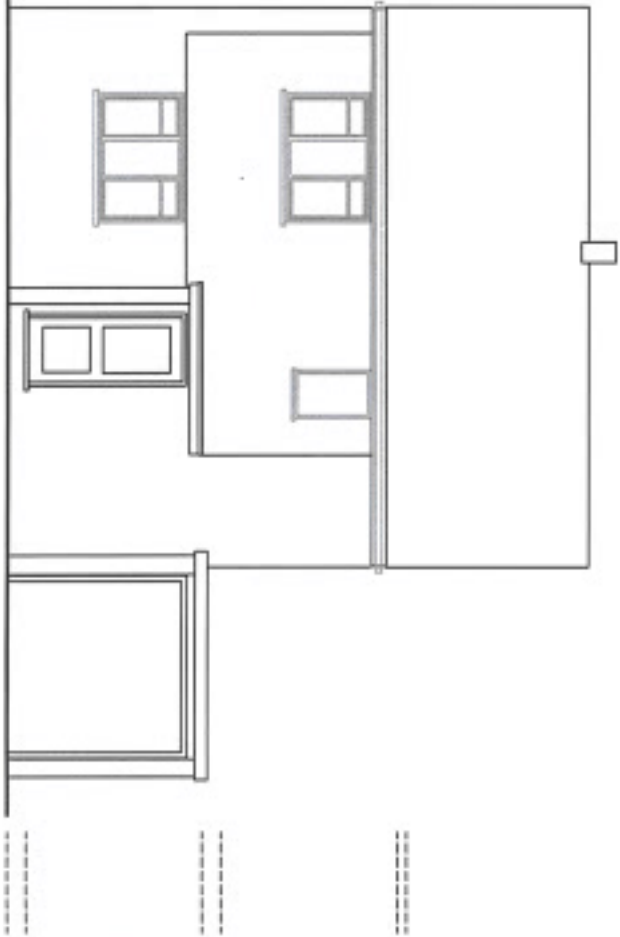


FOR PLANNING PURPOSES ONLY

ADDRESS 14 Burford Close Ickenham UB10 8EH		
DRAWING TITLE Plans / elevations extg		
PROPOSAL Single storey front extension Double storey rear Part double side extension		
SCALE 1:100	DATE Feb 22	REV 001
DRAWING NUMBER L.01		

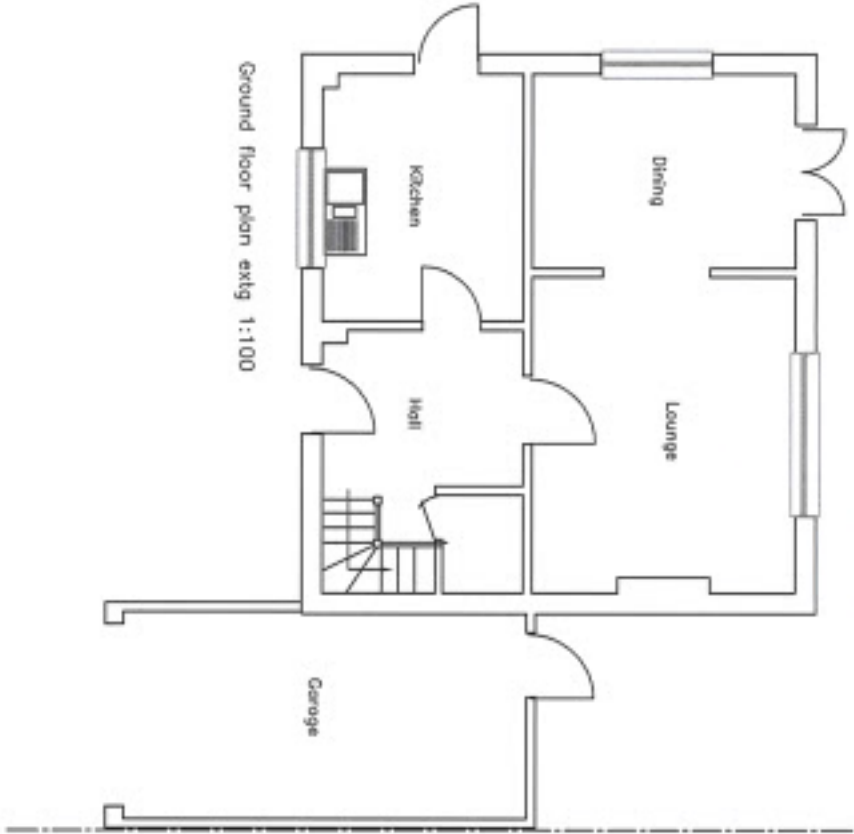

Front Elevation 1:100

Rear Elevation 1:100

Side Elevation 1:100

Side Elevation 1:100