



FOR PLANNING PURPOSES ONLY			
ADDRESS	14 Burford Close Ickenham UB10 8EH		
DRAWING TITLE	Plans / elevations proposed		
PROPOSAL	Single storey front extension Double storey rear Part double side extension		
SCALE	DAT	REV	
1:100	Feb 22		
DRAWING NUMBER	L.02		

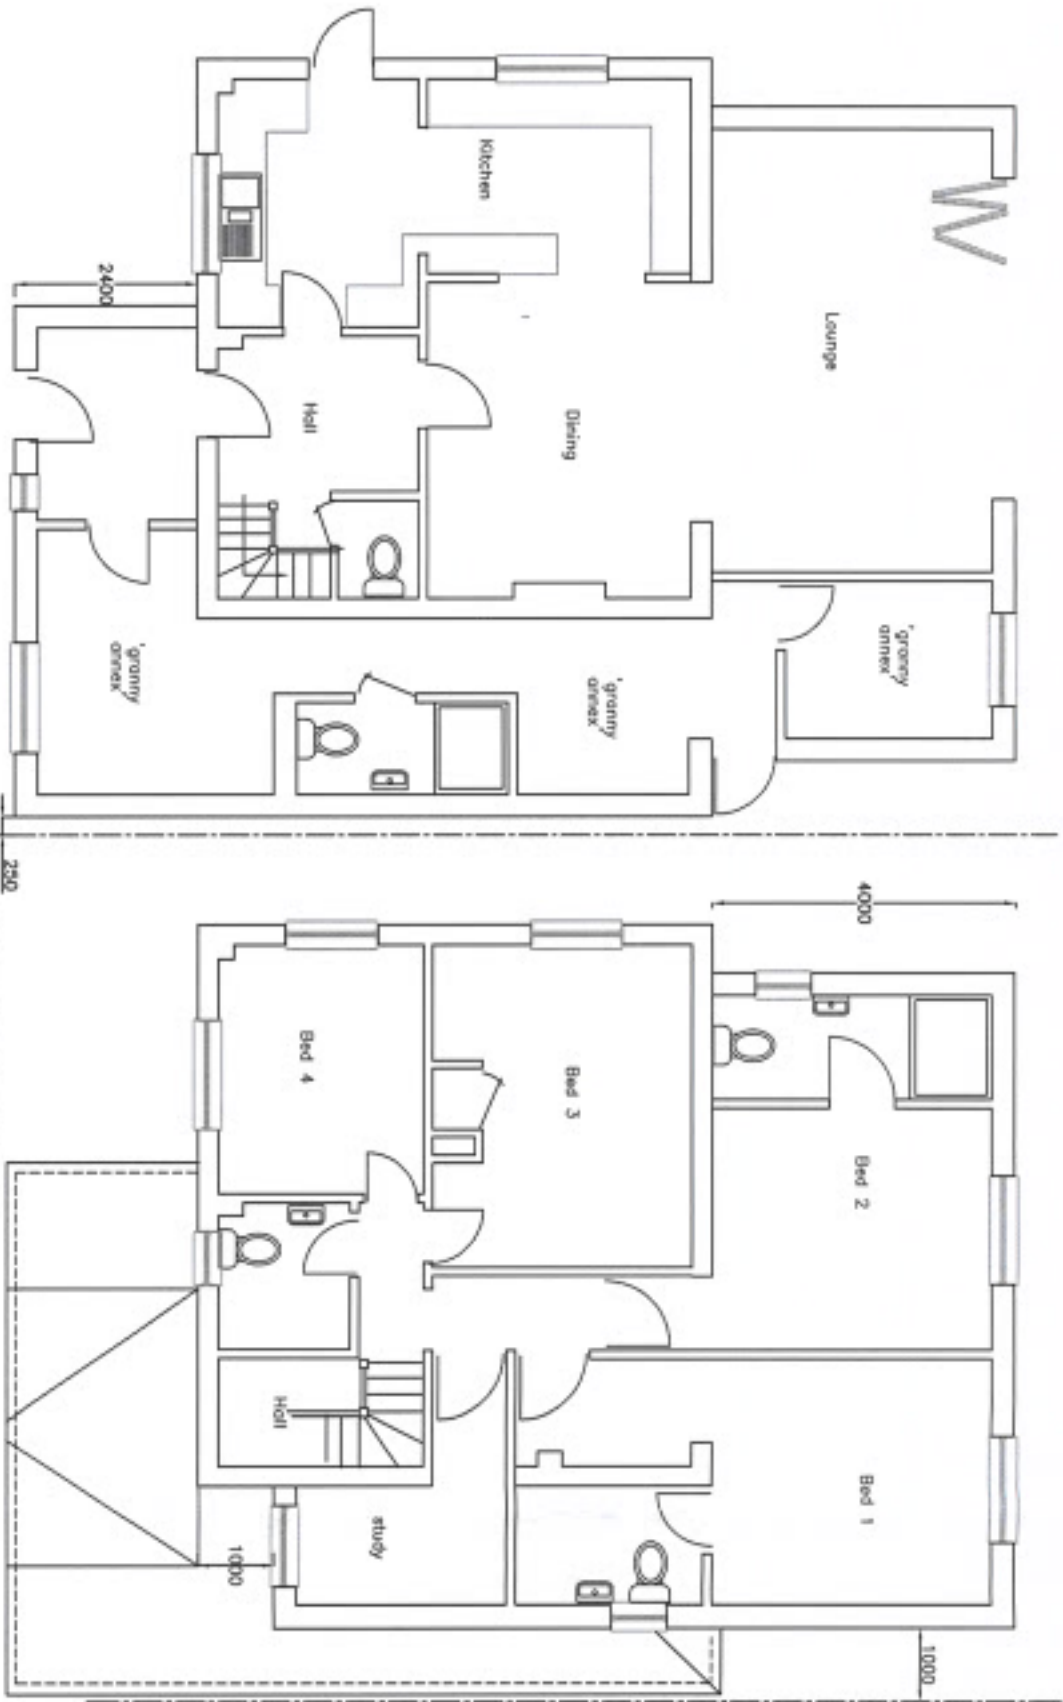


Ground floor plan extg 1:100

First floor plan extg 1:100

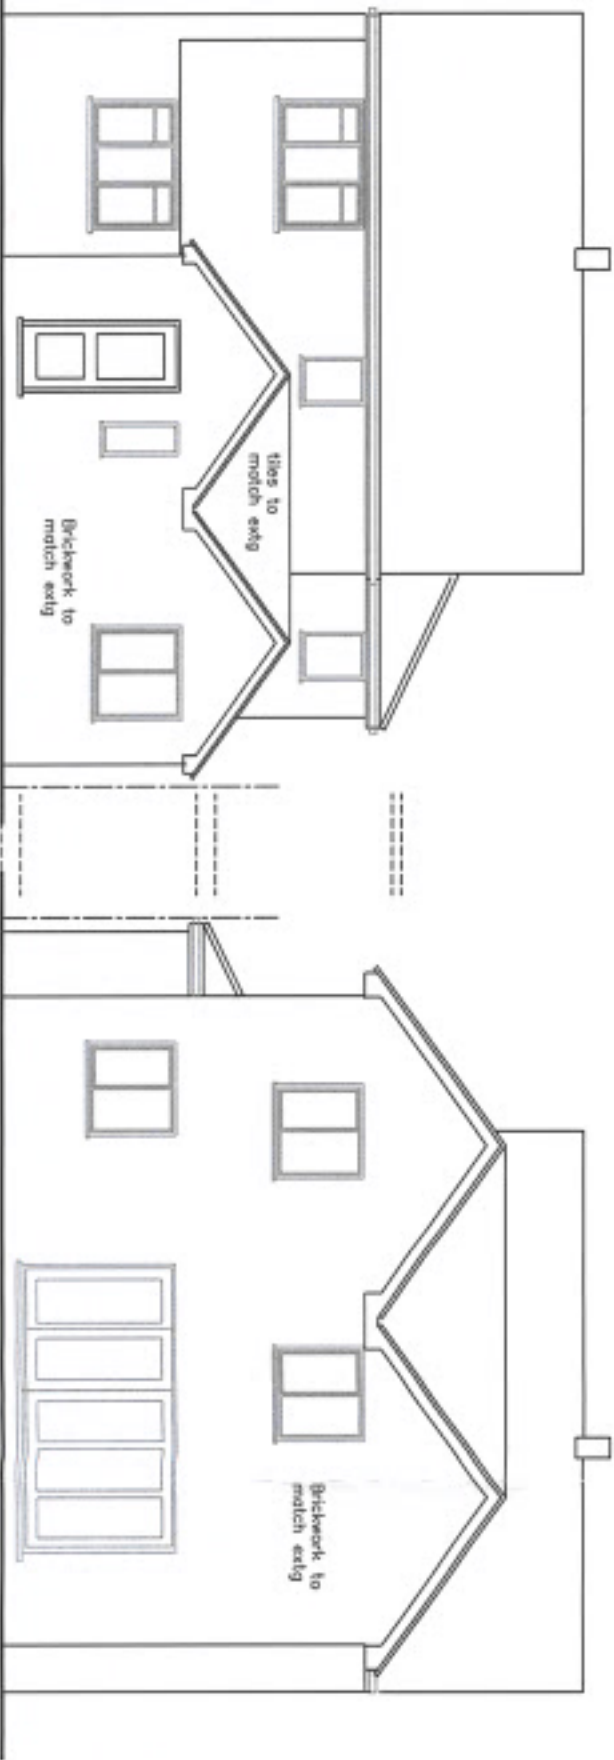


Front Elevation 1:100

Rear Elevation 1:100

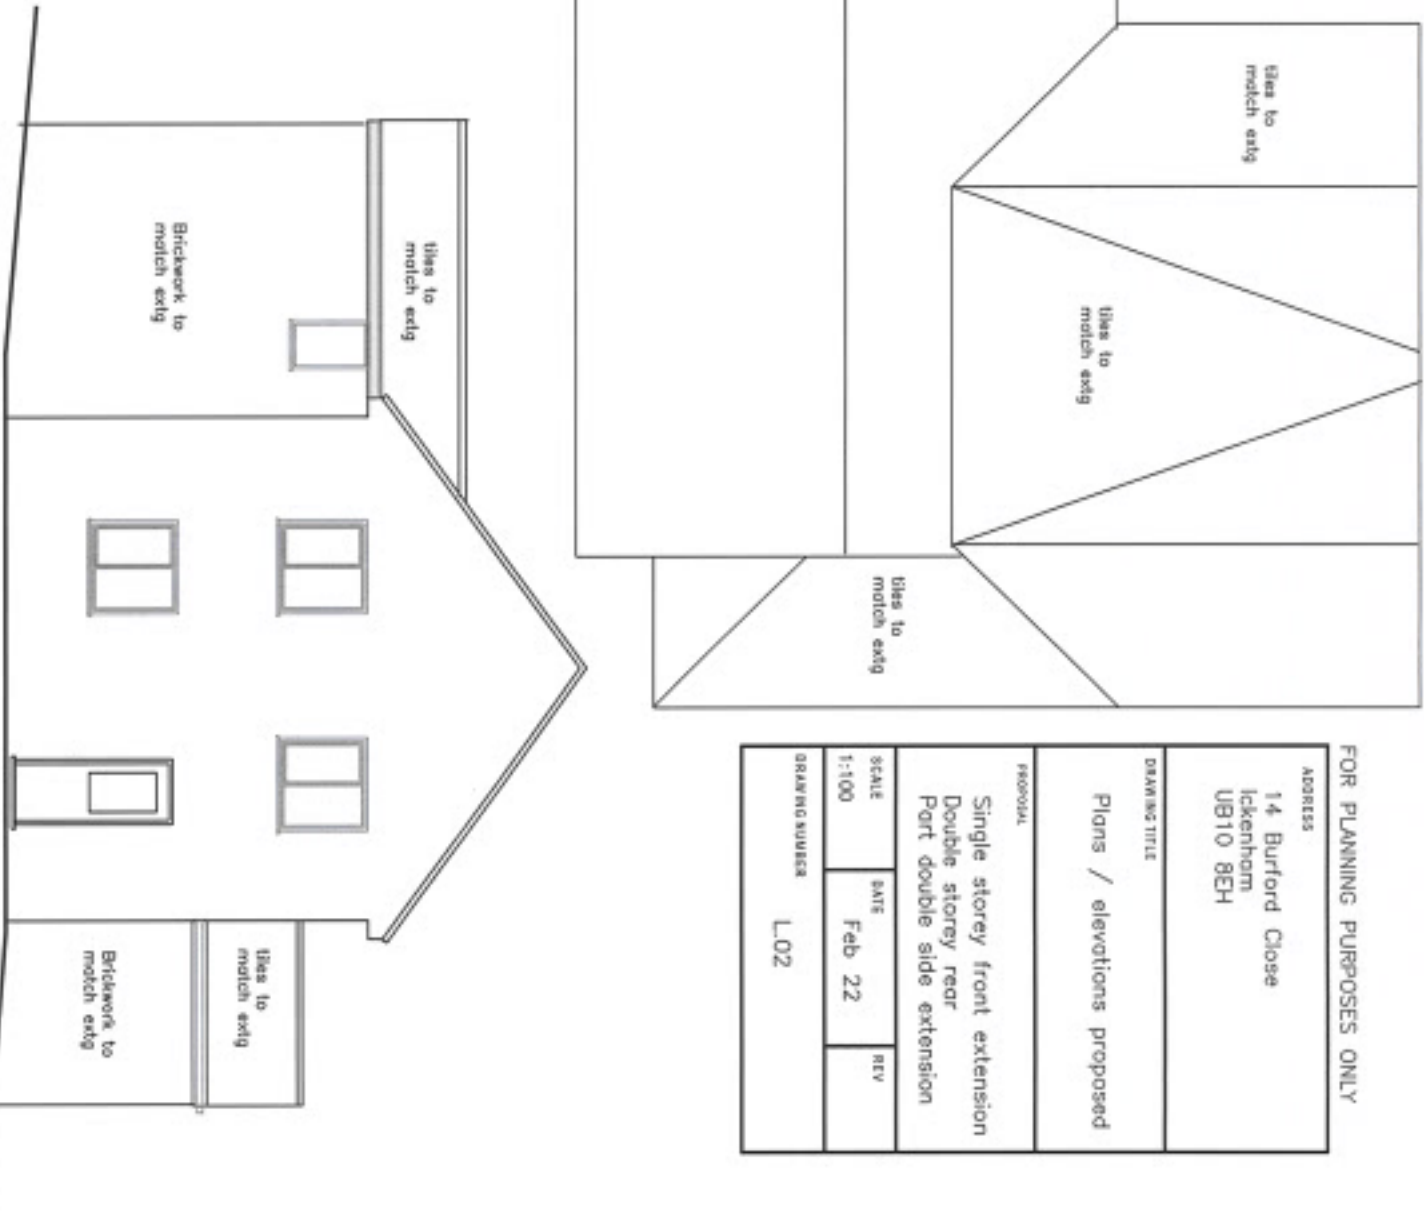

Side Elevation 1:100

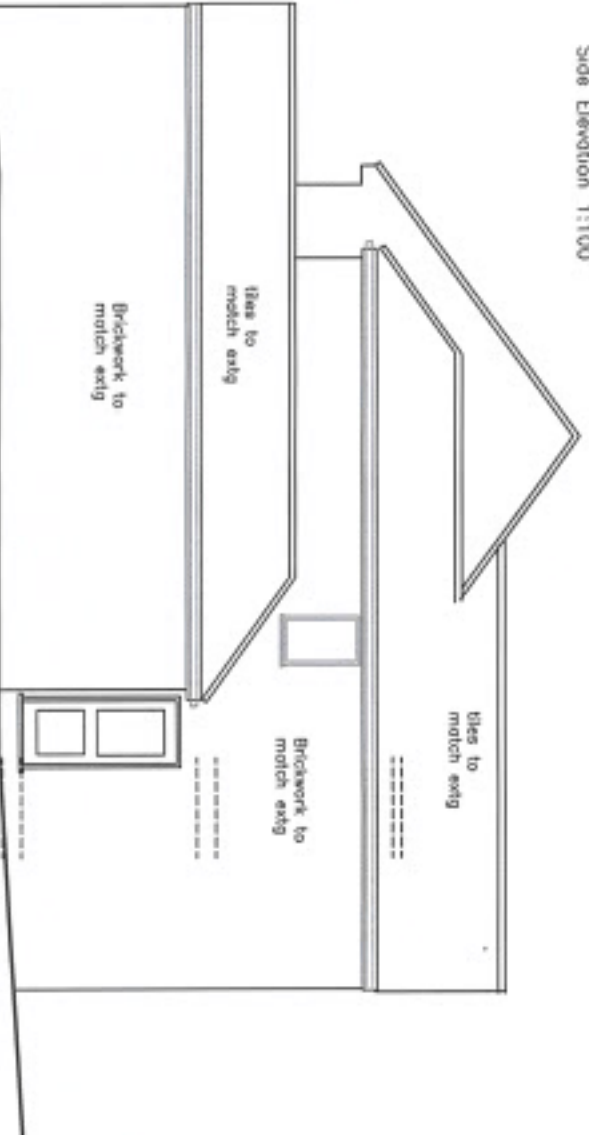

Side Elevation 1:100