
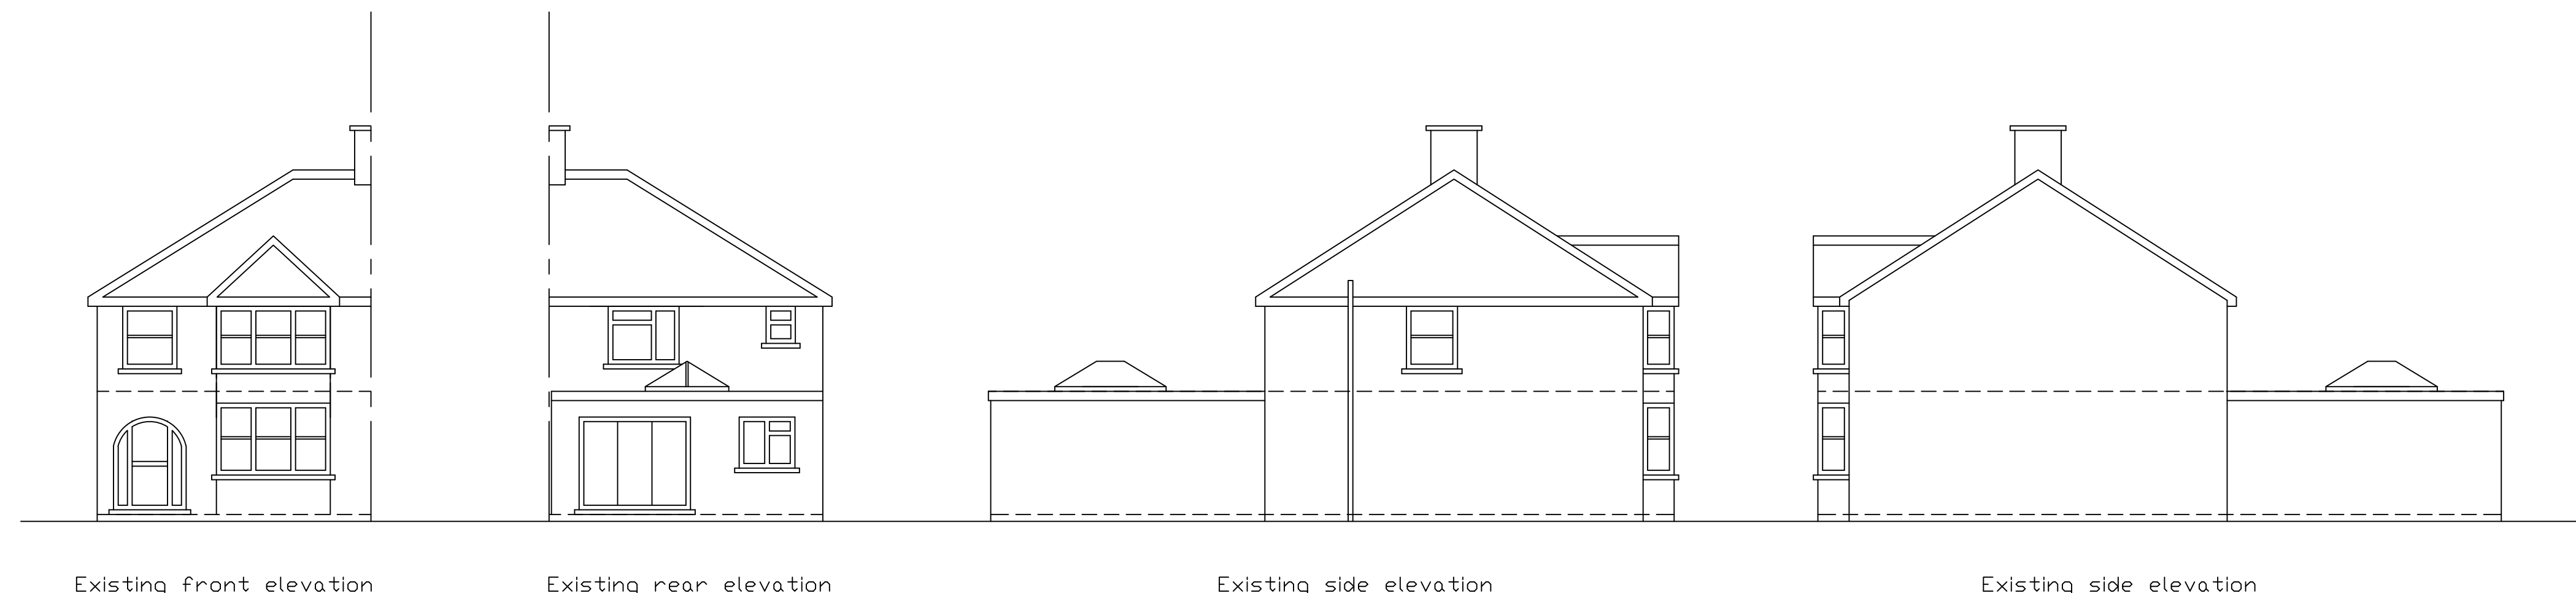
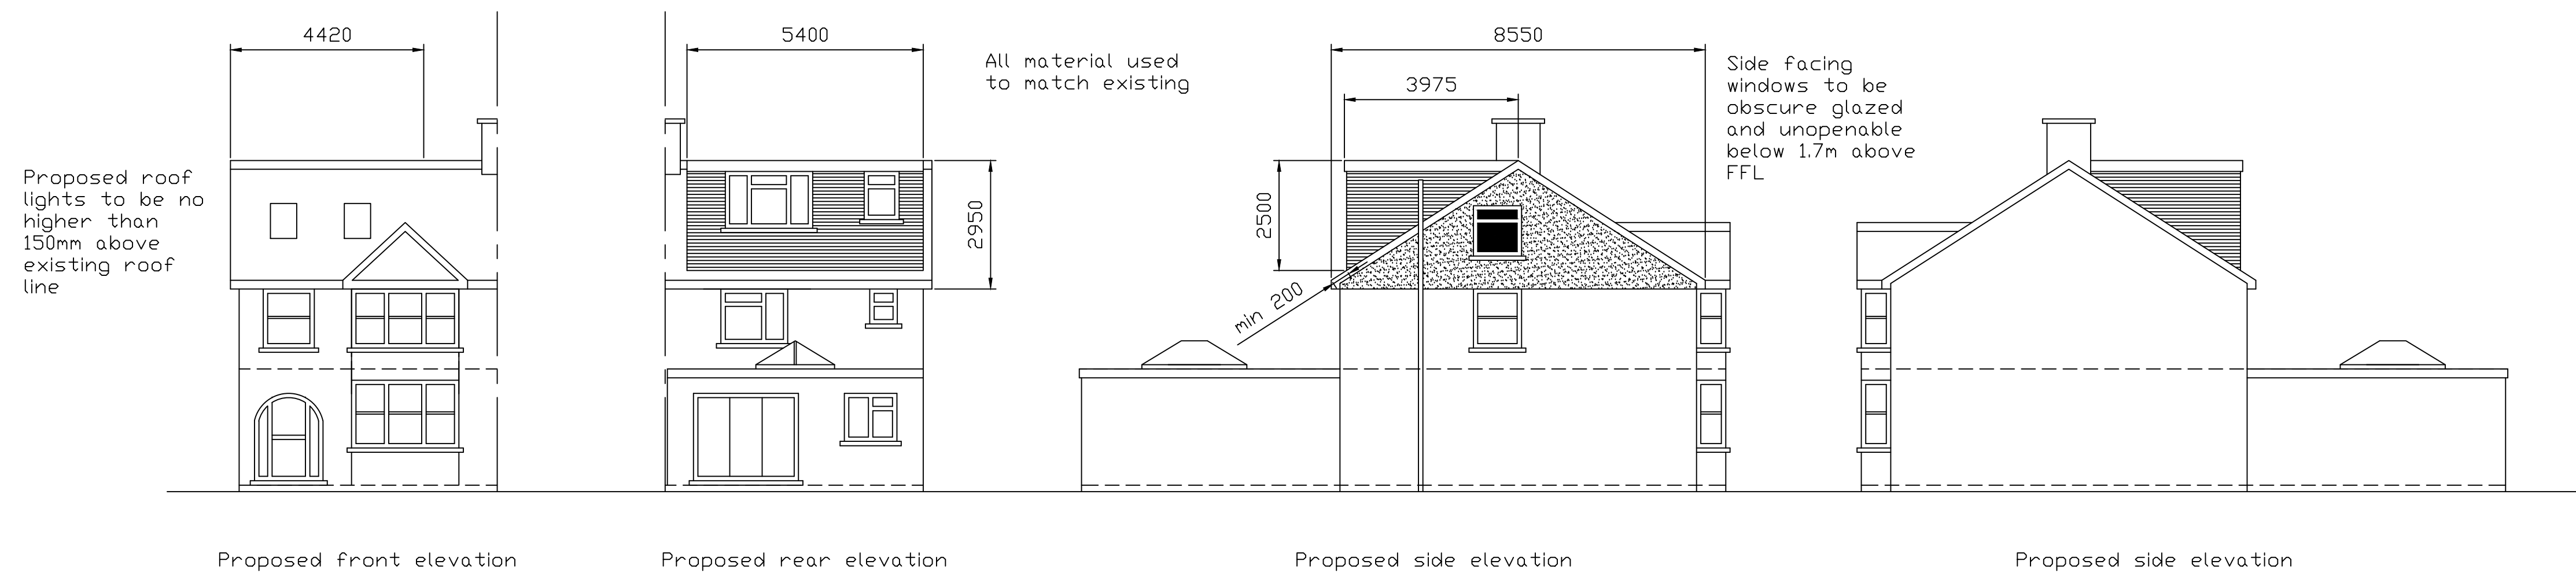


Site plan

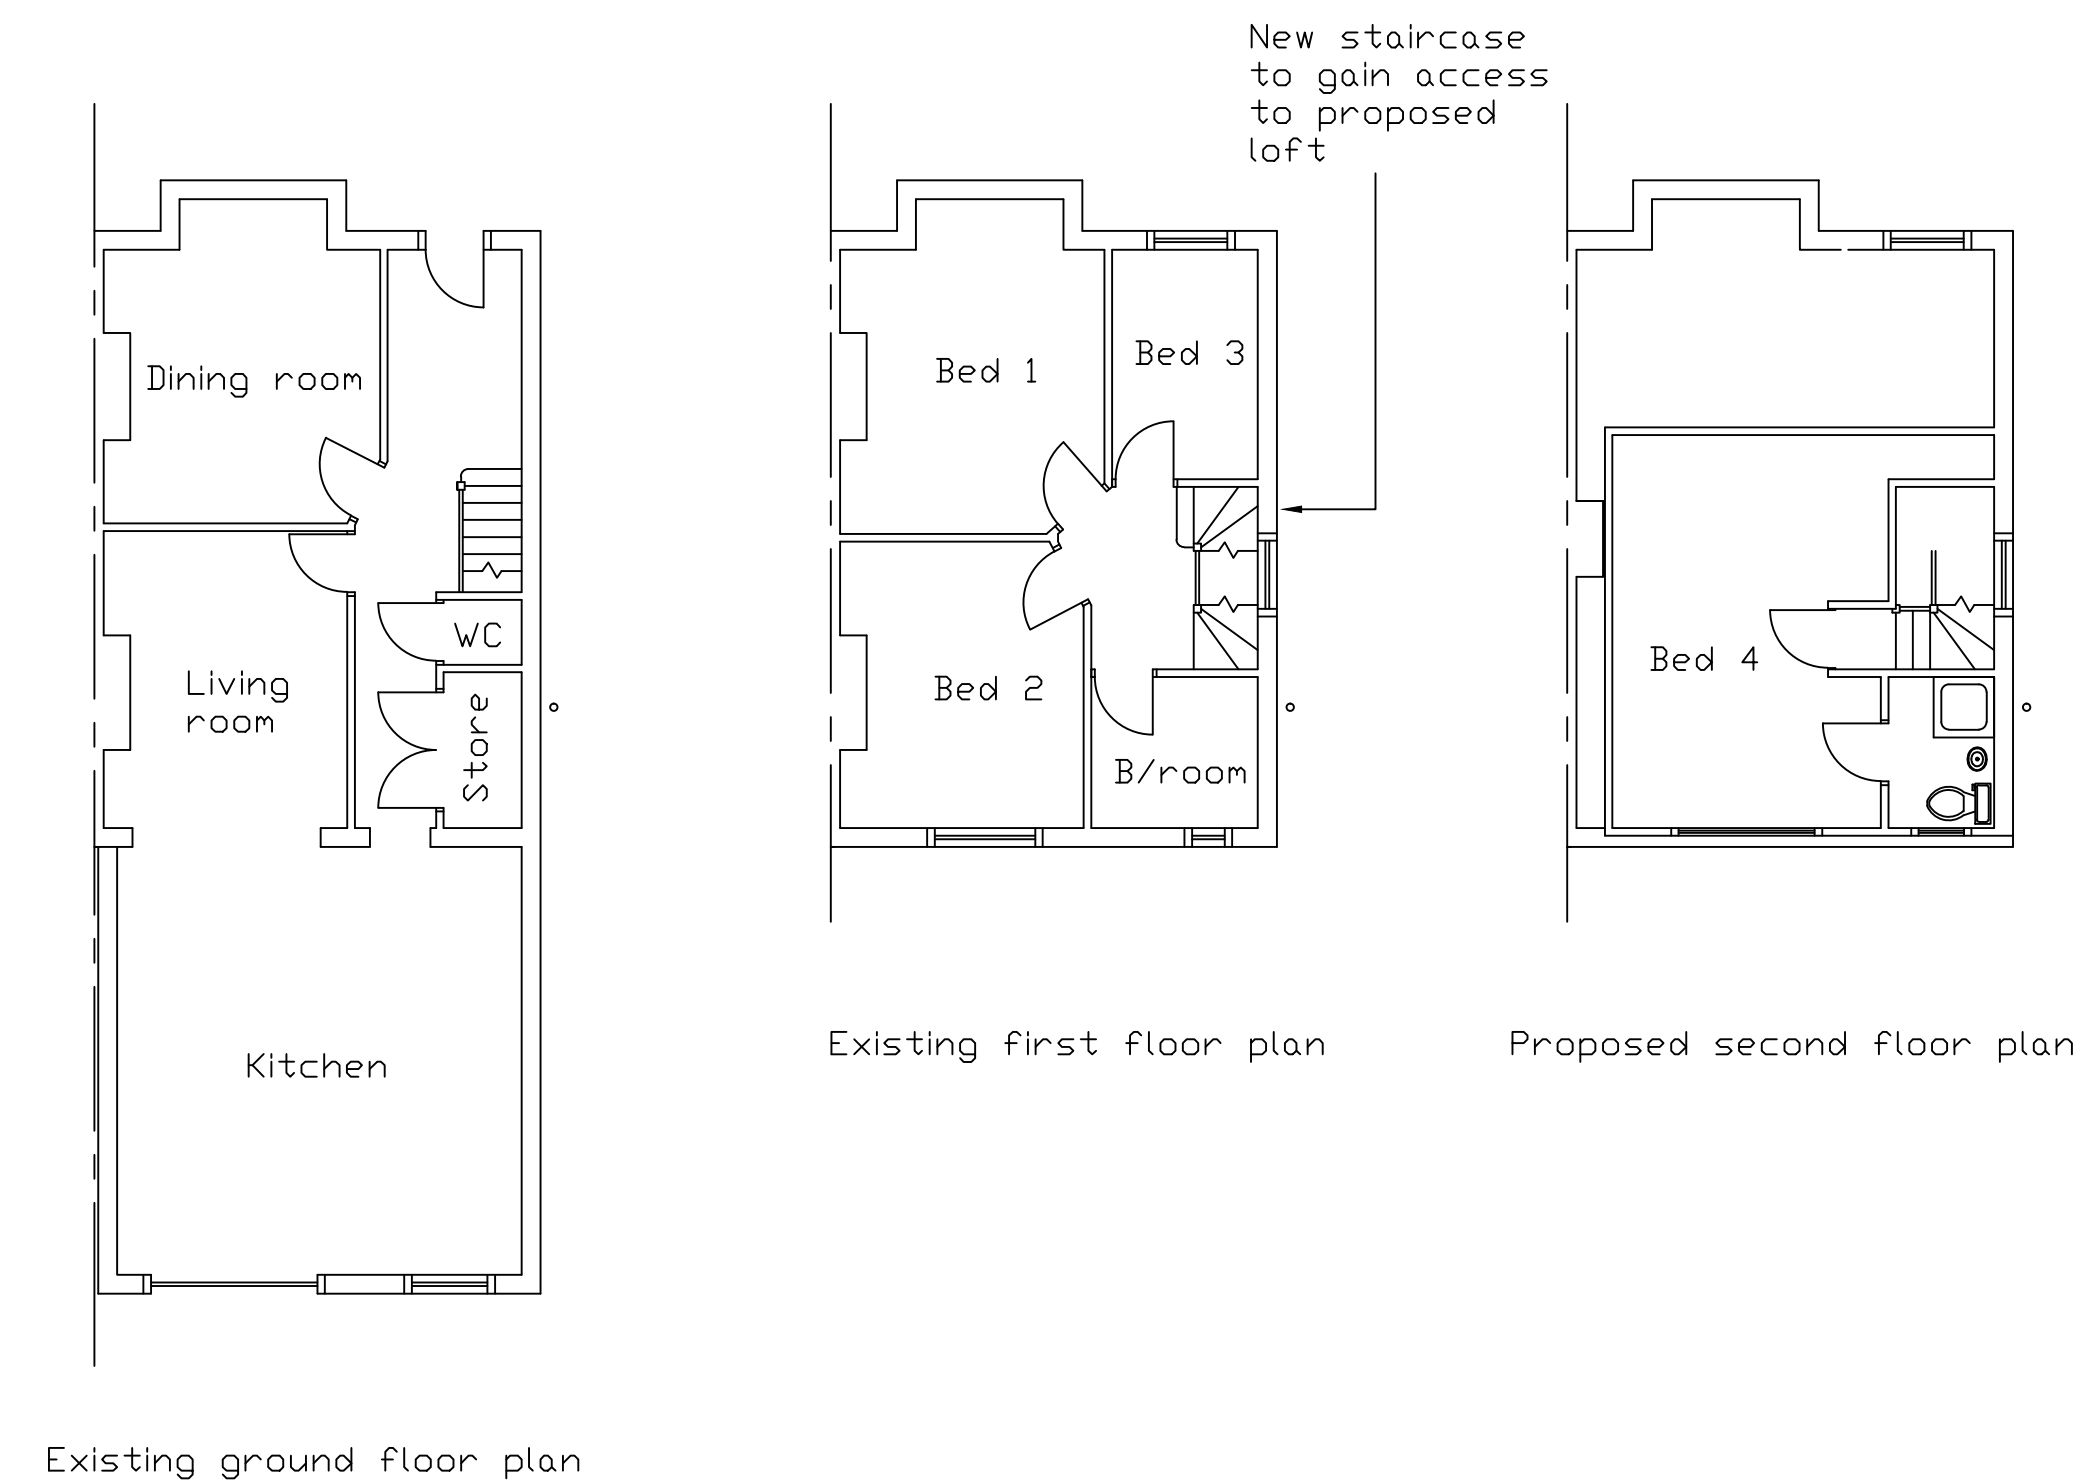


Volume of proposed gable:

$$\frac{3}{2} \times \frac{8.55}{2} \times \frac{4.5}{3} = 19.3$$

Volume of proposed dormer:

$$\frac{4}{2} \times \frac{2.5}{2} \times 5.4 = 27$$

Total: 46.3m³

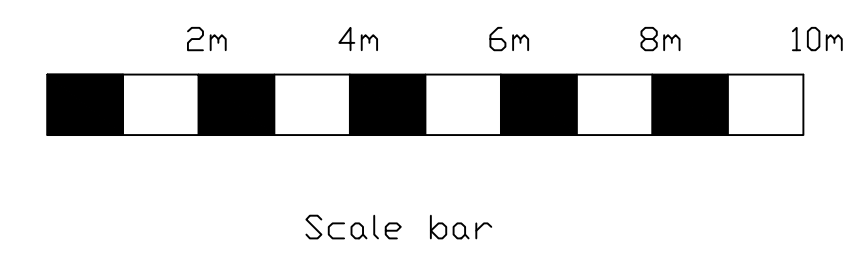

No	Revision	Date
DRAWN BY: E.Hannigan Building Services Ltd 32 Cedar Drive Pinner Middx HA5 4DE Tel/Fax: 020 8428 8111 Mob: 07775 927245 E-mail: eddiehannigan@aol.com		
PROJECT DETAILS: Proposed loft conversion with rear dormer at 70 Parkfield Ave, Hillingdon, UB10 0DG for Mr Walsh		
SCALE: 1:100		DRAWING No: 1018
DATE: April 2018		