




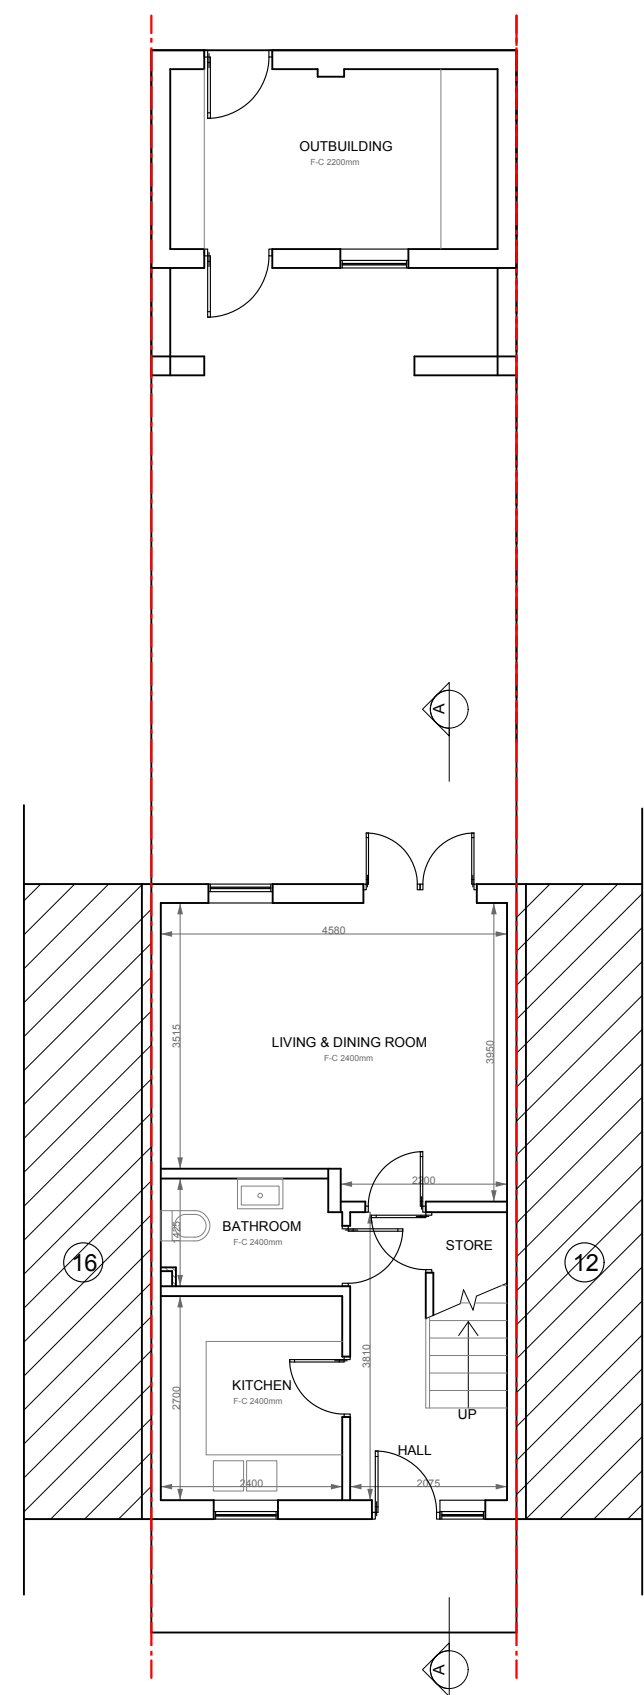


PROPOSED GROUND FLOOR PLAN
SCALE 1:100

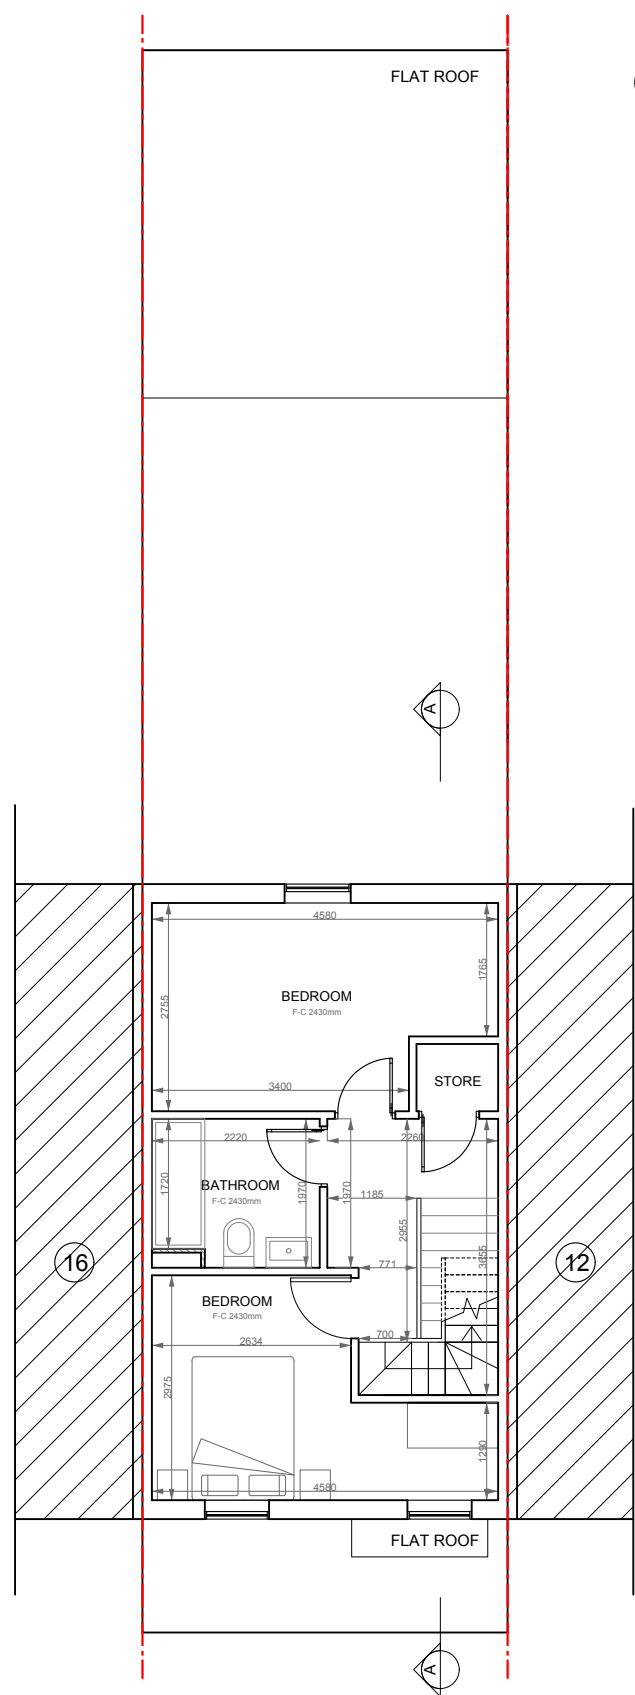


PROPOSED FIRST FLOOR PLAN
SCALE 1:100

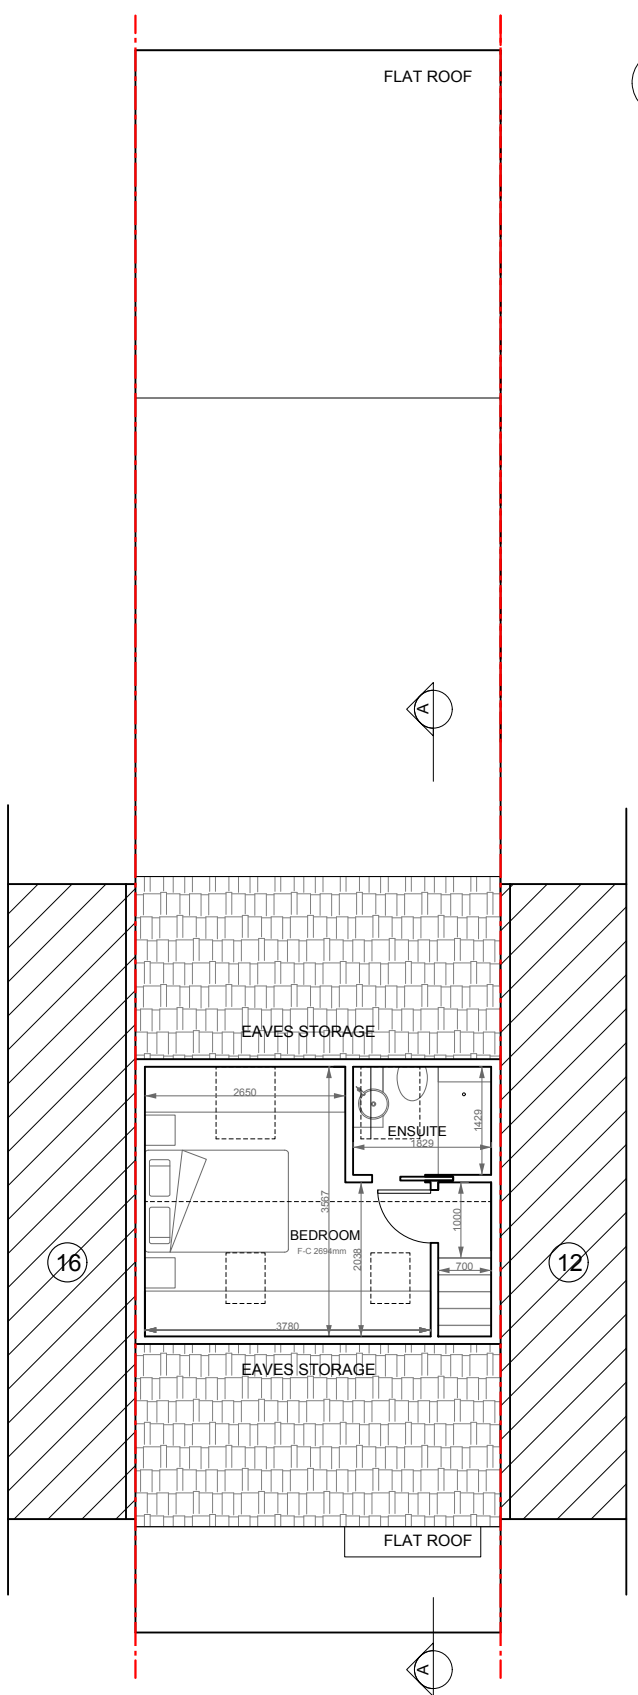


PROPOSED LOFT PLAN
SCALE 1:100

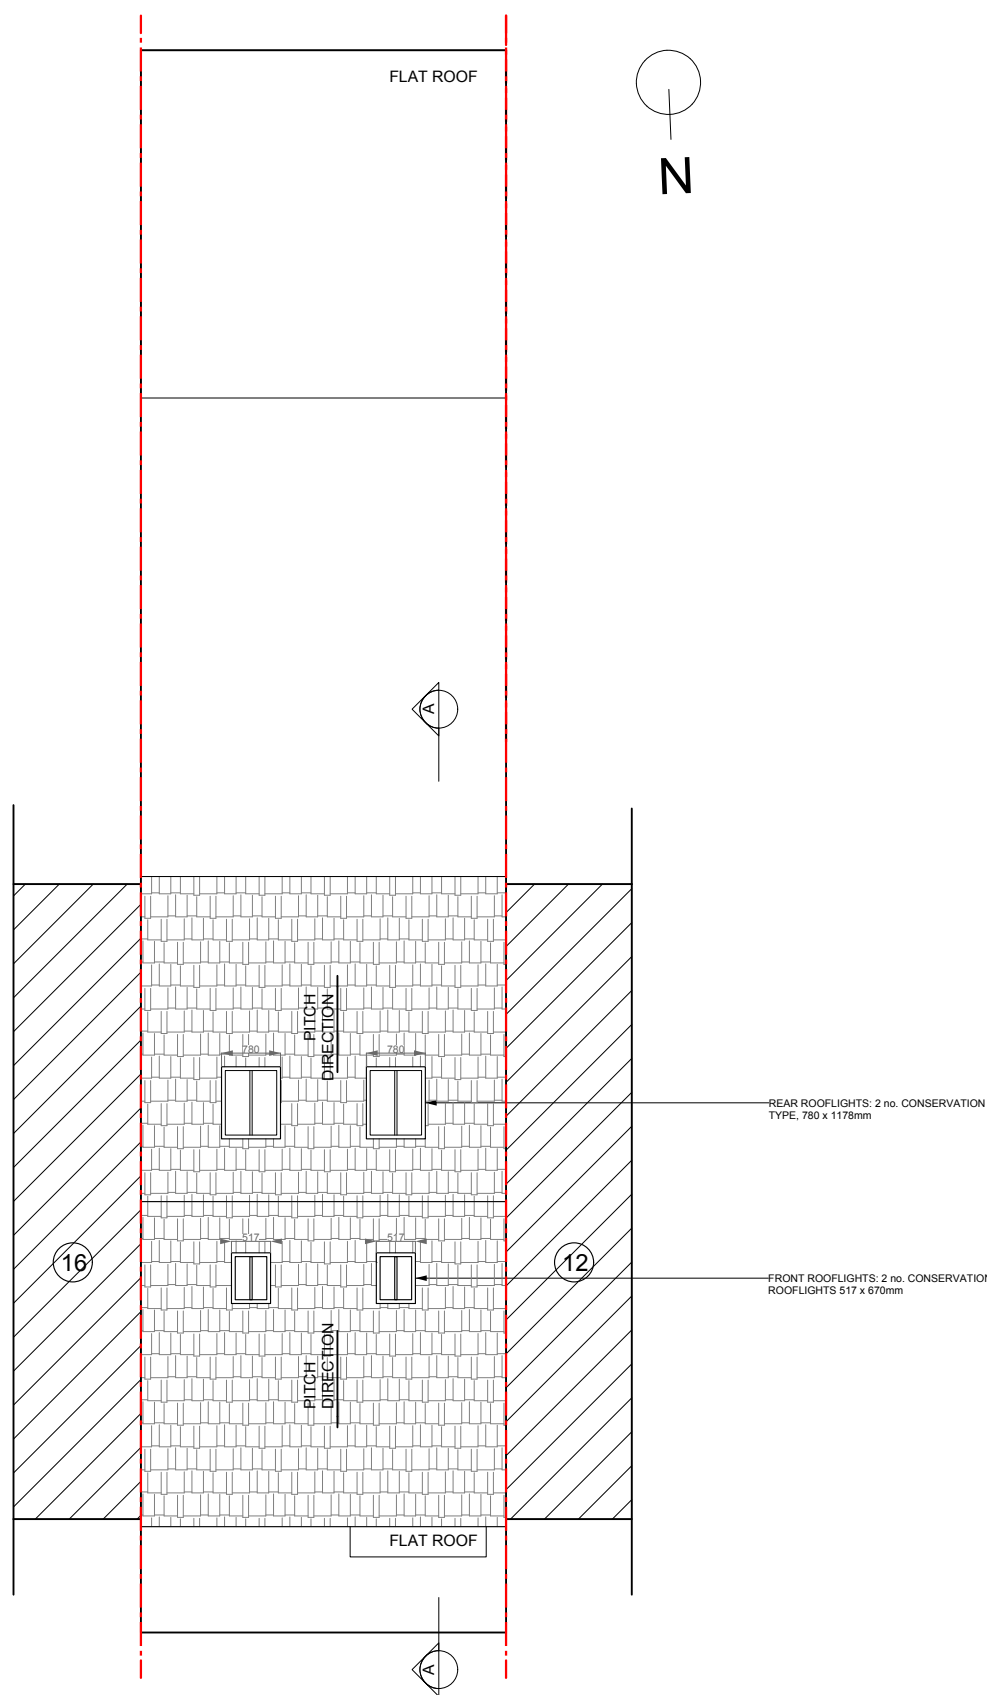


PROPOSED ROOF PLAN
SCALE 1:100

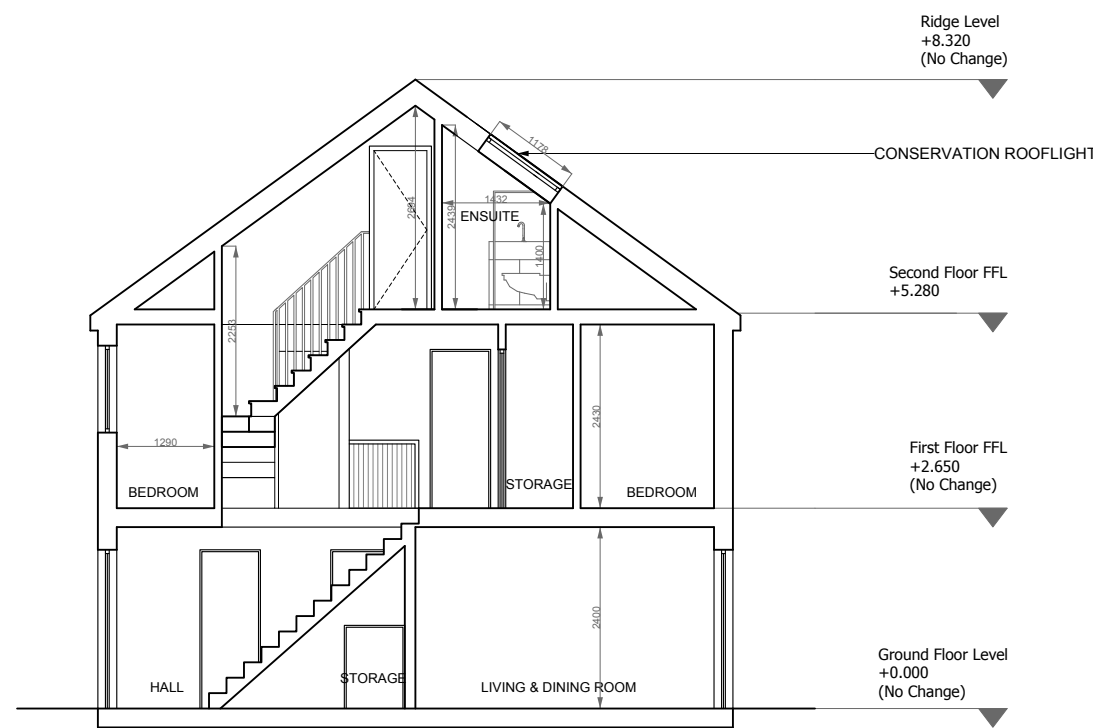


PROPOSED SECTION A-A
SCALE 1:100

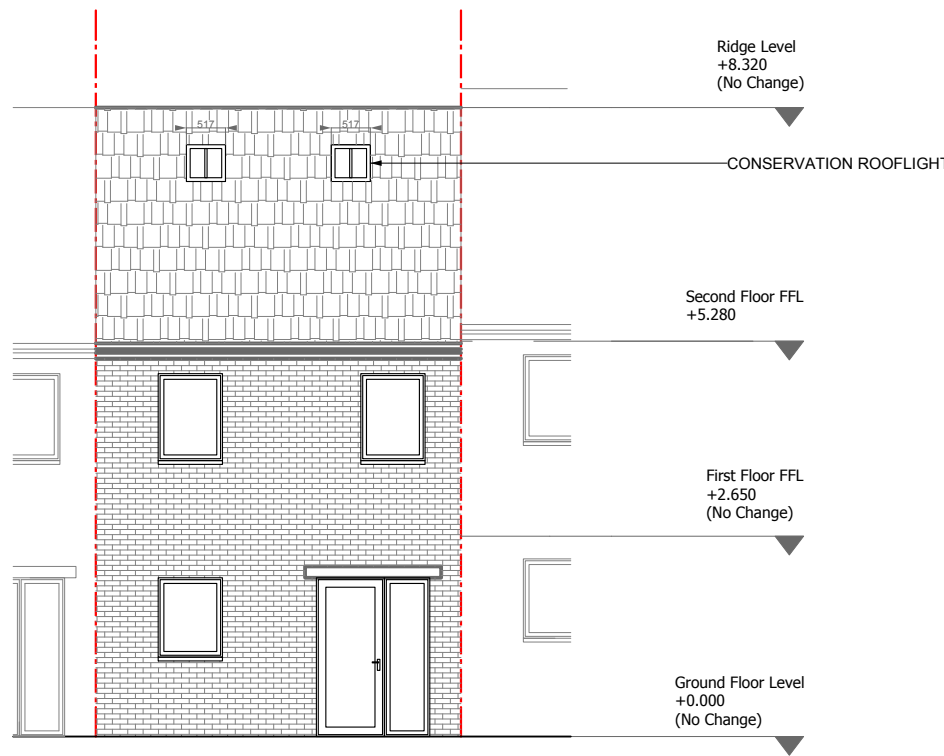


PROPOSED FRONT ELEVATION
SCALE 1:100

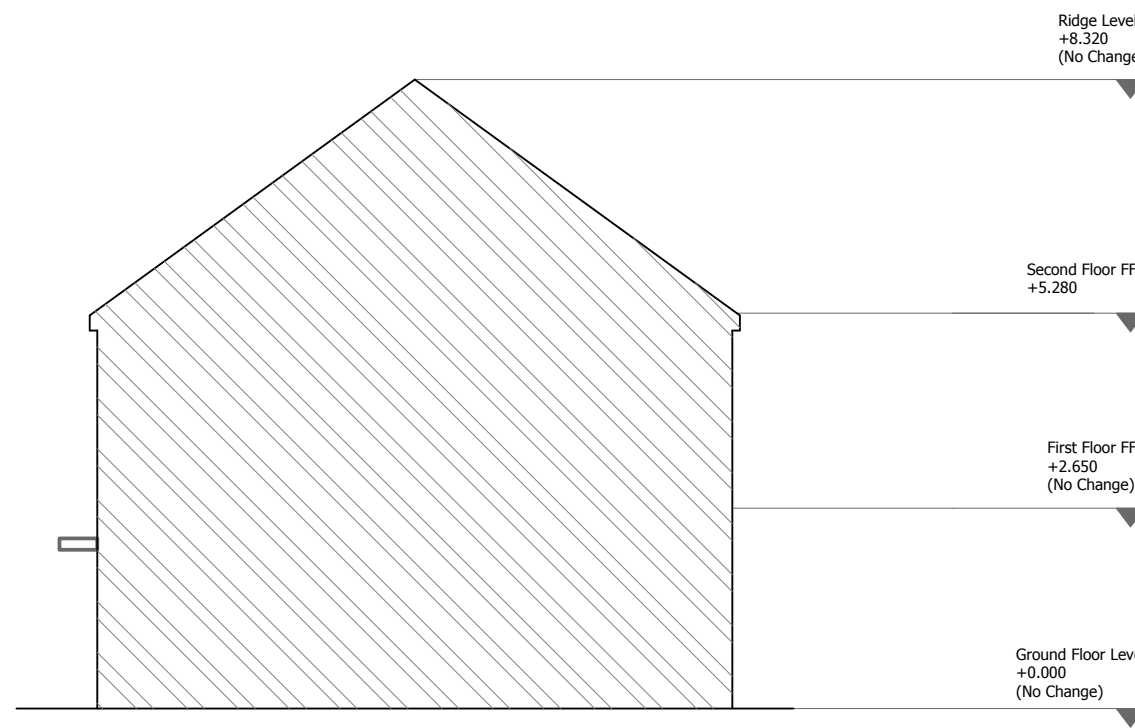


PROPOSED SIDE ELEVATION (FROM
NO. 12)
SCALE 1:100

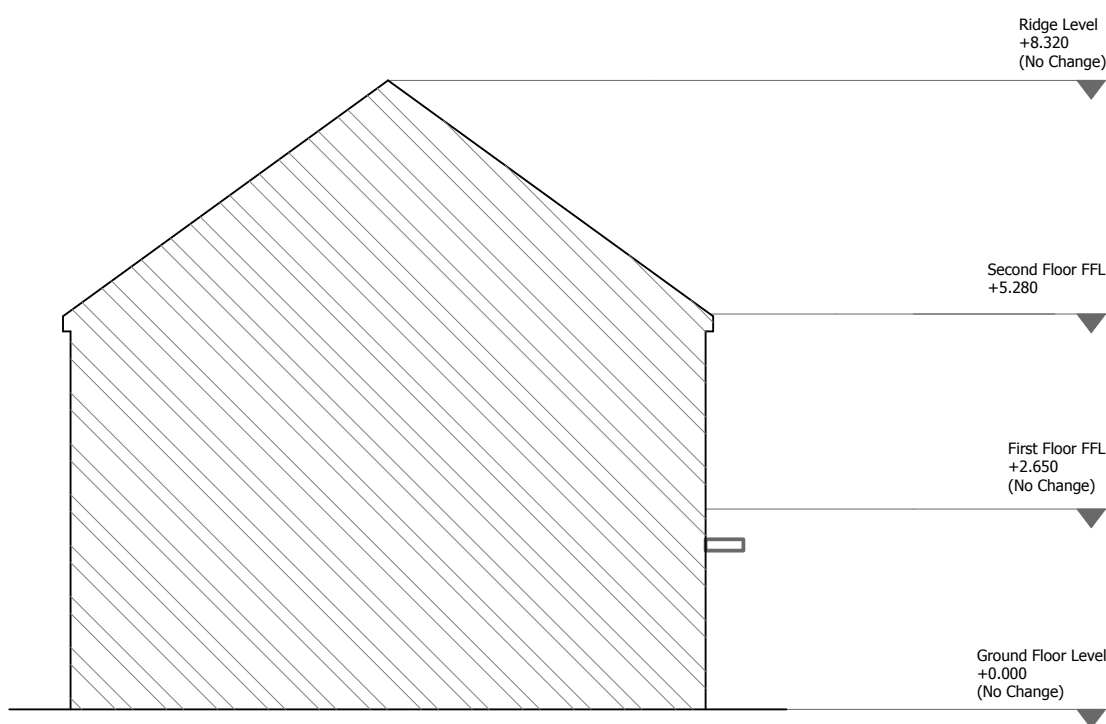

PROPOSED SIDE ELEVATION (FROM
NO. 16)
SCALE 1:100

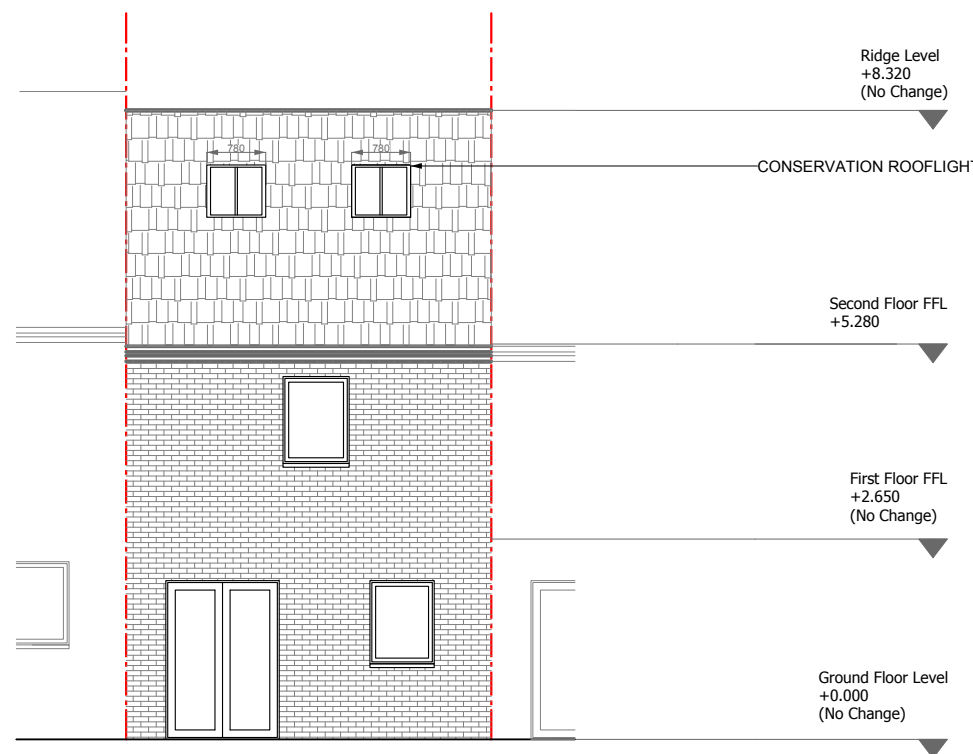

PROPOSED REAR ELEVATION
SCALE 1:100

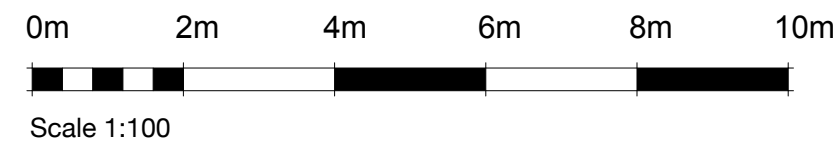

DO NOT SCALE OFF THIS DRAWING.


ALL DIMENSIONS, AREA, AND LEVELS ARE APPROXIMATE AND MUST BE VERIFIED ON SITE. ANY DISCREPANCIES OR VARIATIONS ARE TO BE REPORTED TO TKR GLOBAL BEFORE COMMENCING THE AFFECTED WORK.

THIS DRAWING SHOULD BE READ IN CONJUNCTION WITH ALL RELEVANT SPECIFICATIONS, CONSULTANTS' AND SPECIALISTS' DRAWINGS, AND DOCUMENTS.


© TKR GLOBAL - ALL RIGHTS RESERVED.
REPRODUCTION OR DISTRIBUTION IS PROHIBITED WITHOUT WRITTEN CONSENT.
NORTH POINT SHOWN IS INDICATIVE.

A	12.09.2026	REAR ROOFLIGHTS ENLARGED	AT
REV	DATE	NOTES	INIT.

LOCATION PLAN

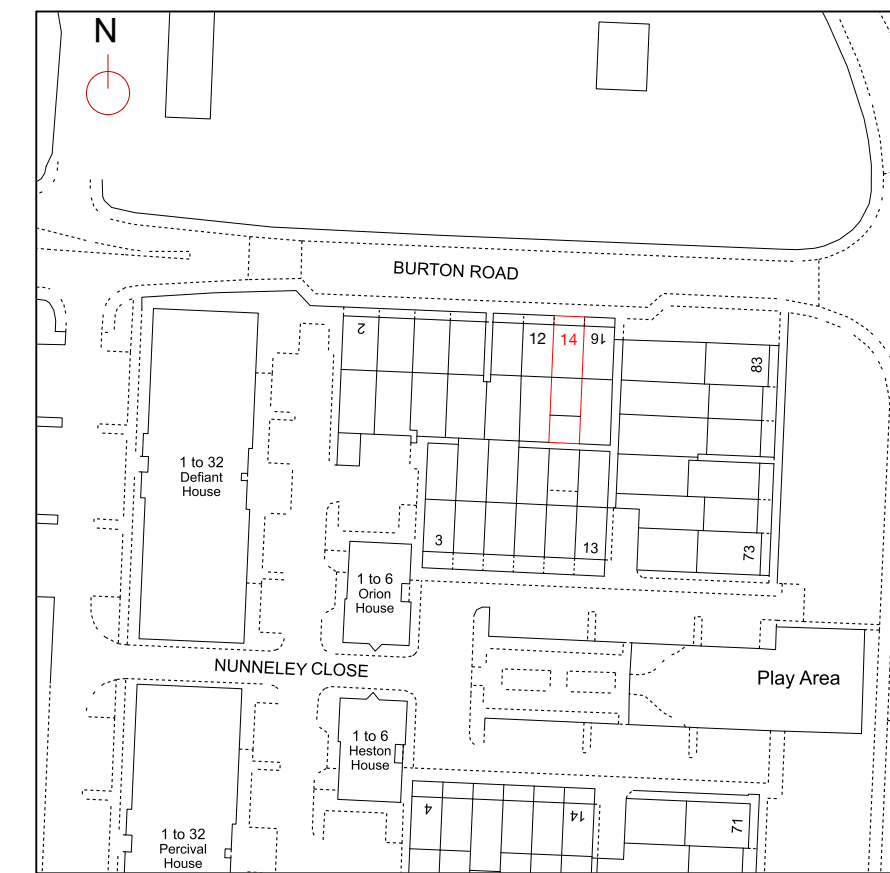

© Crown copyright and database rights, 2025, Ordnance Survey
AC0000808122 Created using Plans by Emapsite

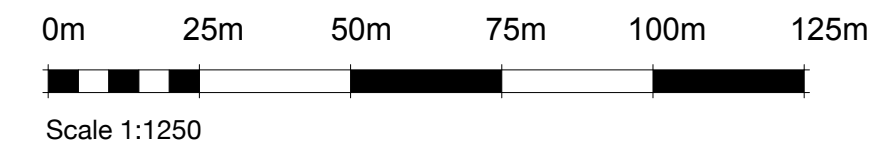

PROJECT
LOFT CONVERSION

ADDRESS
14 BURTON ROAD, UXBRIDGE UB10 0YE

PROJECT STATUS
INFORMATION

SHEET N. A02	DRAWING TITLE PROPOSED DRAWINGS
DRAWN BY AT	CHECKED BY AT
DATE SEPT 2026	SCALE AS INDICATED @A1

TKR
.GLOBAL