




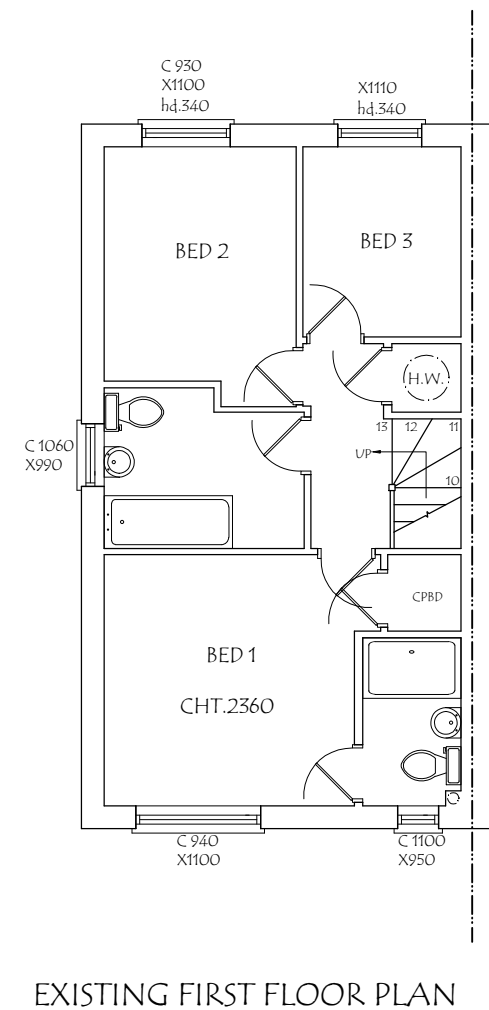

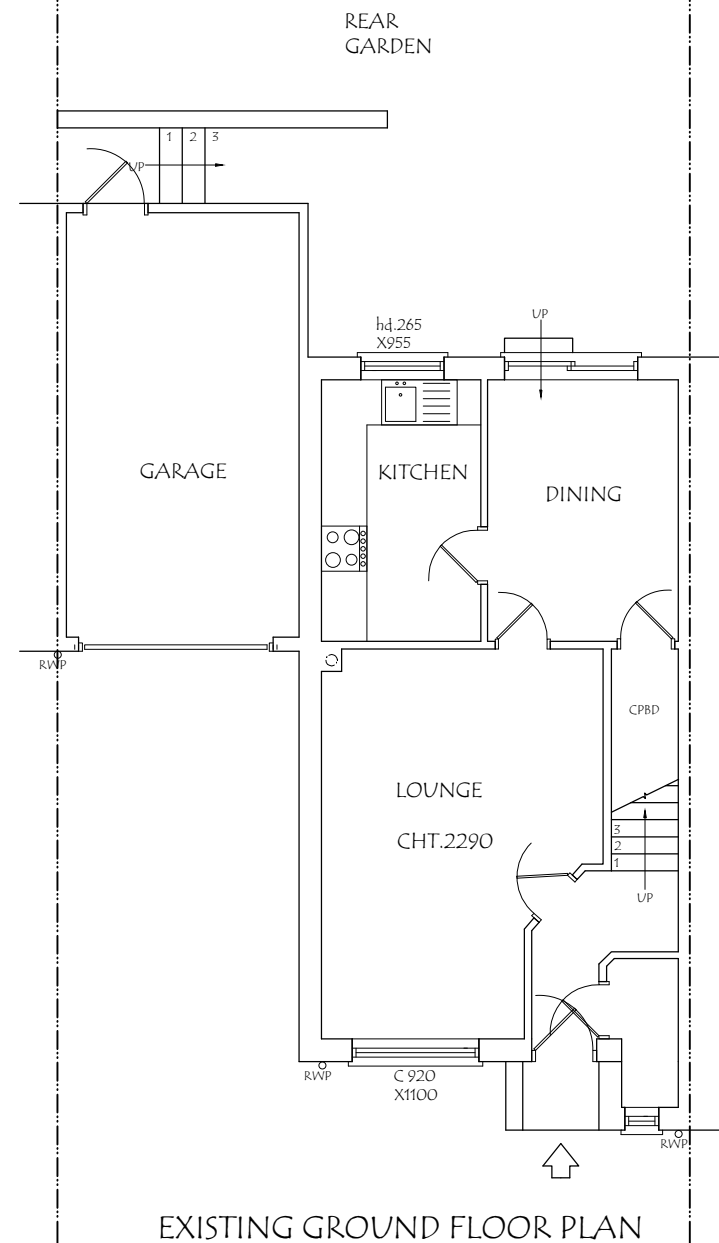


EXISTING FRONT ELEVATION

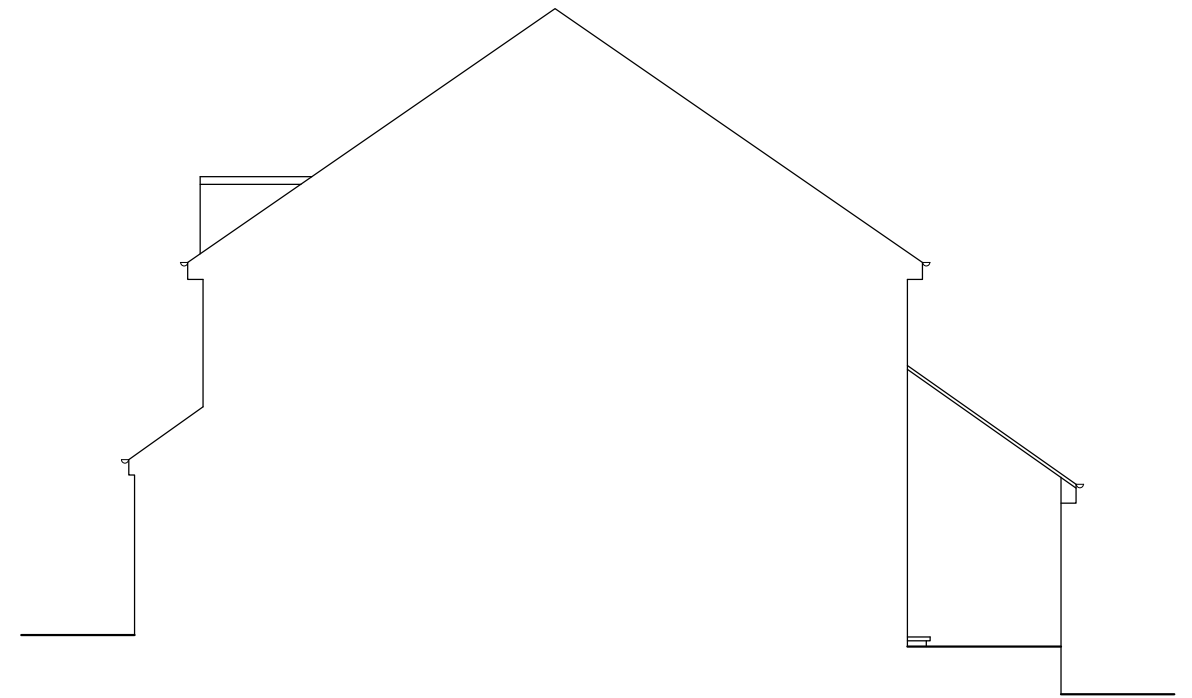


EXISTING SIDE ELEVATION


HIP>GAB.	0.333 1.54m ² 1.49m	0.76m ³
 DORMER	6.78m ² 5.02m	34.04m ³
TOTAL =		34.80m ³
34.80m ³ < 40m ³ , THEREFORE ITS P.D.		

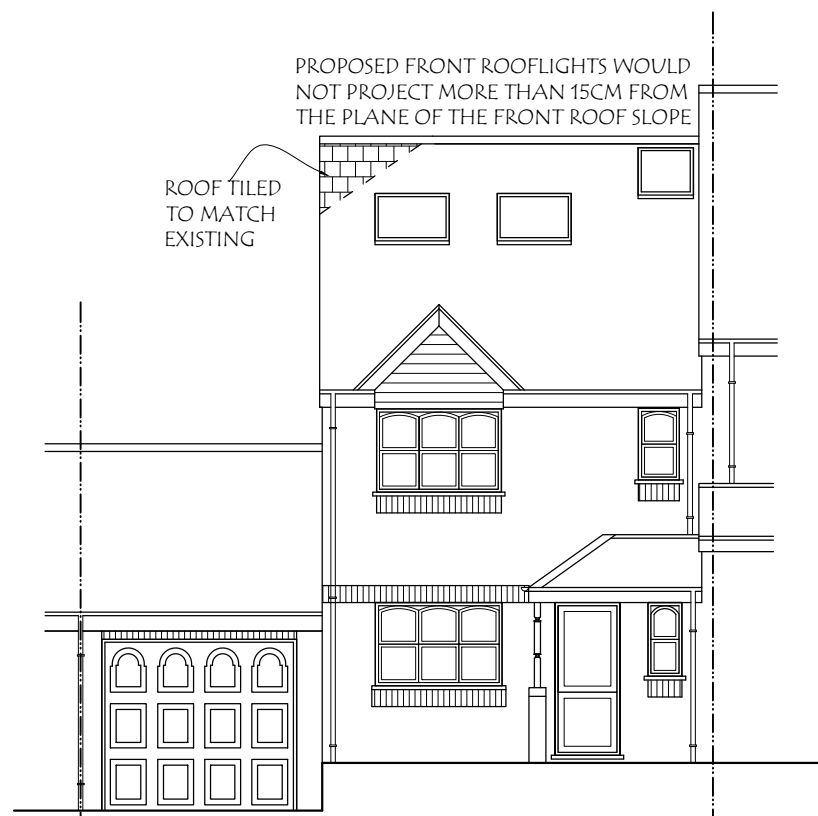


PROPOSED FRONT ELEVATION

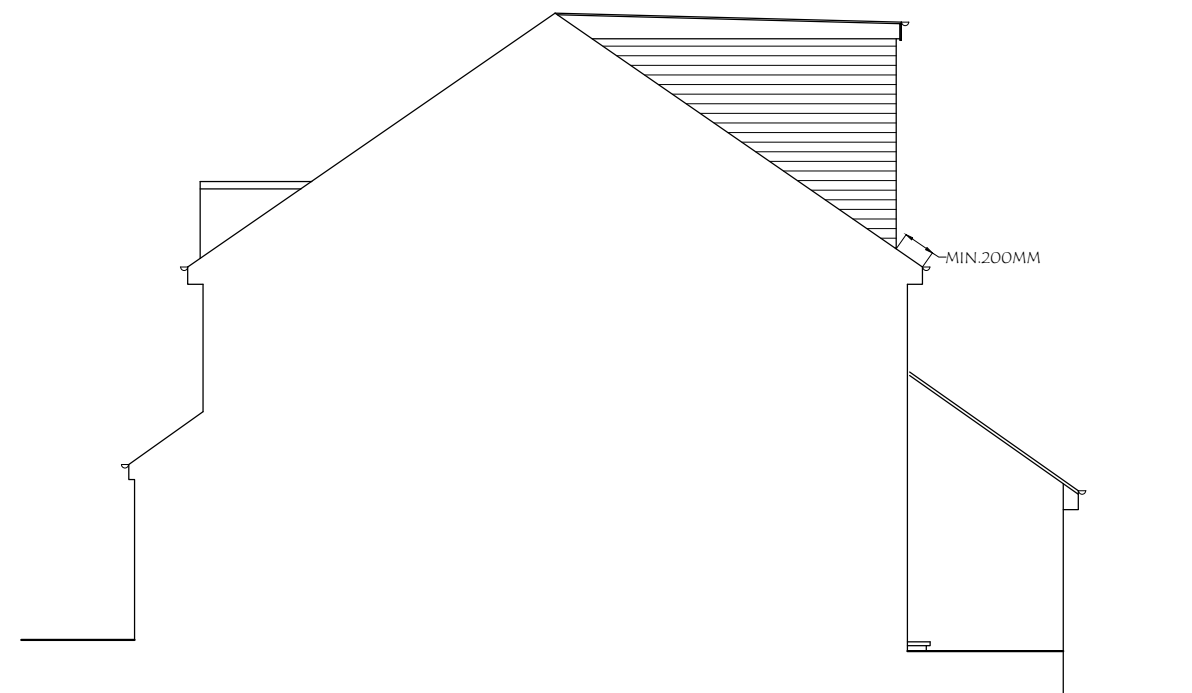


PROPOSED SIDE ELEVATION

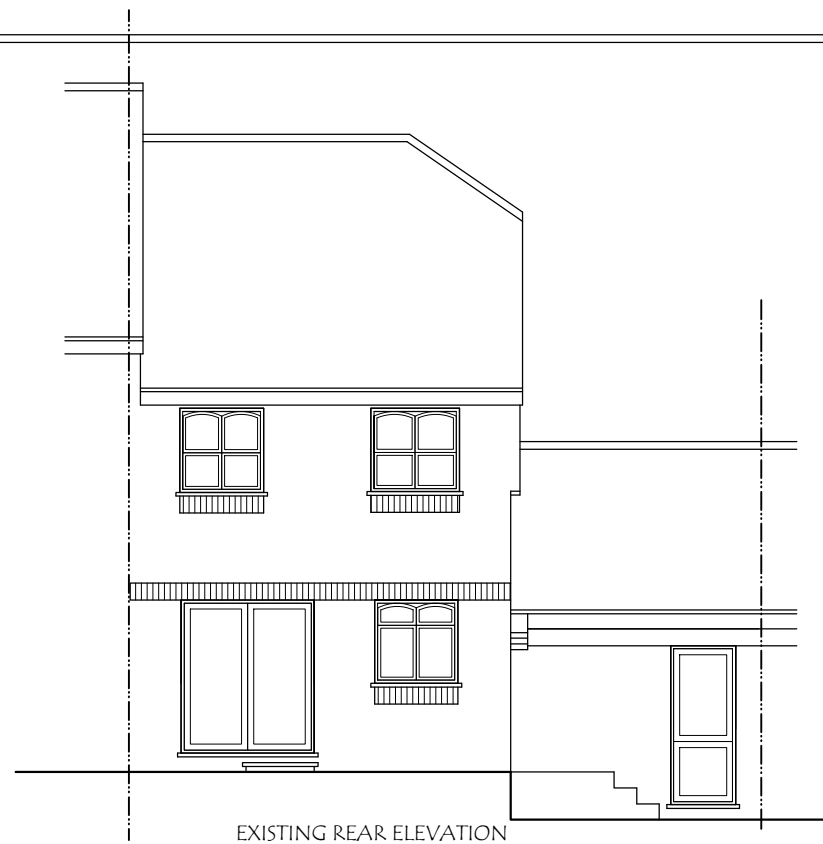


EXISTING REAR ELEVATION

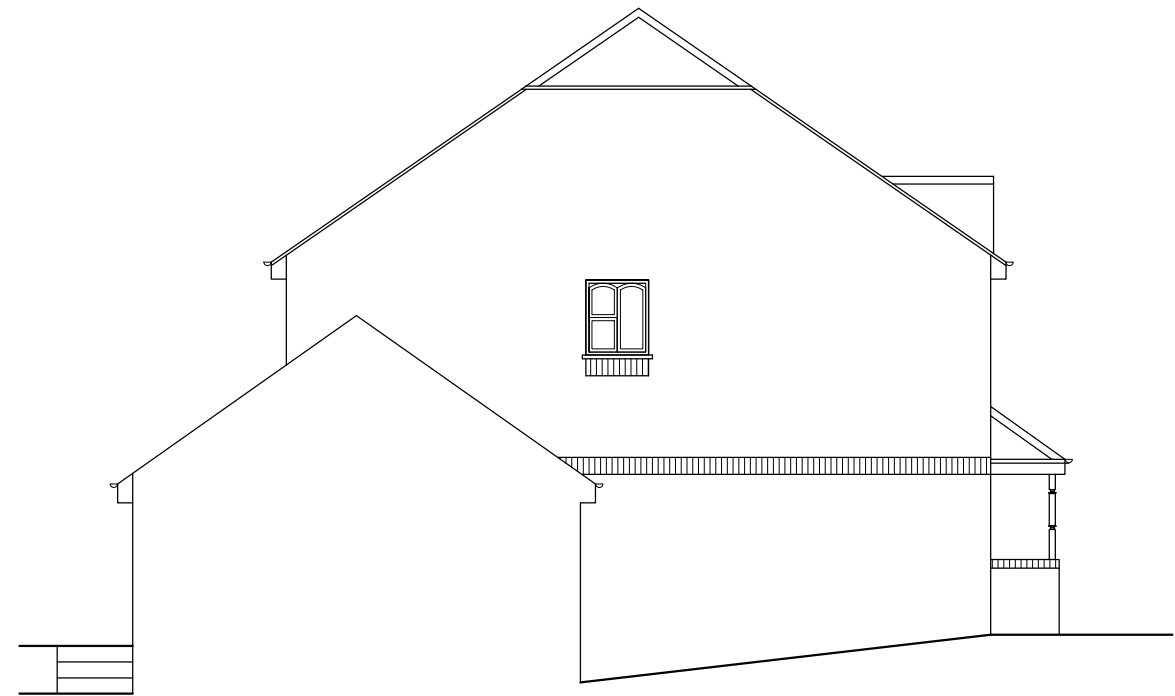

EXISTING SIDE ELEVATION


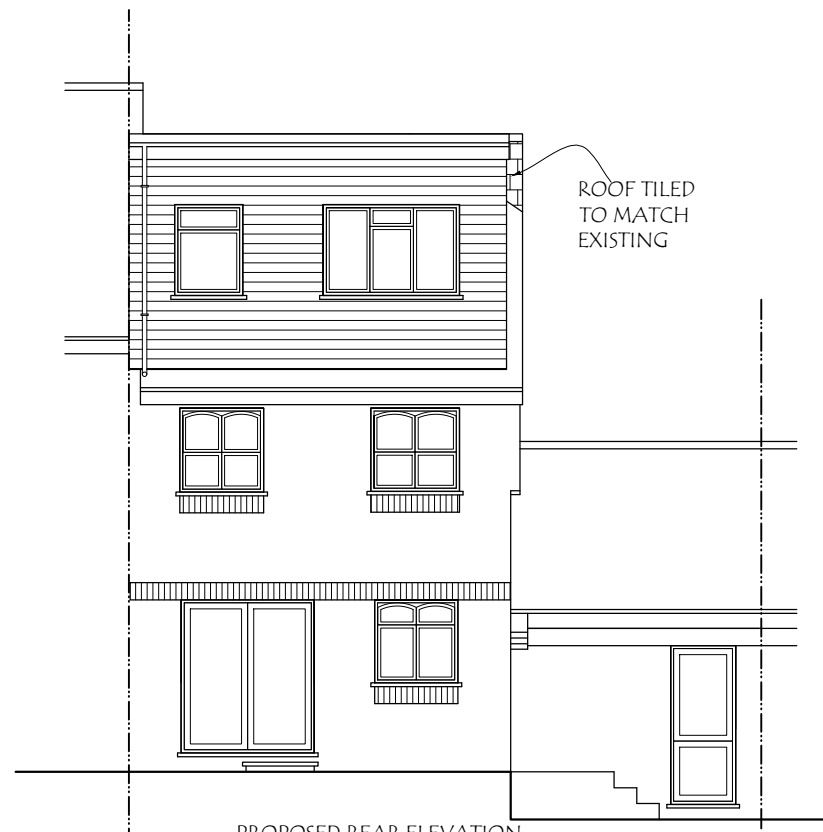




PROPOSED REAR ELEVATION

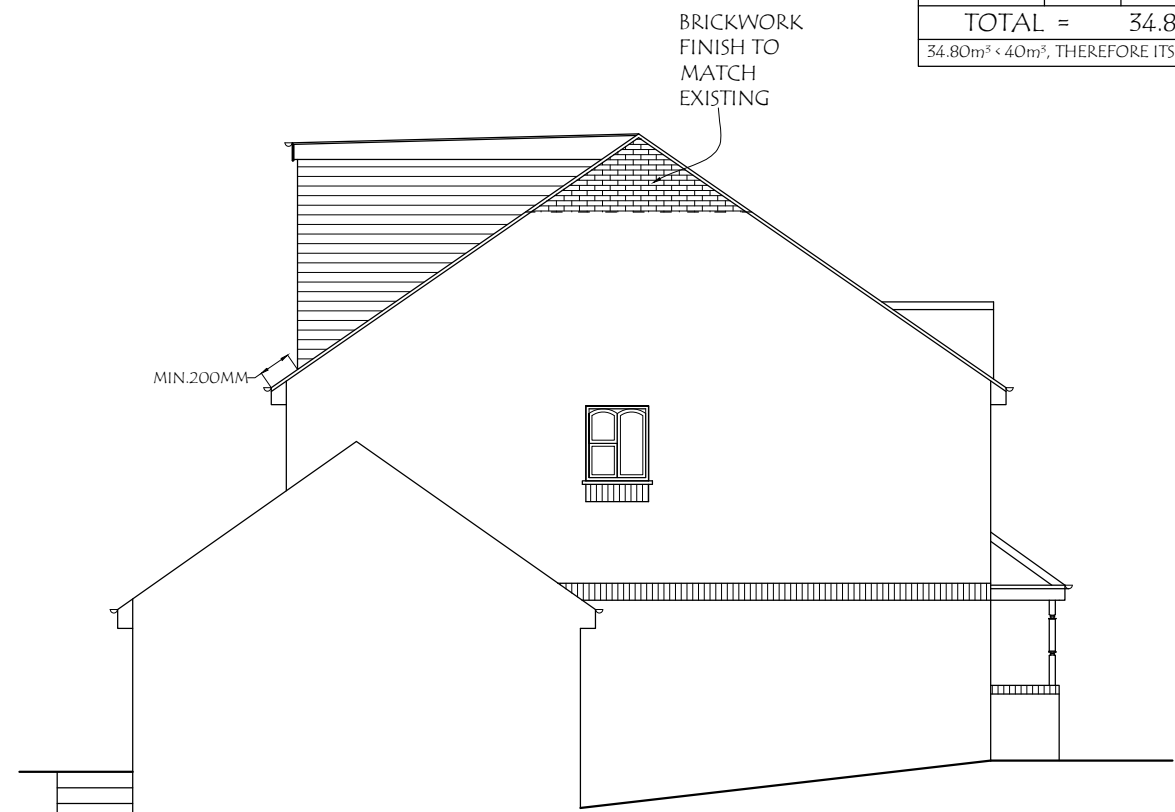

PROPOSED SIDE ELEVATION

HIP > GAB.	0.333 1.54m ² 1.49m	0.76m ³
DORMER	6.78m ² 5.02m	34.04m ³
TOTAL =		34.80m ³
34.80m ³ < 40m ³ , THEREFORE ITS P.D.		

 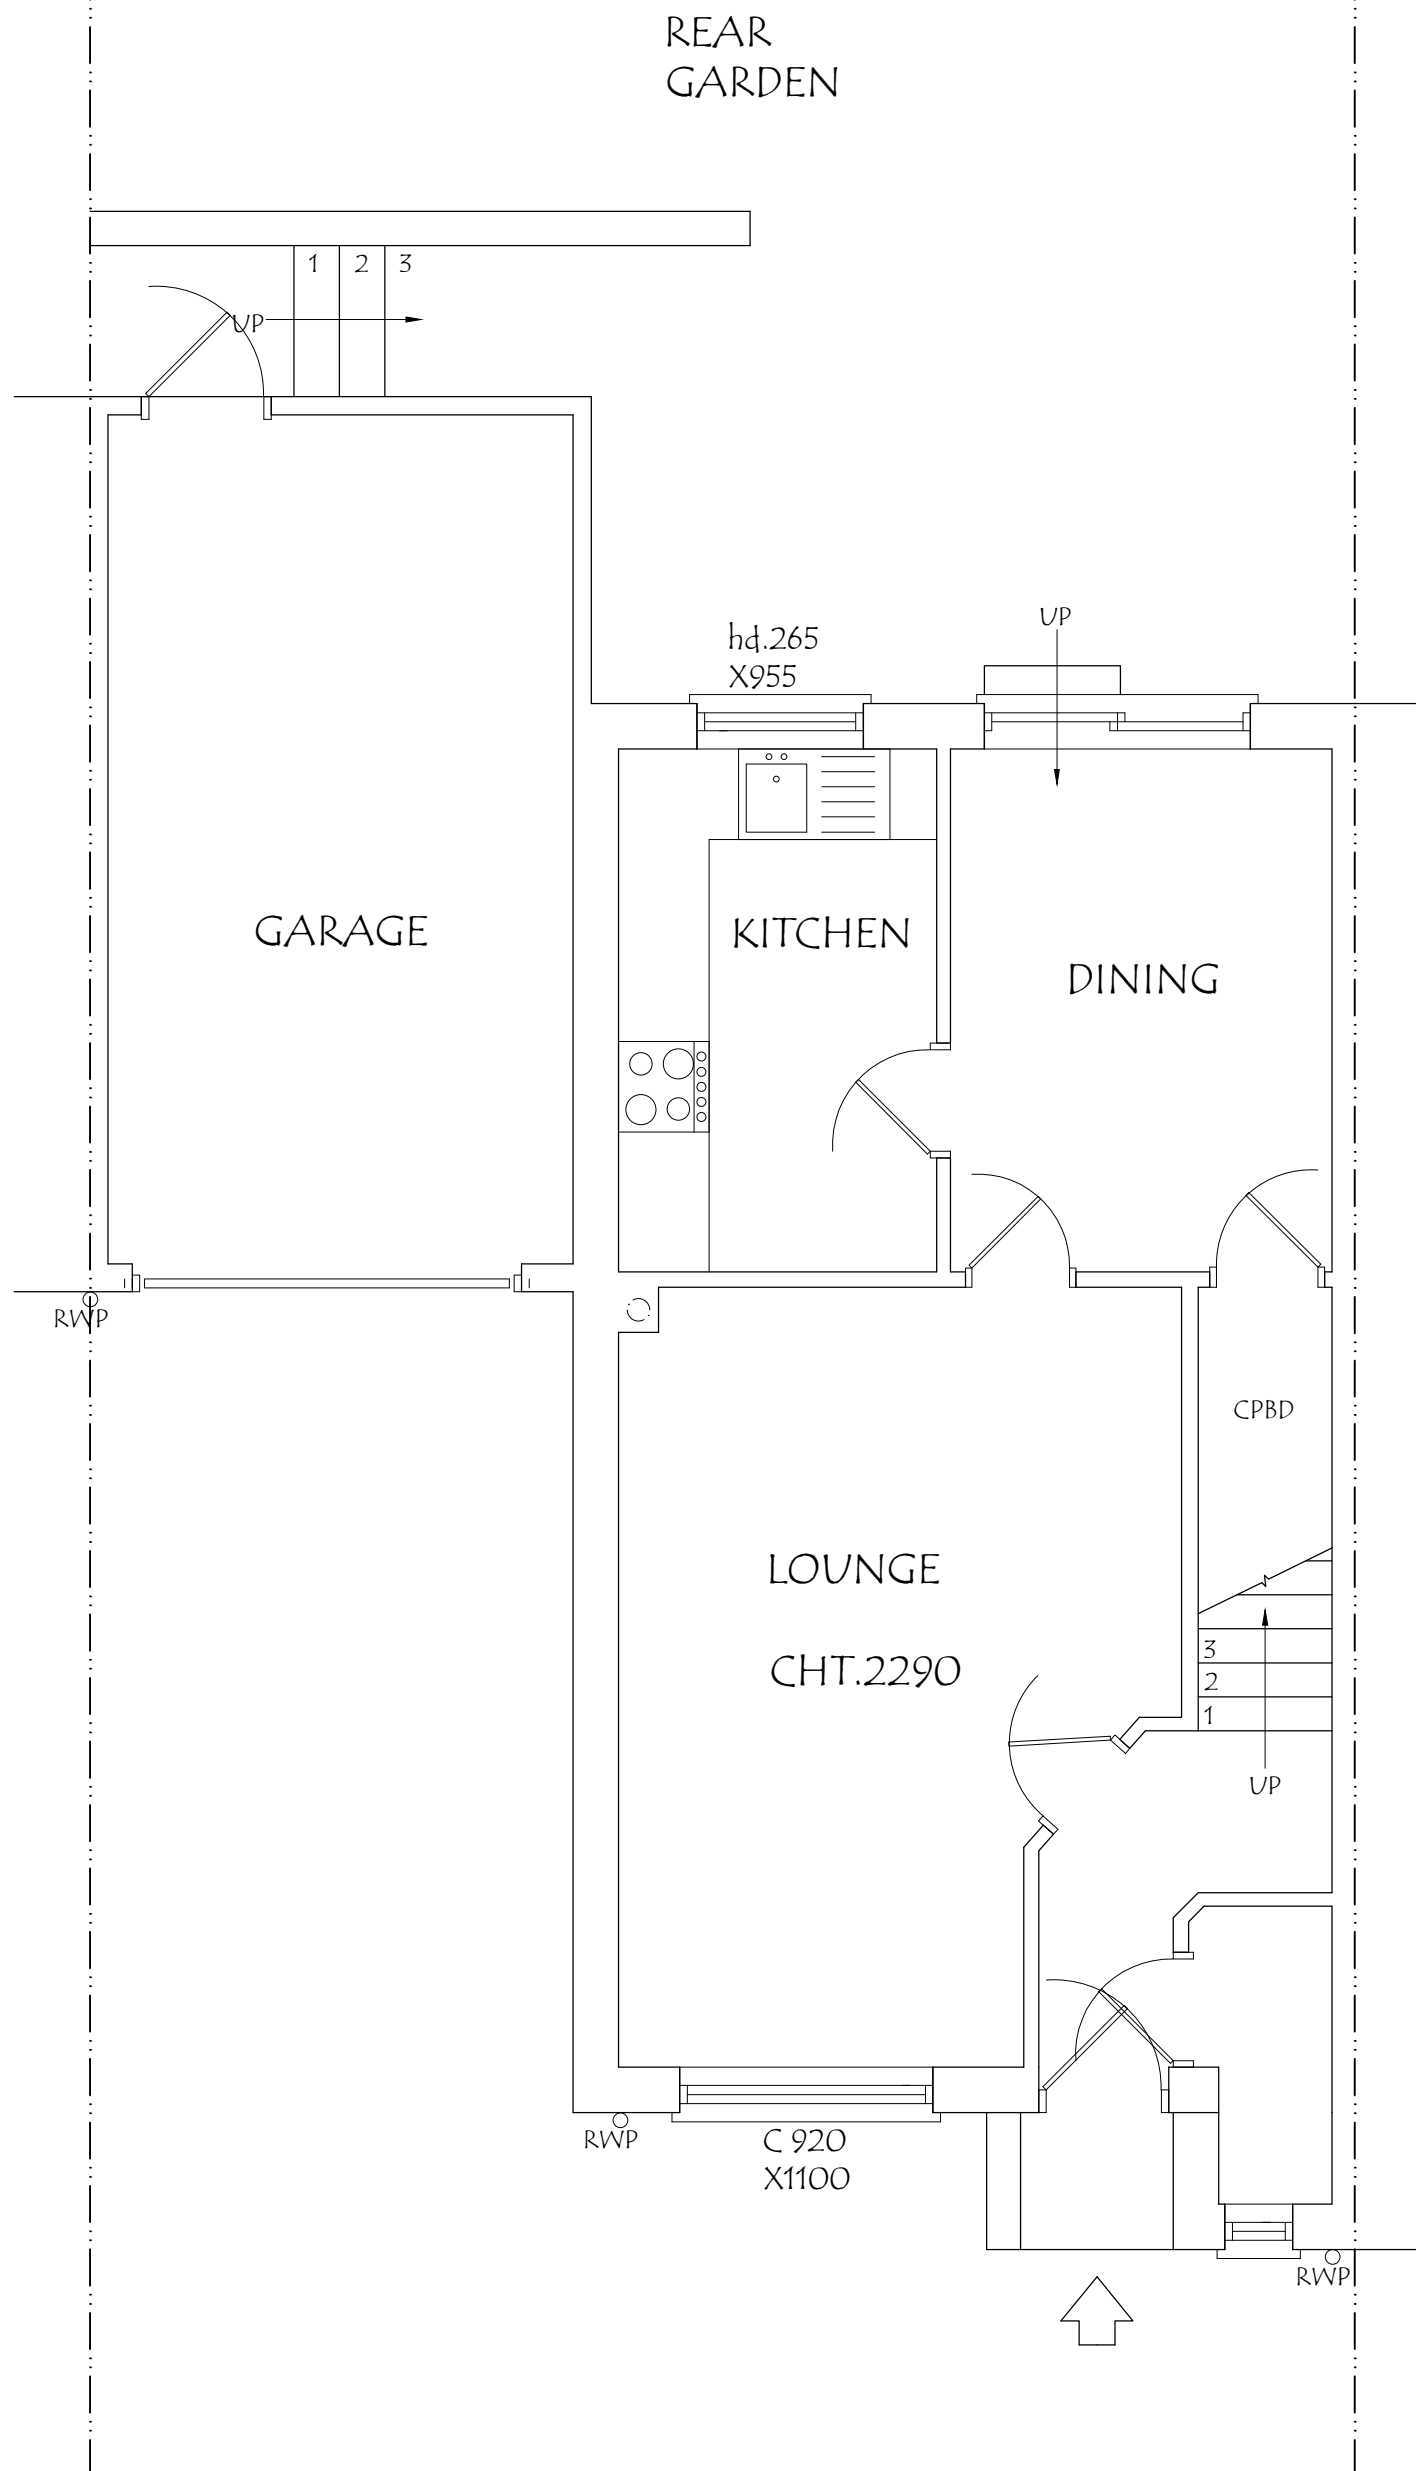

 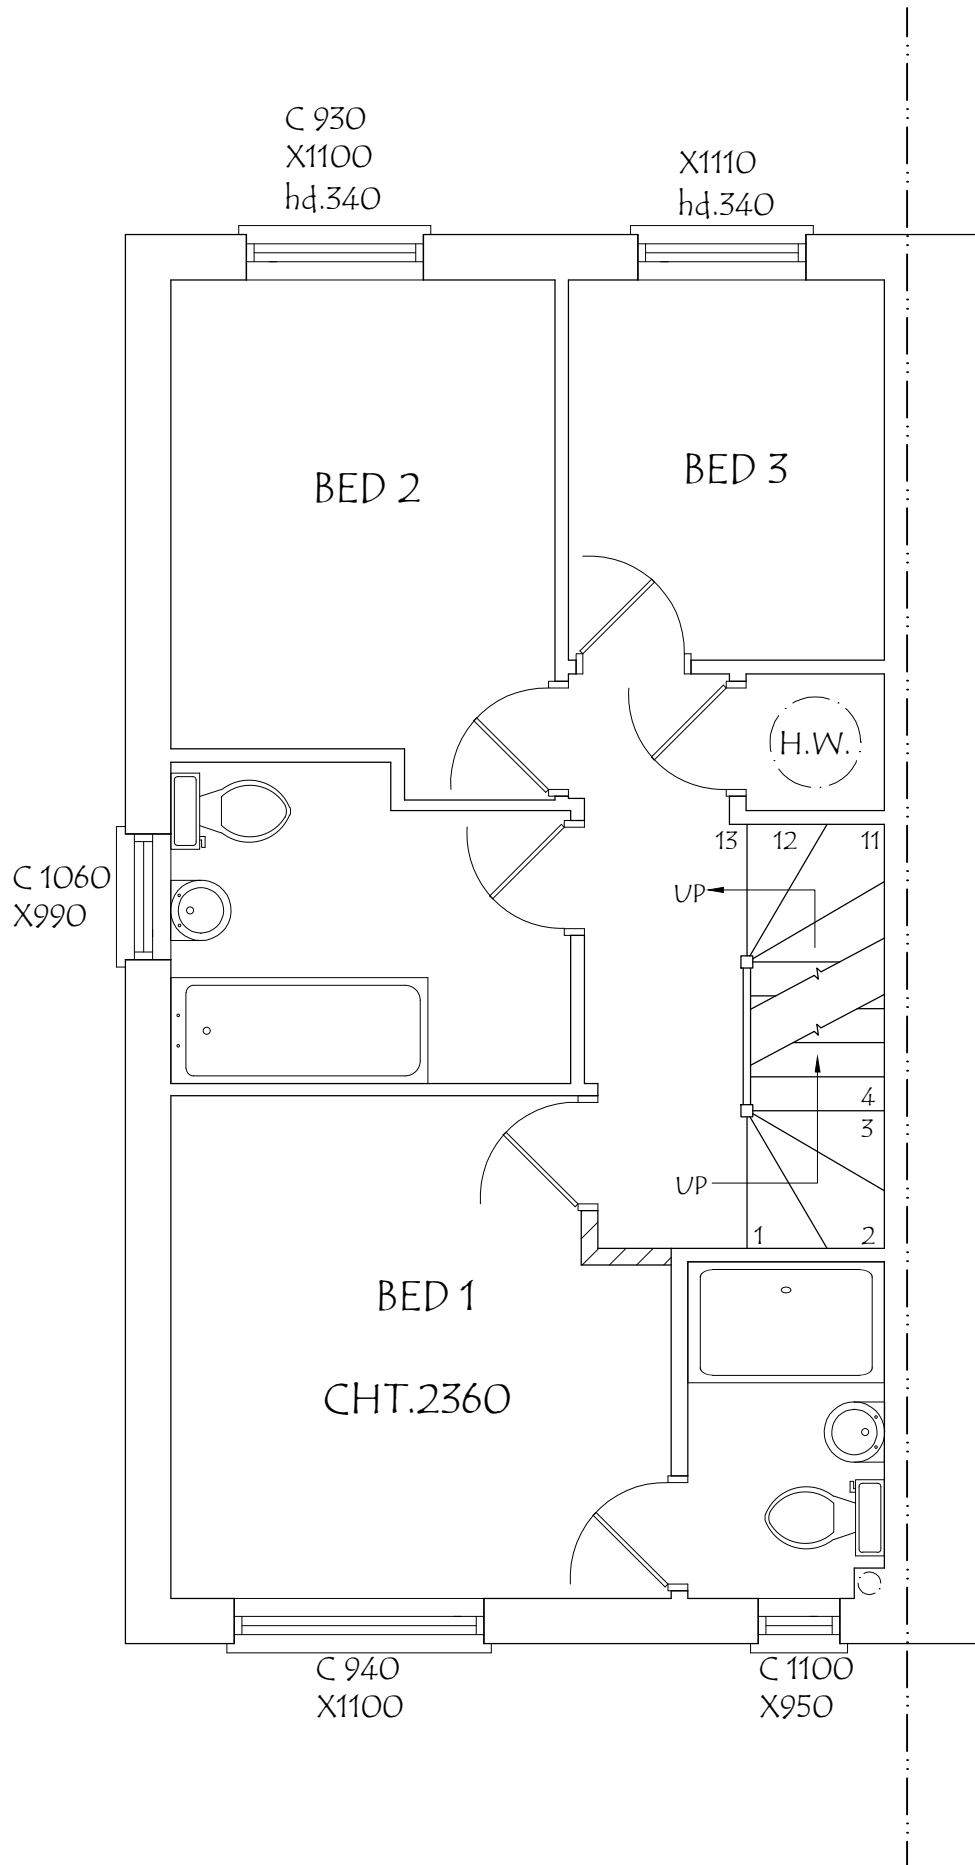

25, Greenbank Avenue, Wembley, HA0 2TF.
Email : planningdesigns@hotmail.com
Tel : 07940961010

ADDRESS:
5, THEODORA WAY,
NORTHWOOD HILLS, HA5 2RA

DRAWING TITLE: PROPOSED FIRST FLOOR PLAN
DRG. NO. - 05

REV:

SCALE - 1: 50

DATE: 09/03/2022
DRG. PAPER SIZE: A3

