


This Drawing is protected by the Copyright Designs and Patent Act 1988 and must not be reproduced in any form, in part or in whole without the consent of Turner & Hoskins Architects.

Notes:
All levels, setting out and dimensions must be checked on site by the Contractor and any apparent discrepancies reported to the Architect before work is put in hand.
This drawing is not to be scaled, it must be used in conjunction with the relevant documentation.

RIBA 
Chartered Practice

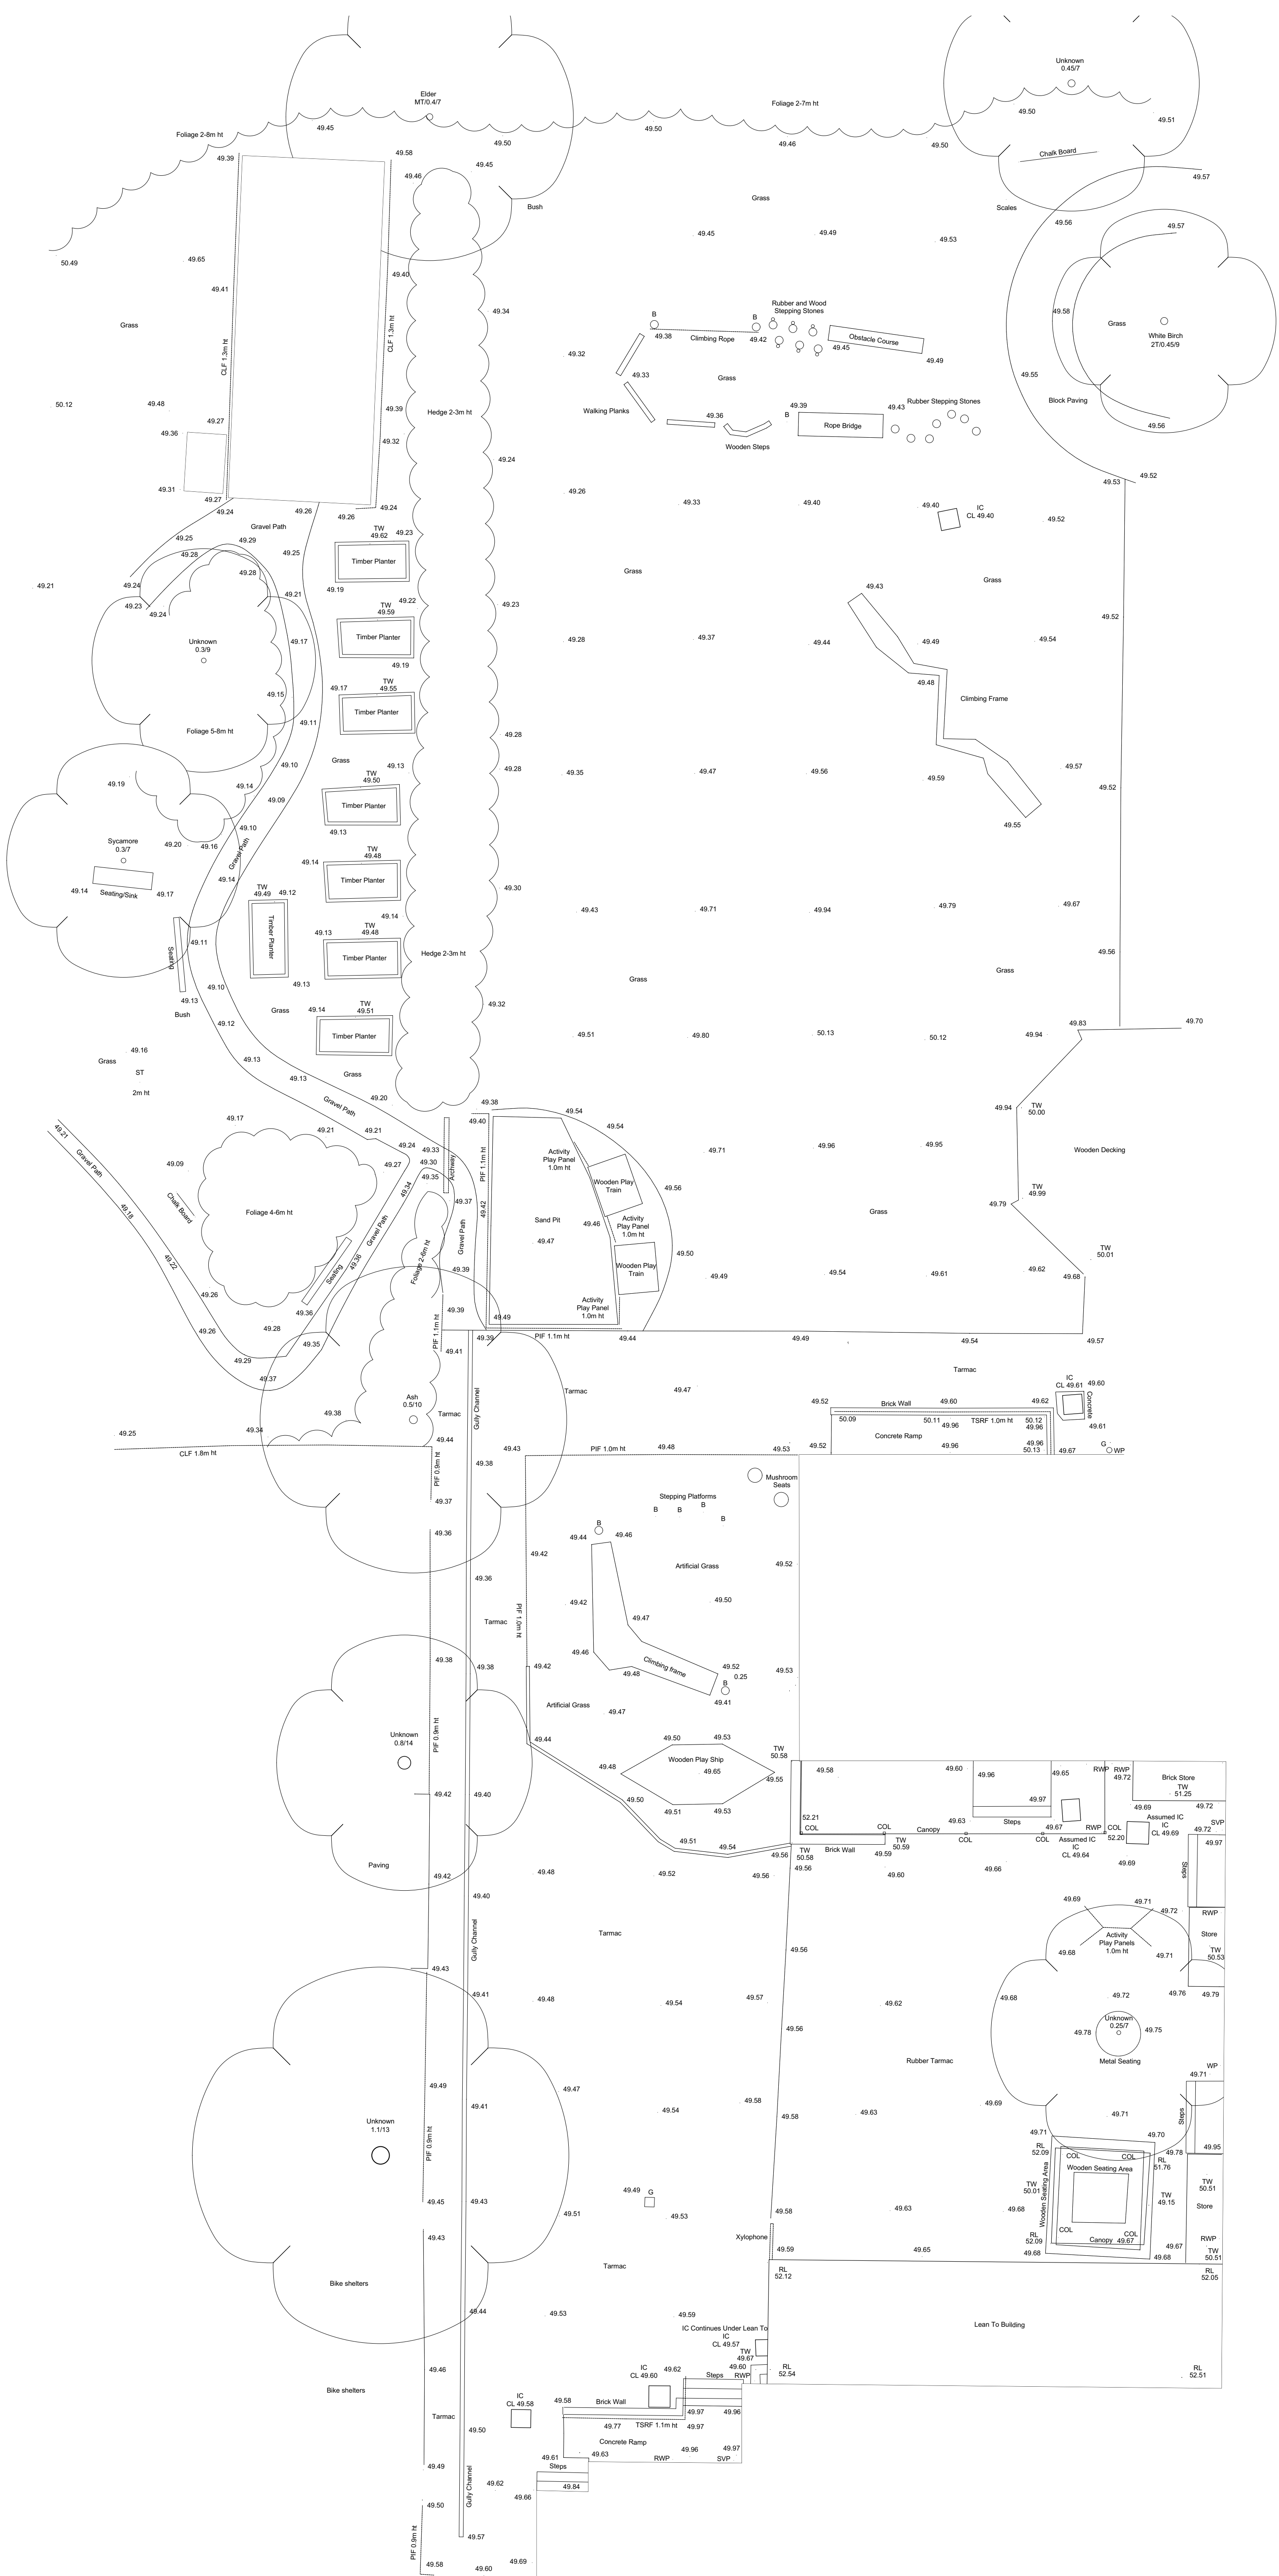

YEADING NURSERY
Yeading Nursery & Infant School
Existing Learning Pod and Learning Space
Site Plan

Scale: 1:100 @ A1
Date: November 2021

1234.3.03A
turner & hoskins
architects
77A High Street
Edenbridge TN8 5AU
t. 01732 86064
www.turnerandhoskins.co.uk