




All Dimensions to be checked on site. Written dimensions to be followed in preference to scaled dimensions, any discrepancies must be reported to Uxbridge Design prior to undertaking of any relevant works.

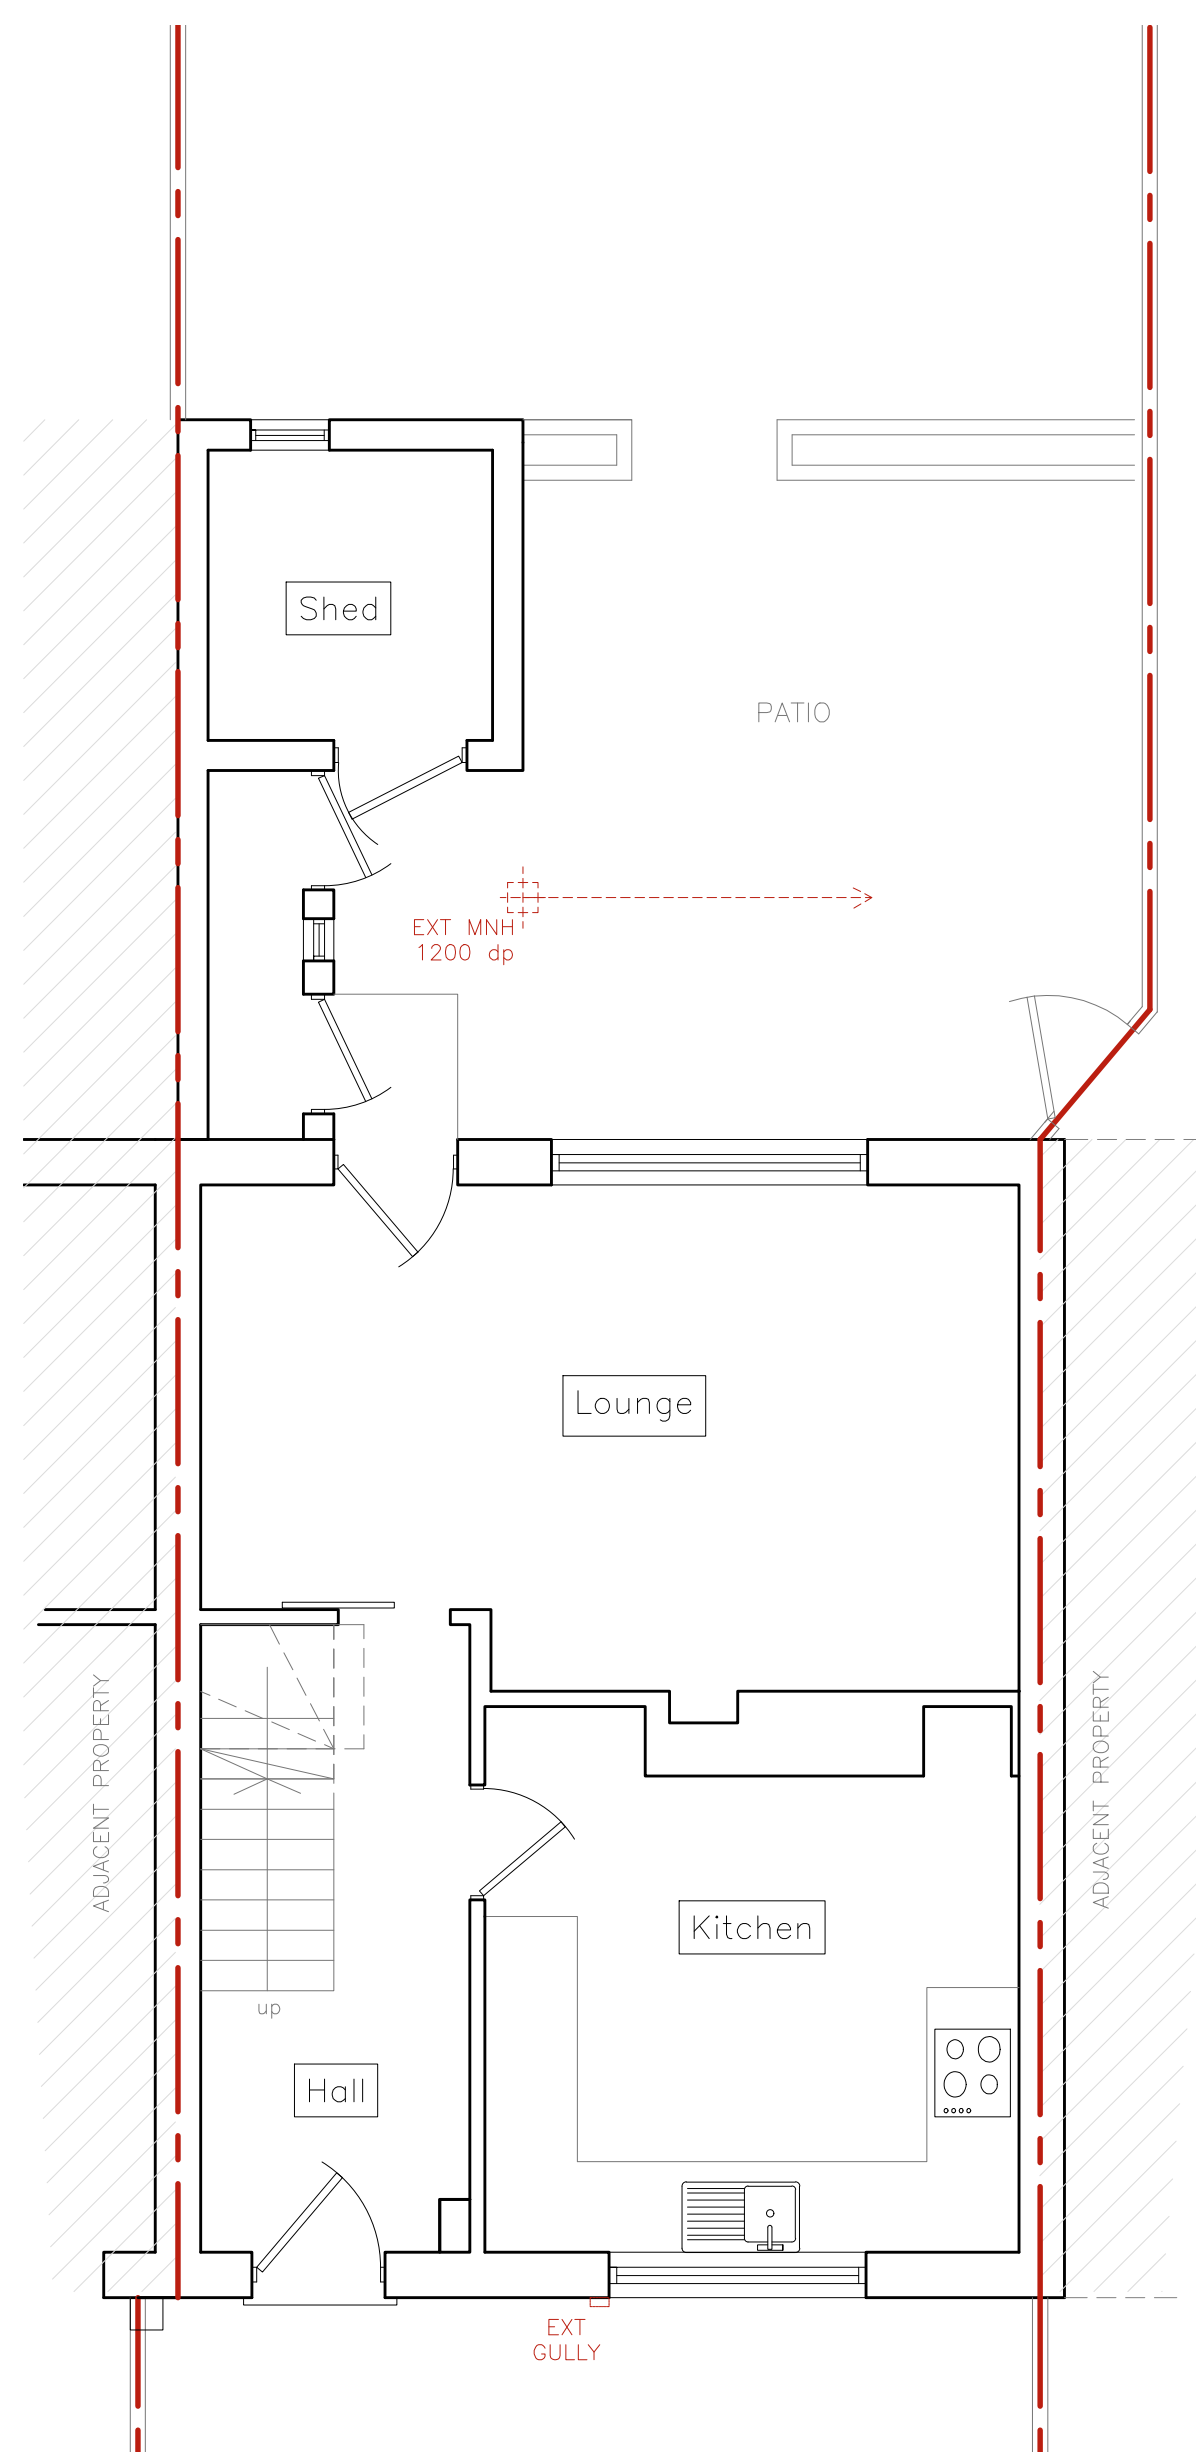


GROUND FLOOR PLAN
SCALE: 1:50

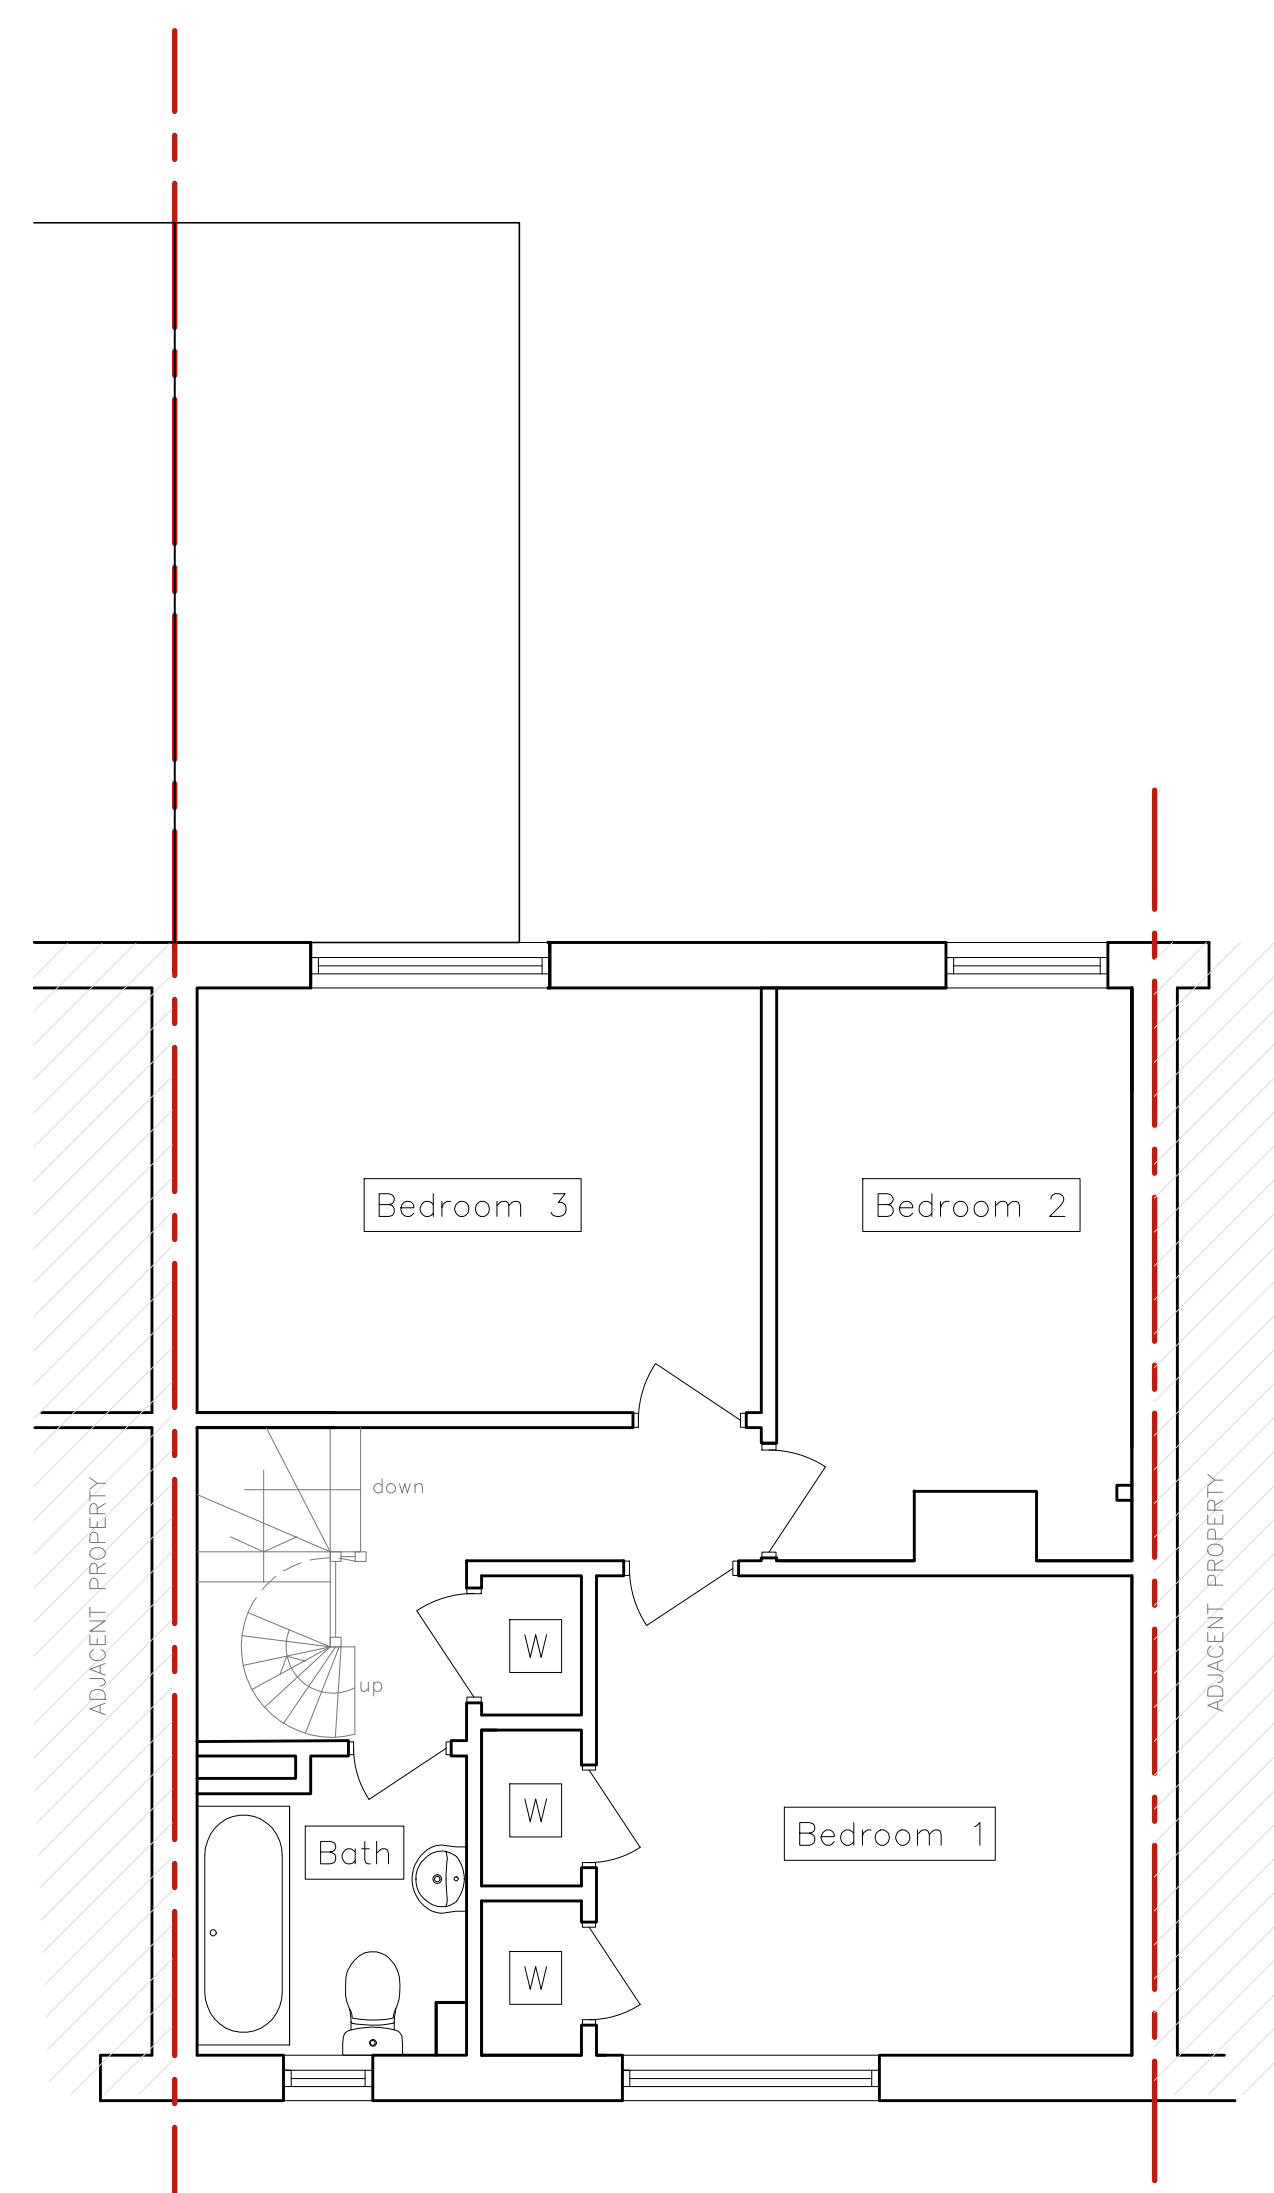

1st FLOOR PLAN
SCALE: 1:50

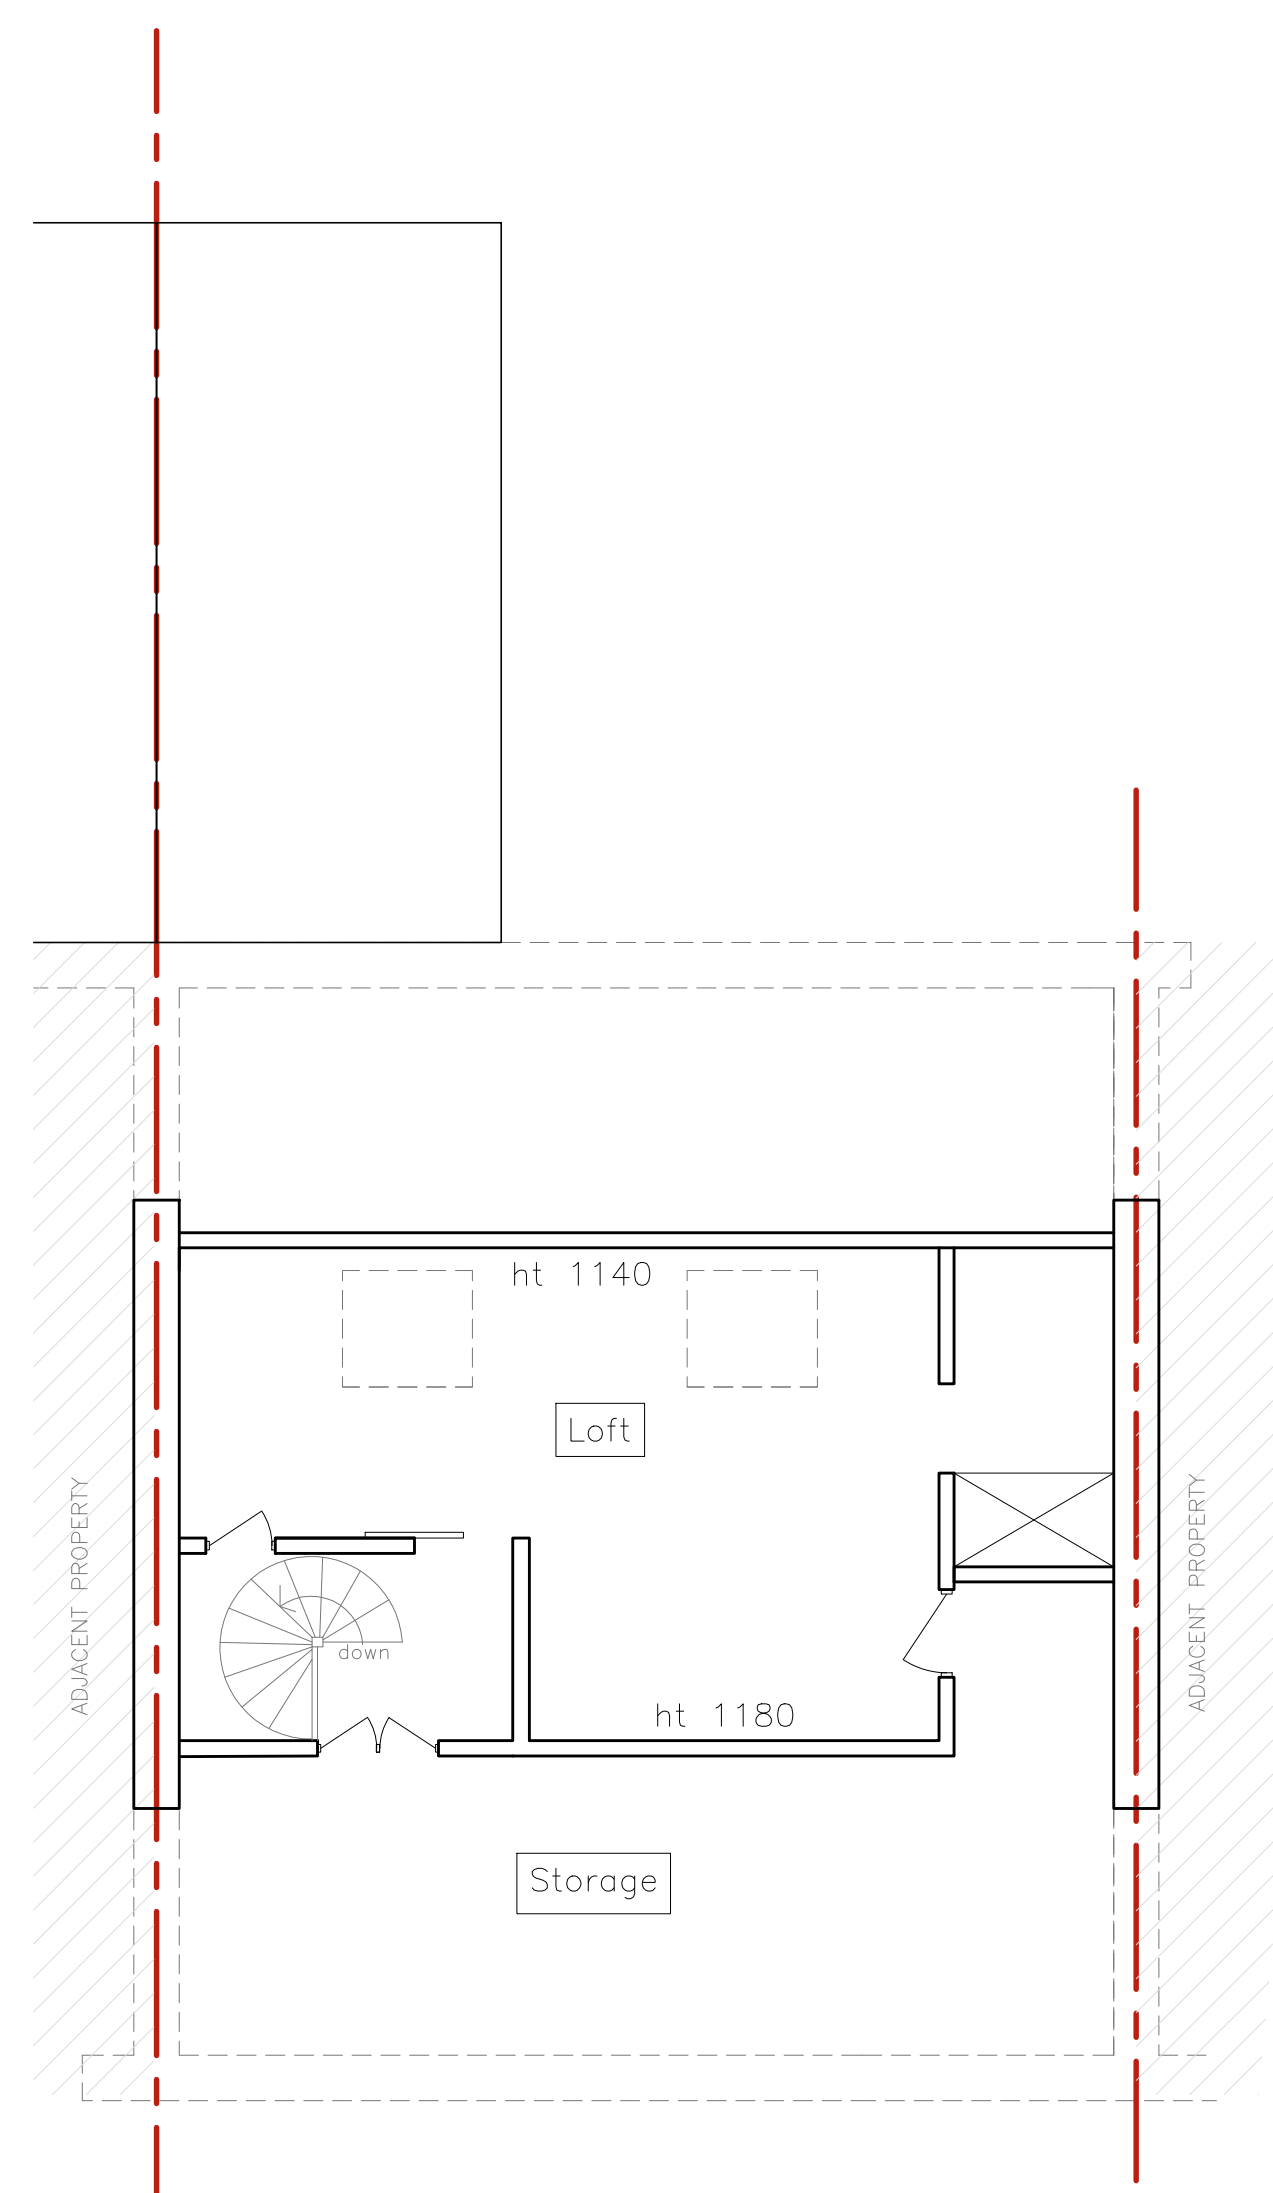


LOFT PLAN
SCALE: 1:50

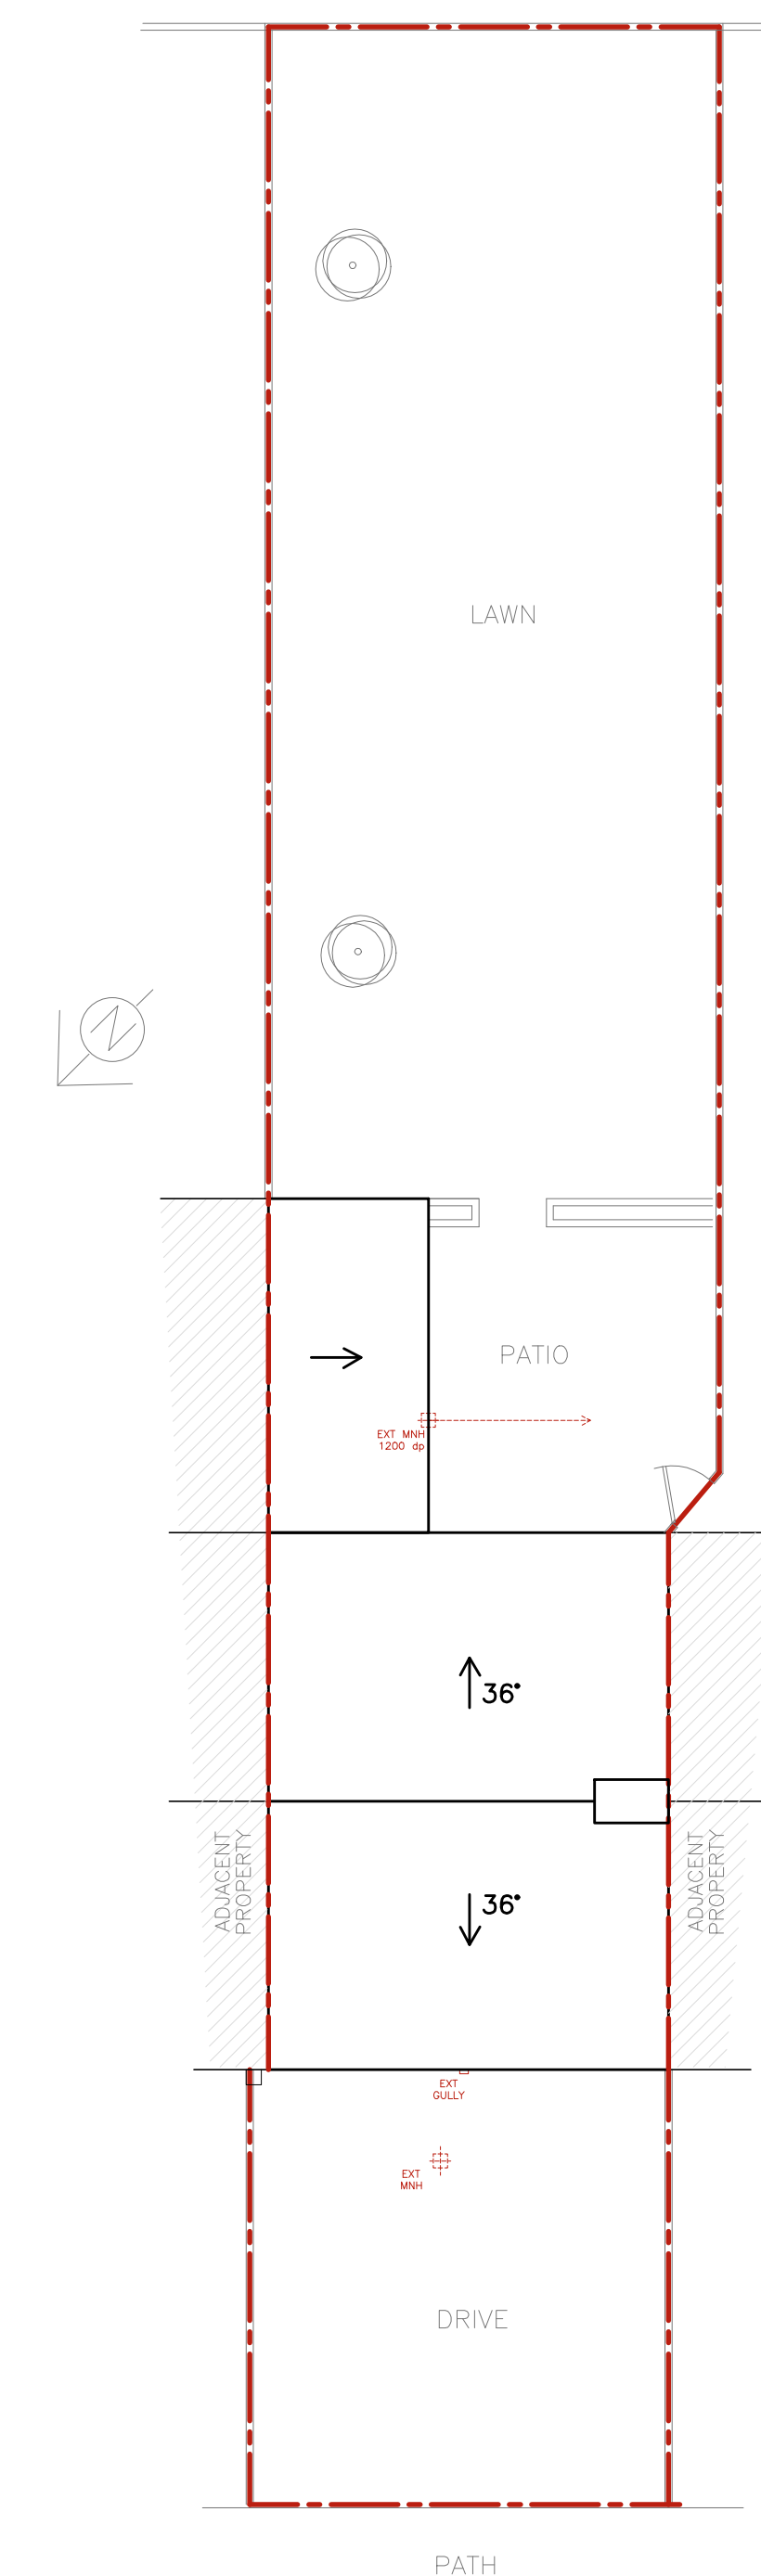


SITE
PLAN


SCALE: 1:100

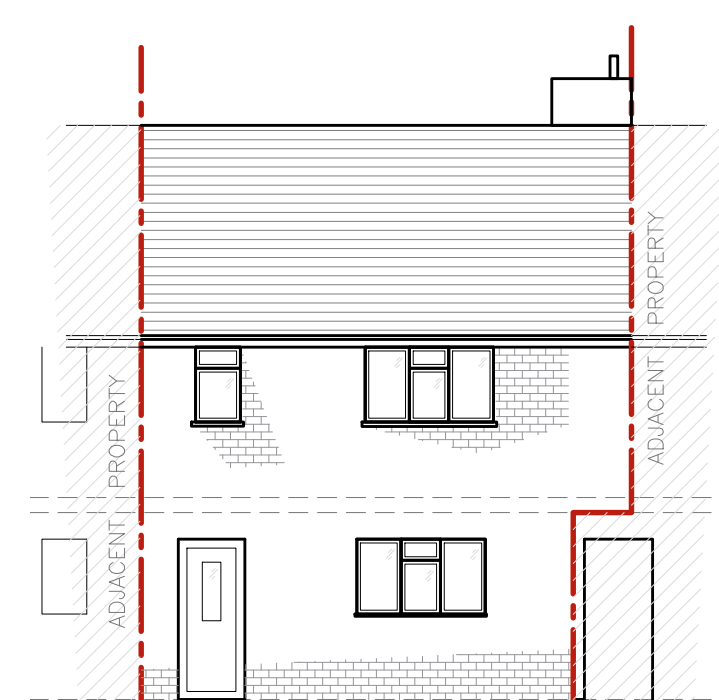


FRONT ELEVATION
SCALE: 1:100

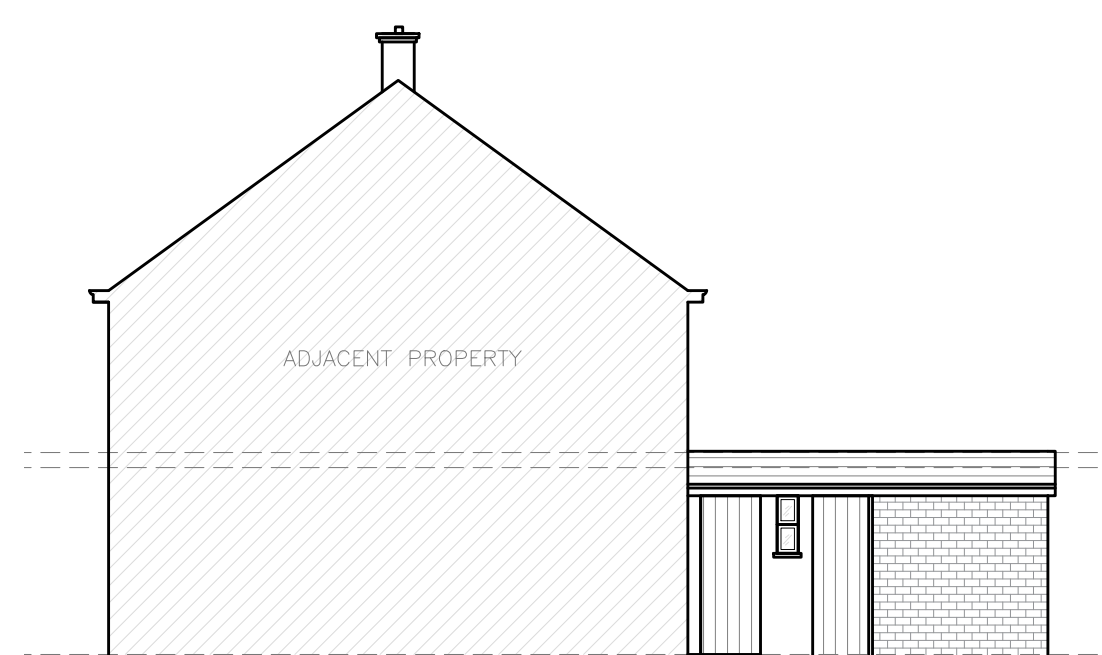

SIDE ELEVATION
SCALE: 1:100

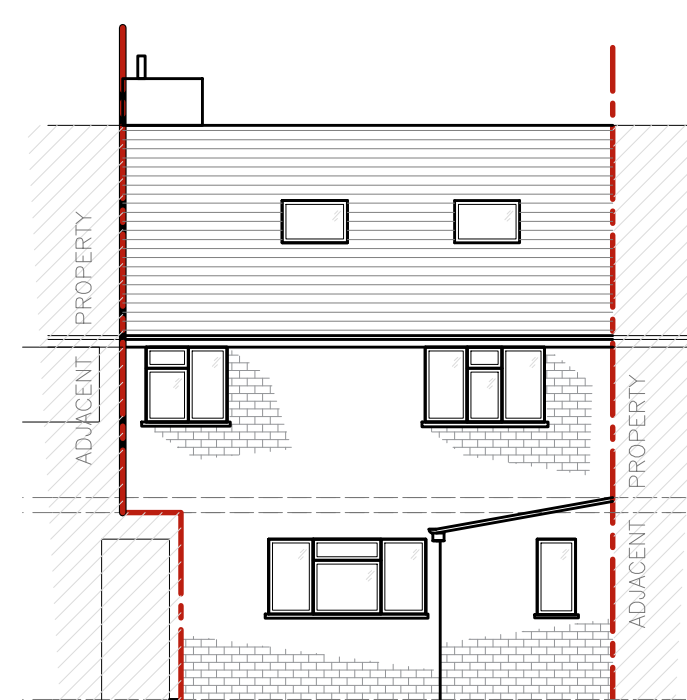

REAR ELEVATION
SCALE: 1:100

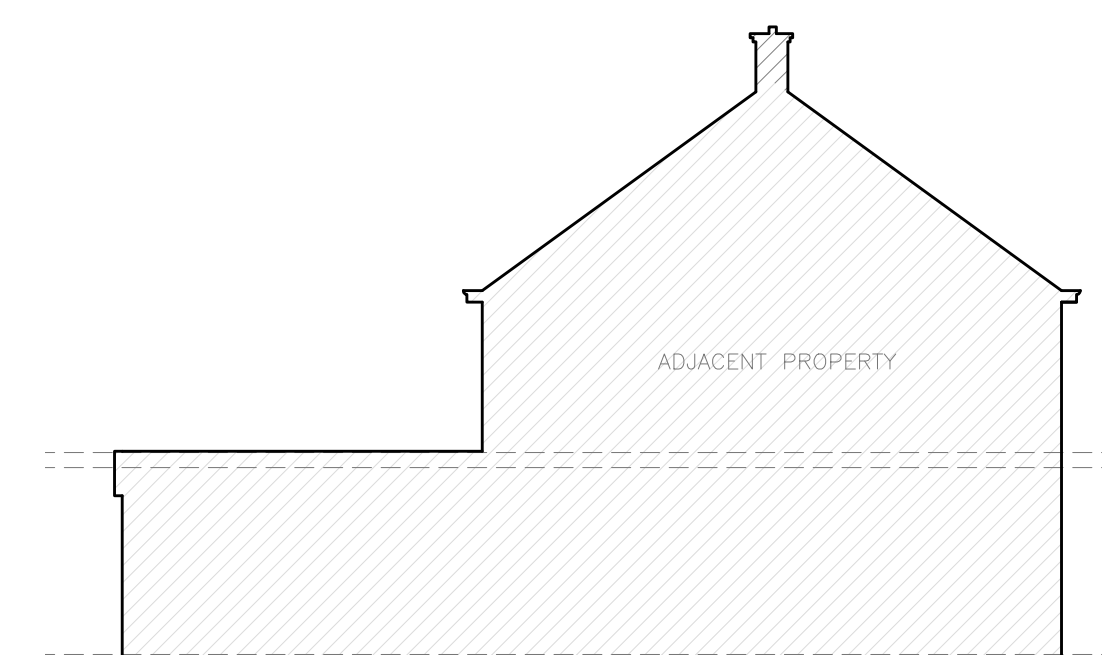

SIDE ELEVATION
SCALE: 1:100

REV	DATE	DRAWN BY	DESCRIPTION

Uxbridge Design
& DETAILING SERVICES
 Tudor Cottage, 114 High Street, Chalgrove, Oxfordshire, OX4
 T. 01895 255791
 E. info@uxbridgedesign.co.uk
 W. www.uxbridgedesign.co.uk



CLIENT MR & MRS REEN

PROJECT 40 CASTLETON ROAD, EASTCOTE
RUISLIP, HA4 9QJ

TITLE	EXISTING PROPERTY PLANS AND ELEVATIONS
-------	---

<u>DATE</u>	<u>SCALE</u>	<u>DRN</u>	<u>DRG NO</u>	<u>REV</u>	<u>A</u>
JAN 2022	1:50 - 1:100	CF	22 16 01		

A.