




All Dimensions to be checked on site. Written dimensions to be followed in preference to scaled dimensions, any discrepancies must be reported to Uxbridge Design prior to undertaking of any relevant works.

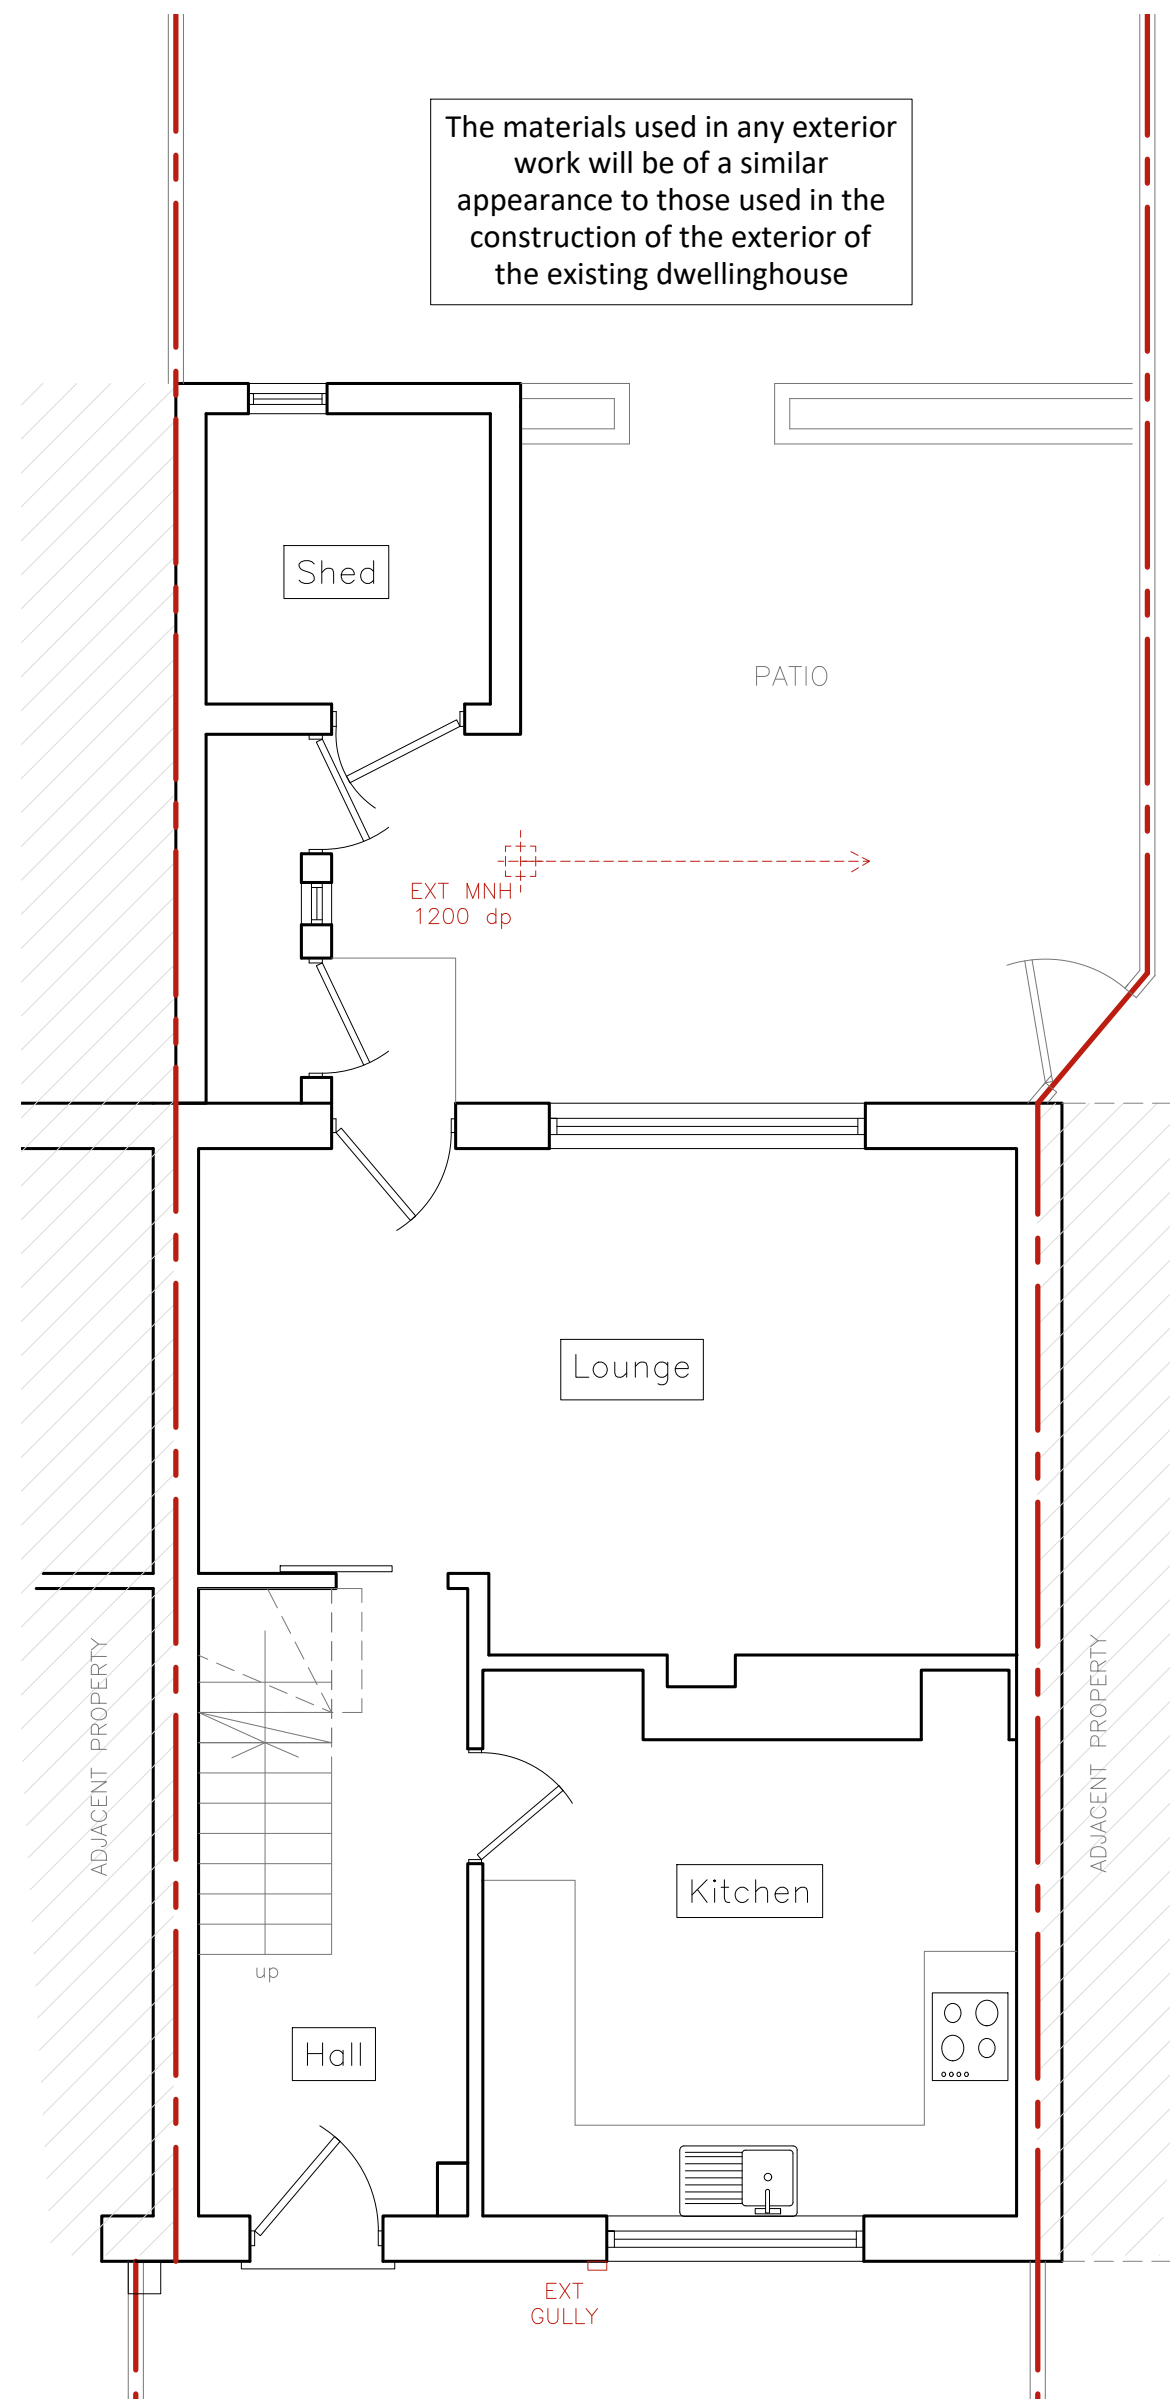


GROUND FLOOR PLAN
(UNALTERED)
SCALE: 1:50

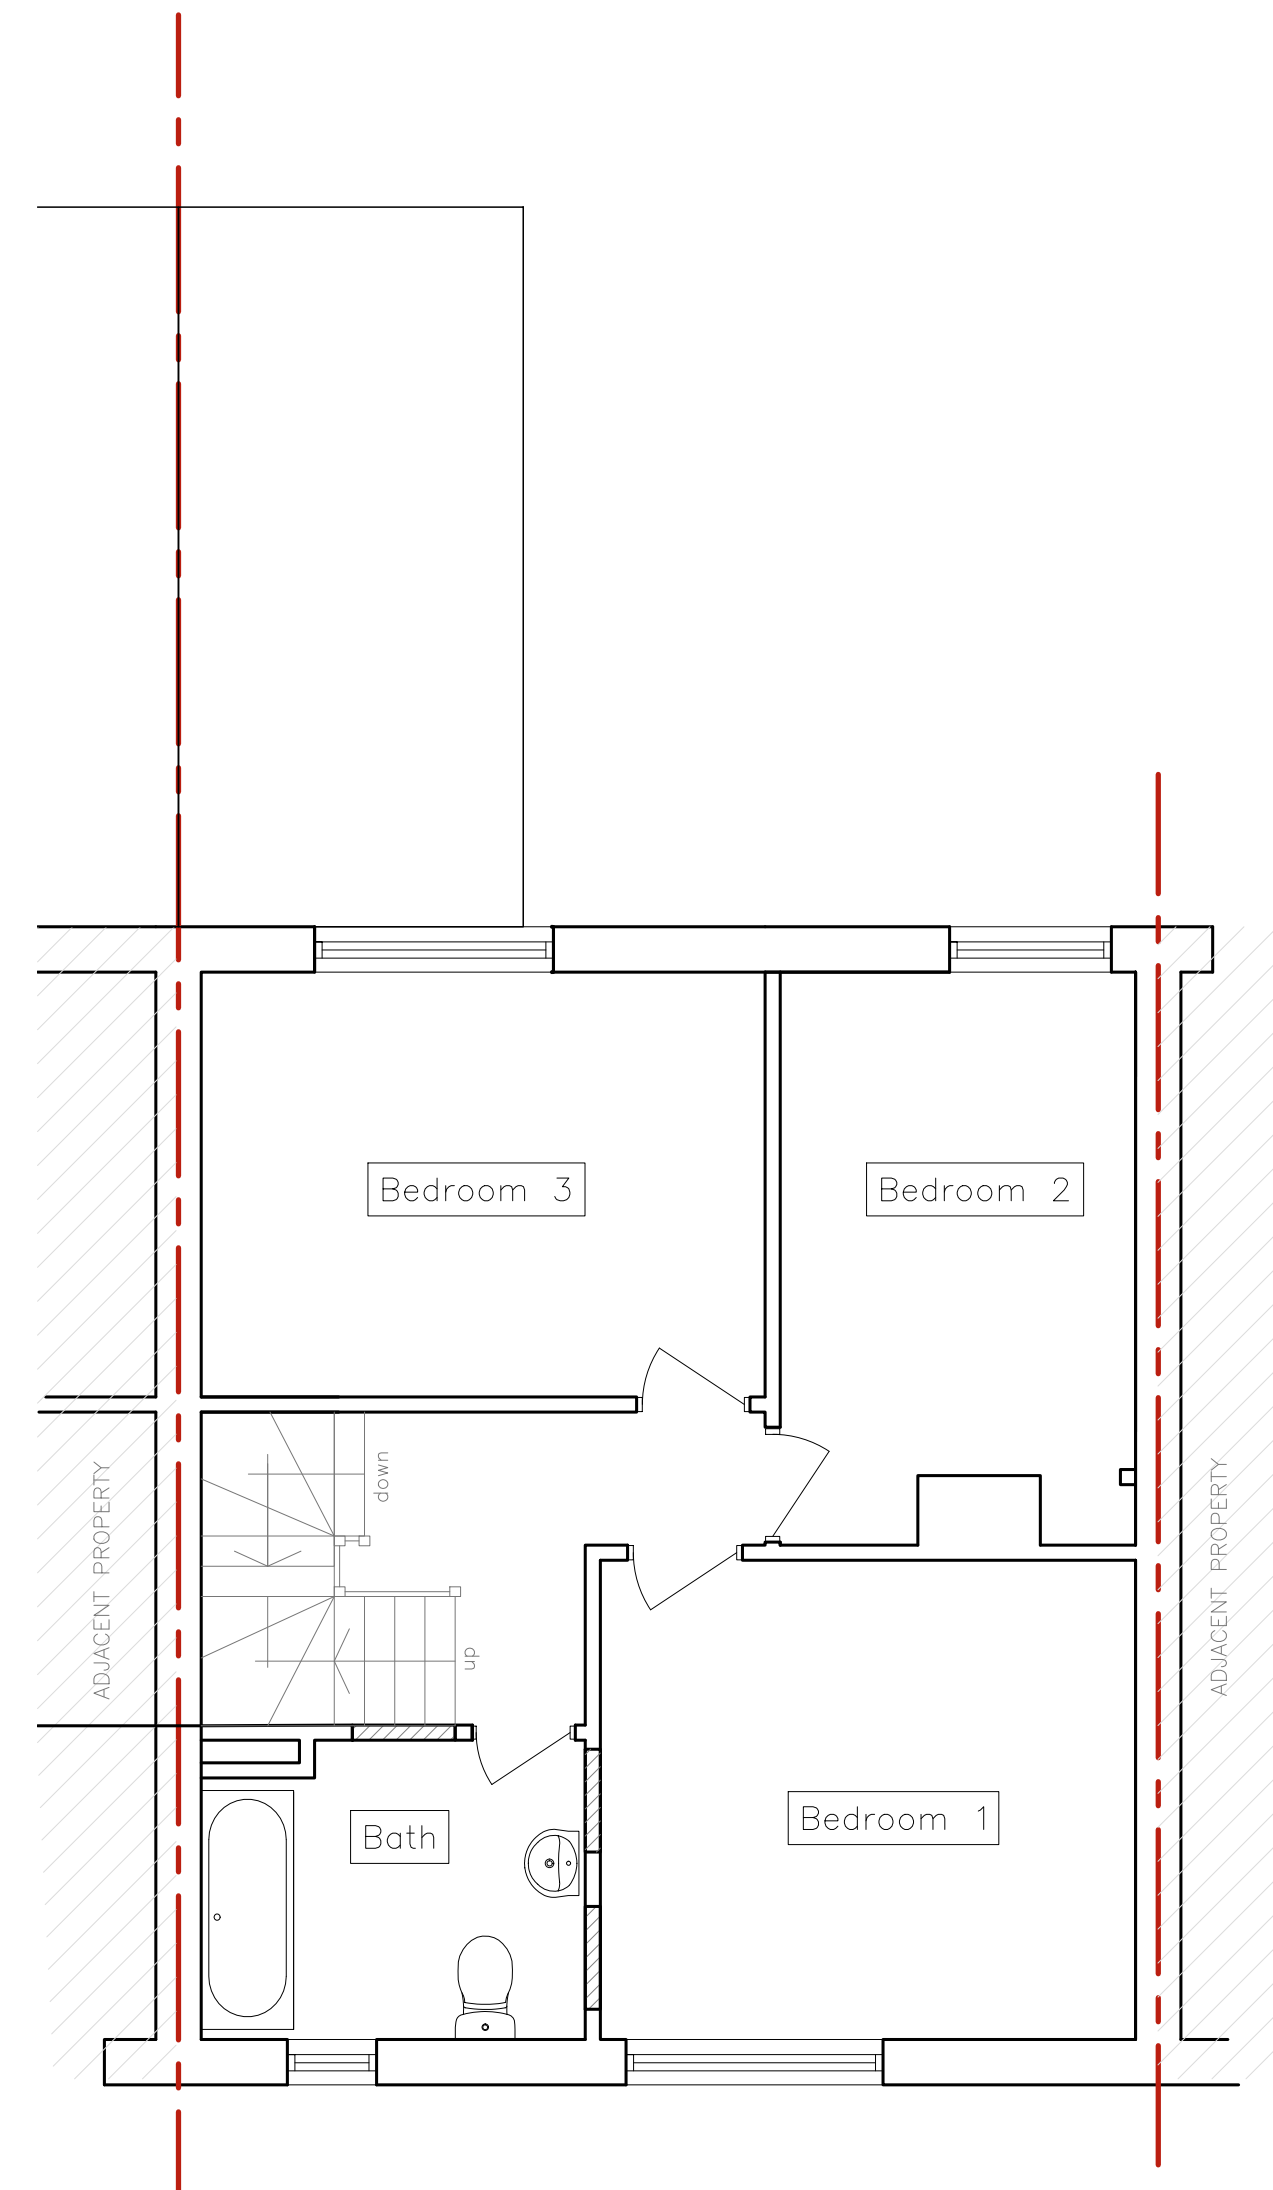

1st FLOOR PLAN
SCALE: 1:50

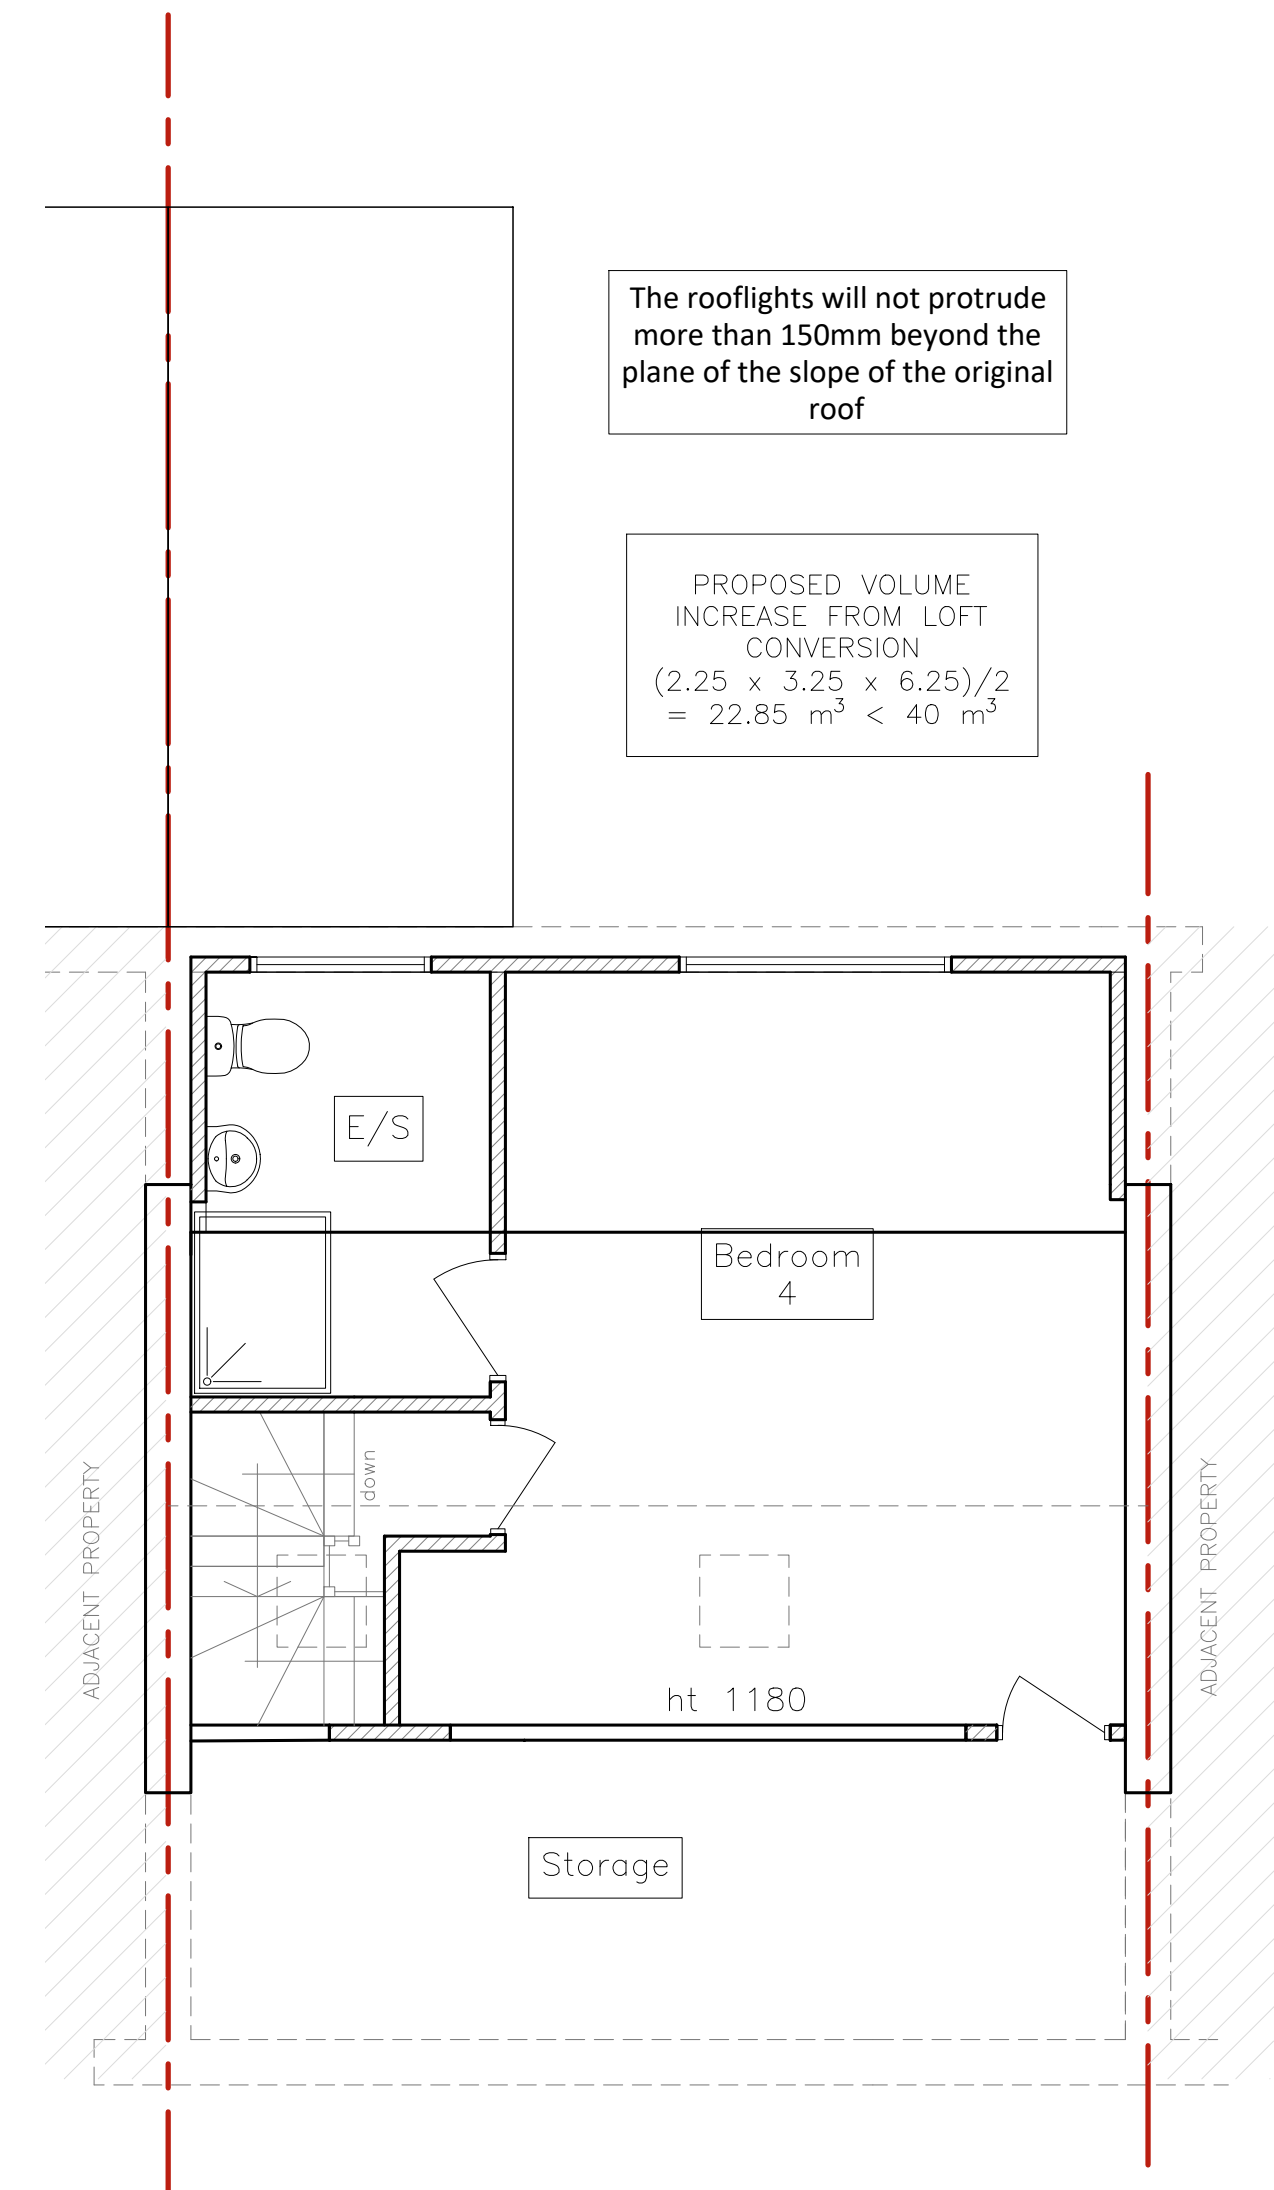


LOFT PLAN
SCALE: 1:50

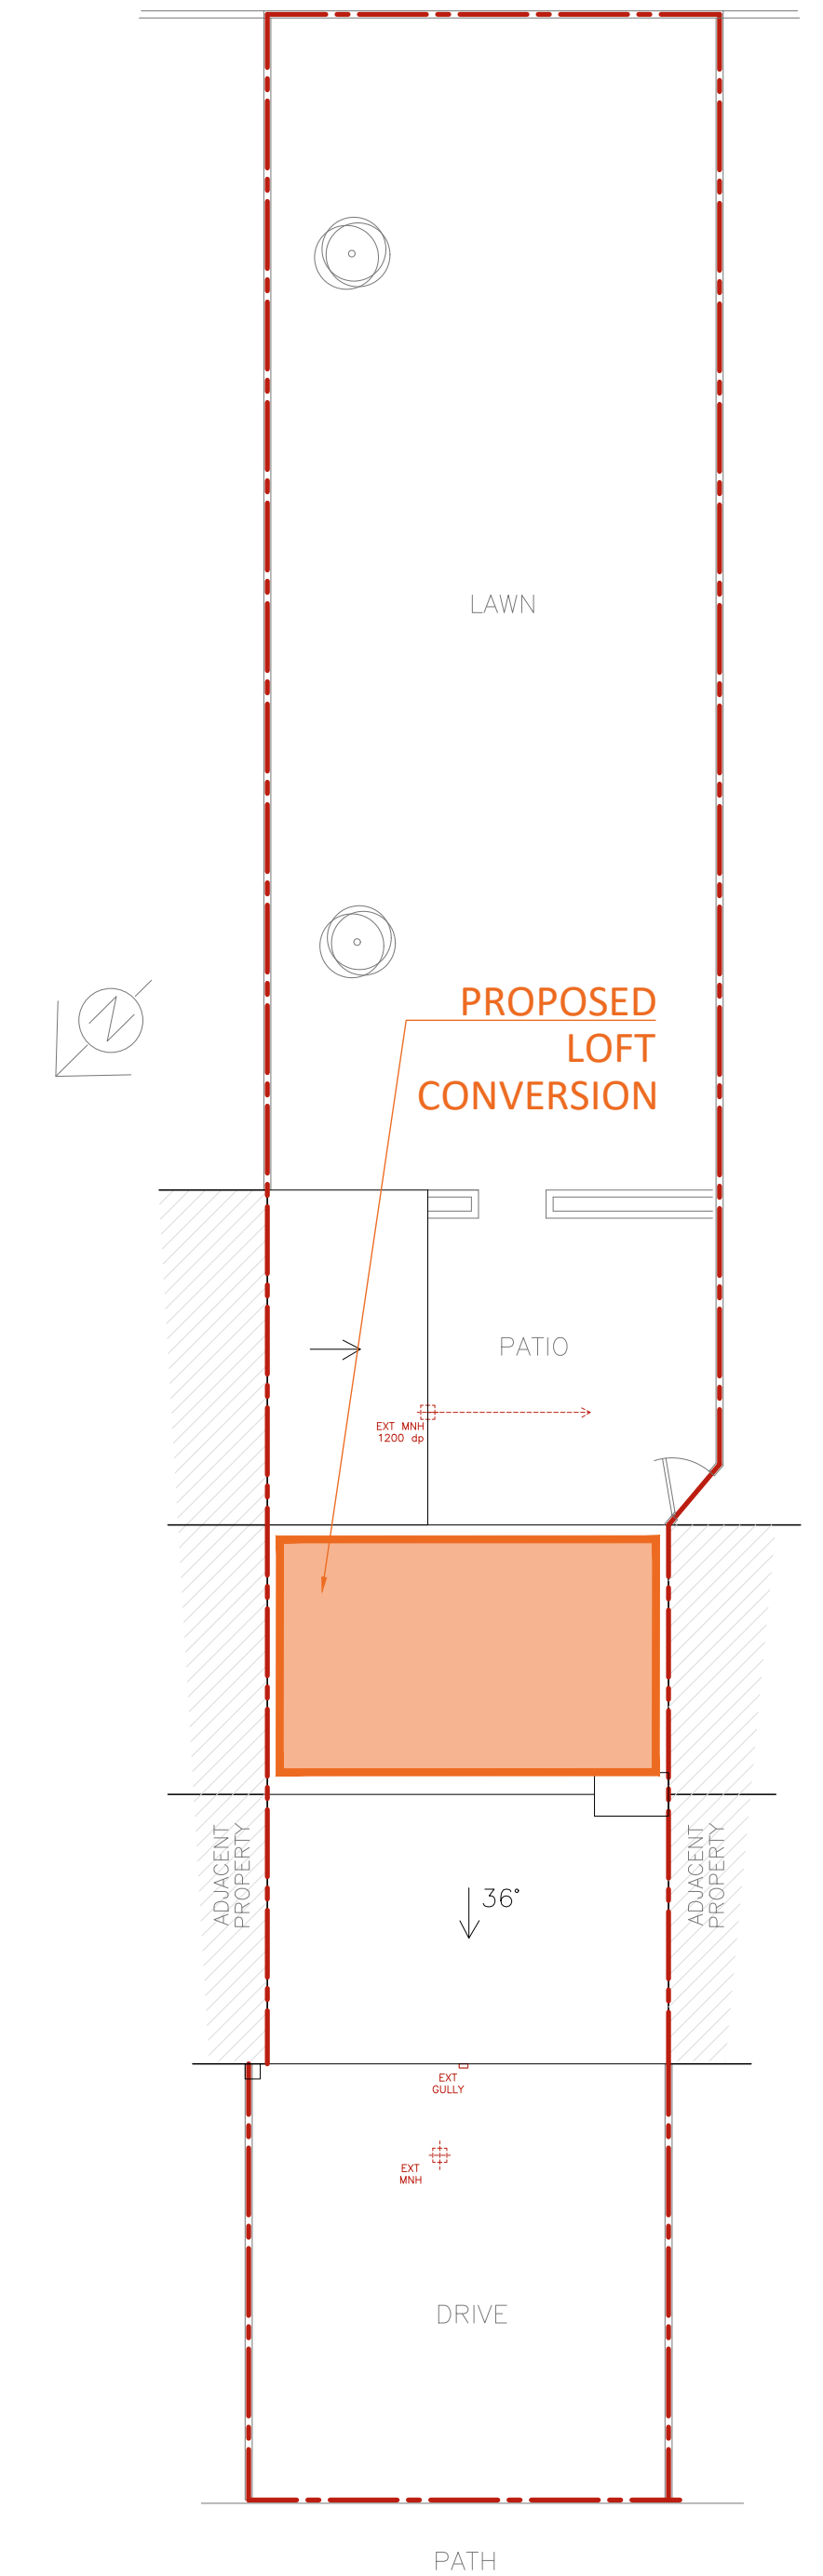


SITE
PLAN _____


SCALE: 1:100 CASTLETON ROAD

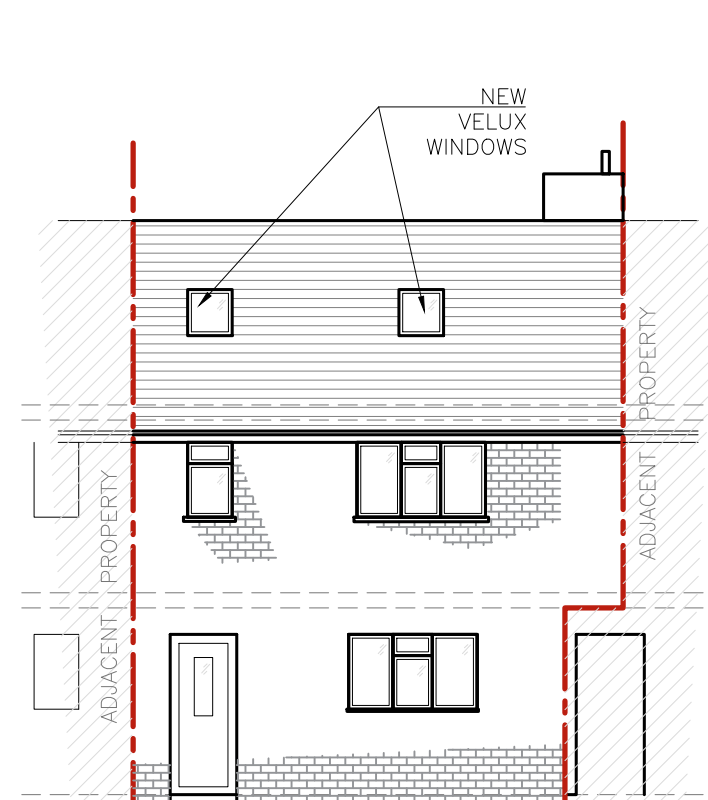


FRONT ELEVATION
SCALE: 1:100

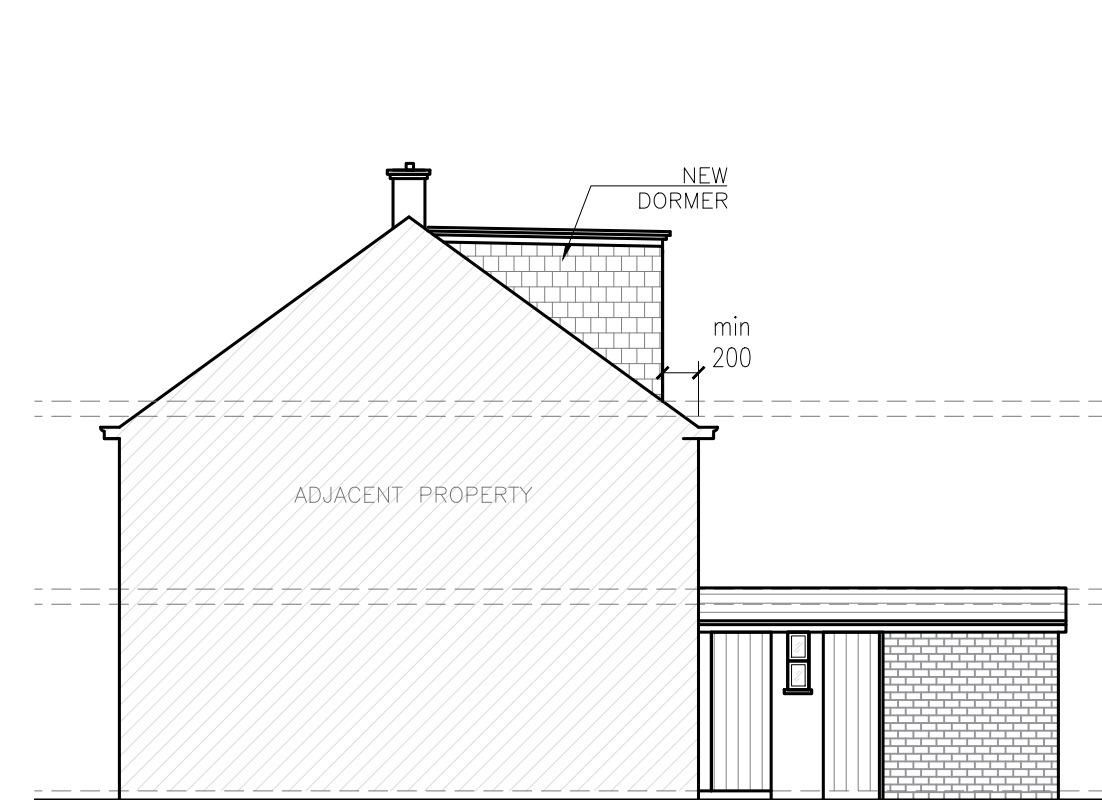

SIDE ELEVATION
SCALE: 1:100

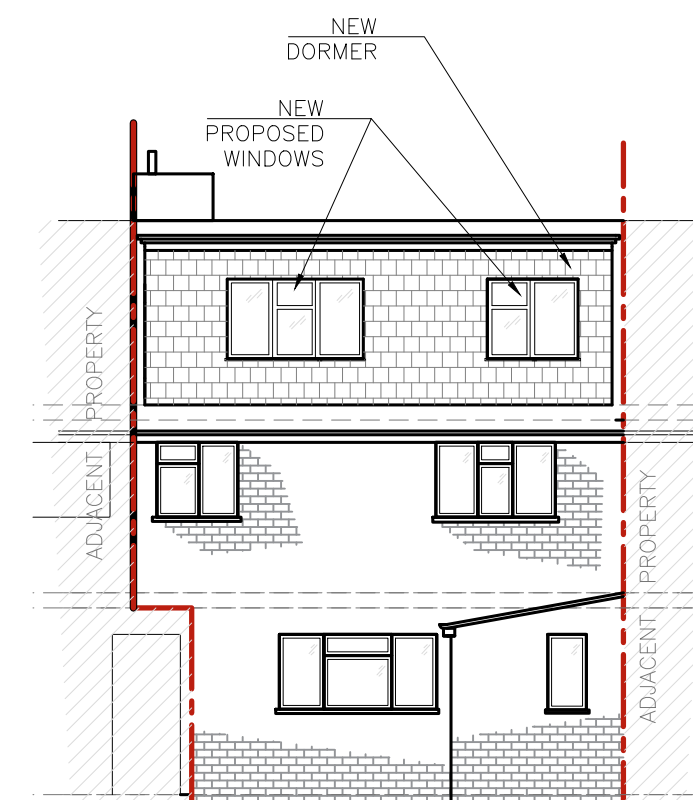

REAR ELEVATION
SCALE: 1:100

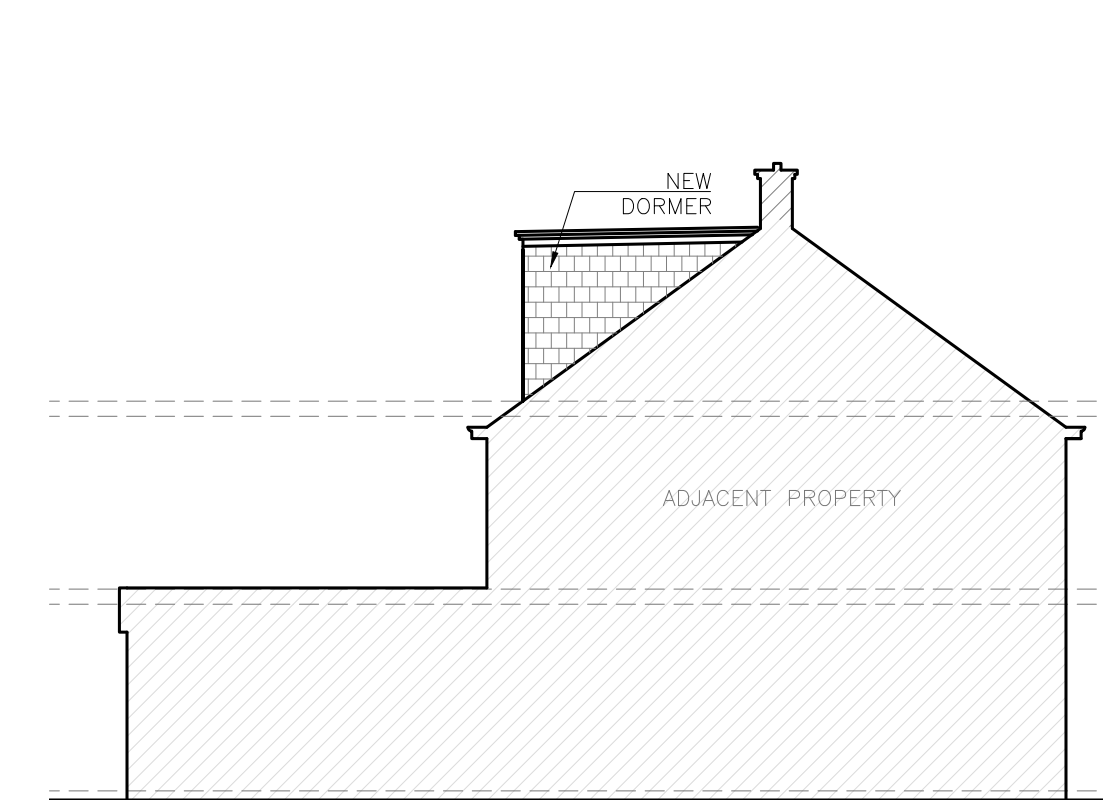

SIDE ELEVATION
SCALE: 1:100

A	June 2022	KH	Planning Officer Revisions	
REV	DATE	DRAWN BY	DESCRIPTION	
Uxbridge Design & DETAILING SERVICES Tudor Cottage, 114 High Street, Chalgrove, Oxfordshire, OX44 7ST T. 01895 255791 E. info@uxbridgedesign.co.uk W. www.uxbridgedesign.co.uk				
<u>CLIENT</u>		MR & MRS REEN		
<u>PROJECT</u>		40 CASTLETON ROAD, EASTCOTE RUISLIP, HA4 9QJ		
<u>TITLE</u>		PROPOSED LOFT CONVERSION PLANS AND ELEVATIONS		
DATE	SCALE	DRN	DRG NO	REV
FEB 2022	1:50 - 1:100	CF	22_16_02	A
				A1