



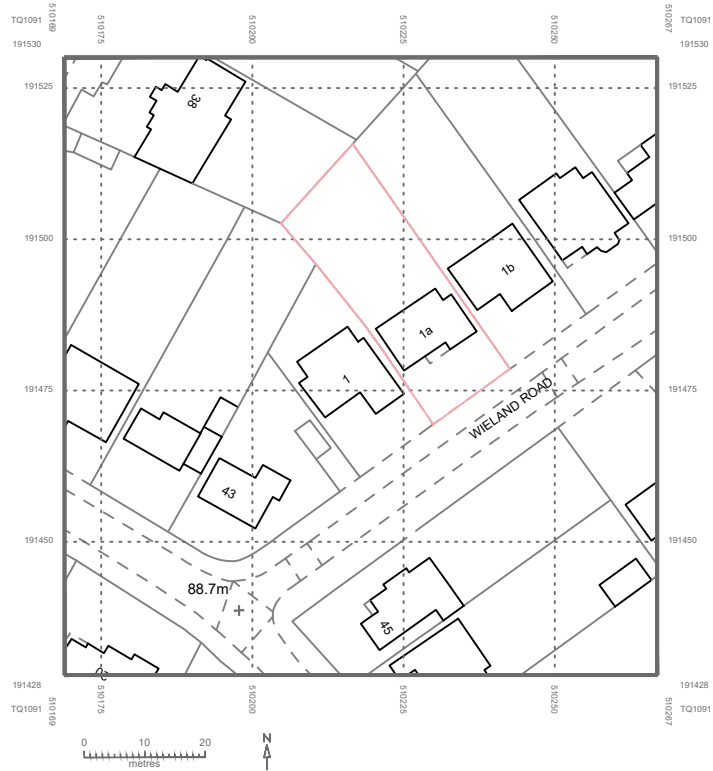


SITE LOCATION PLAN
(1:1250)

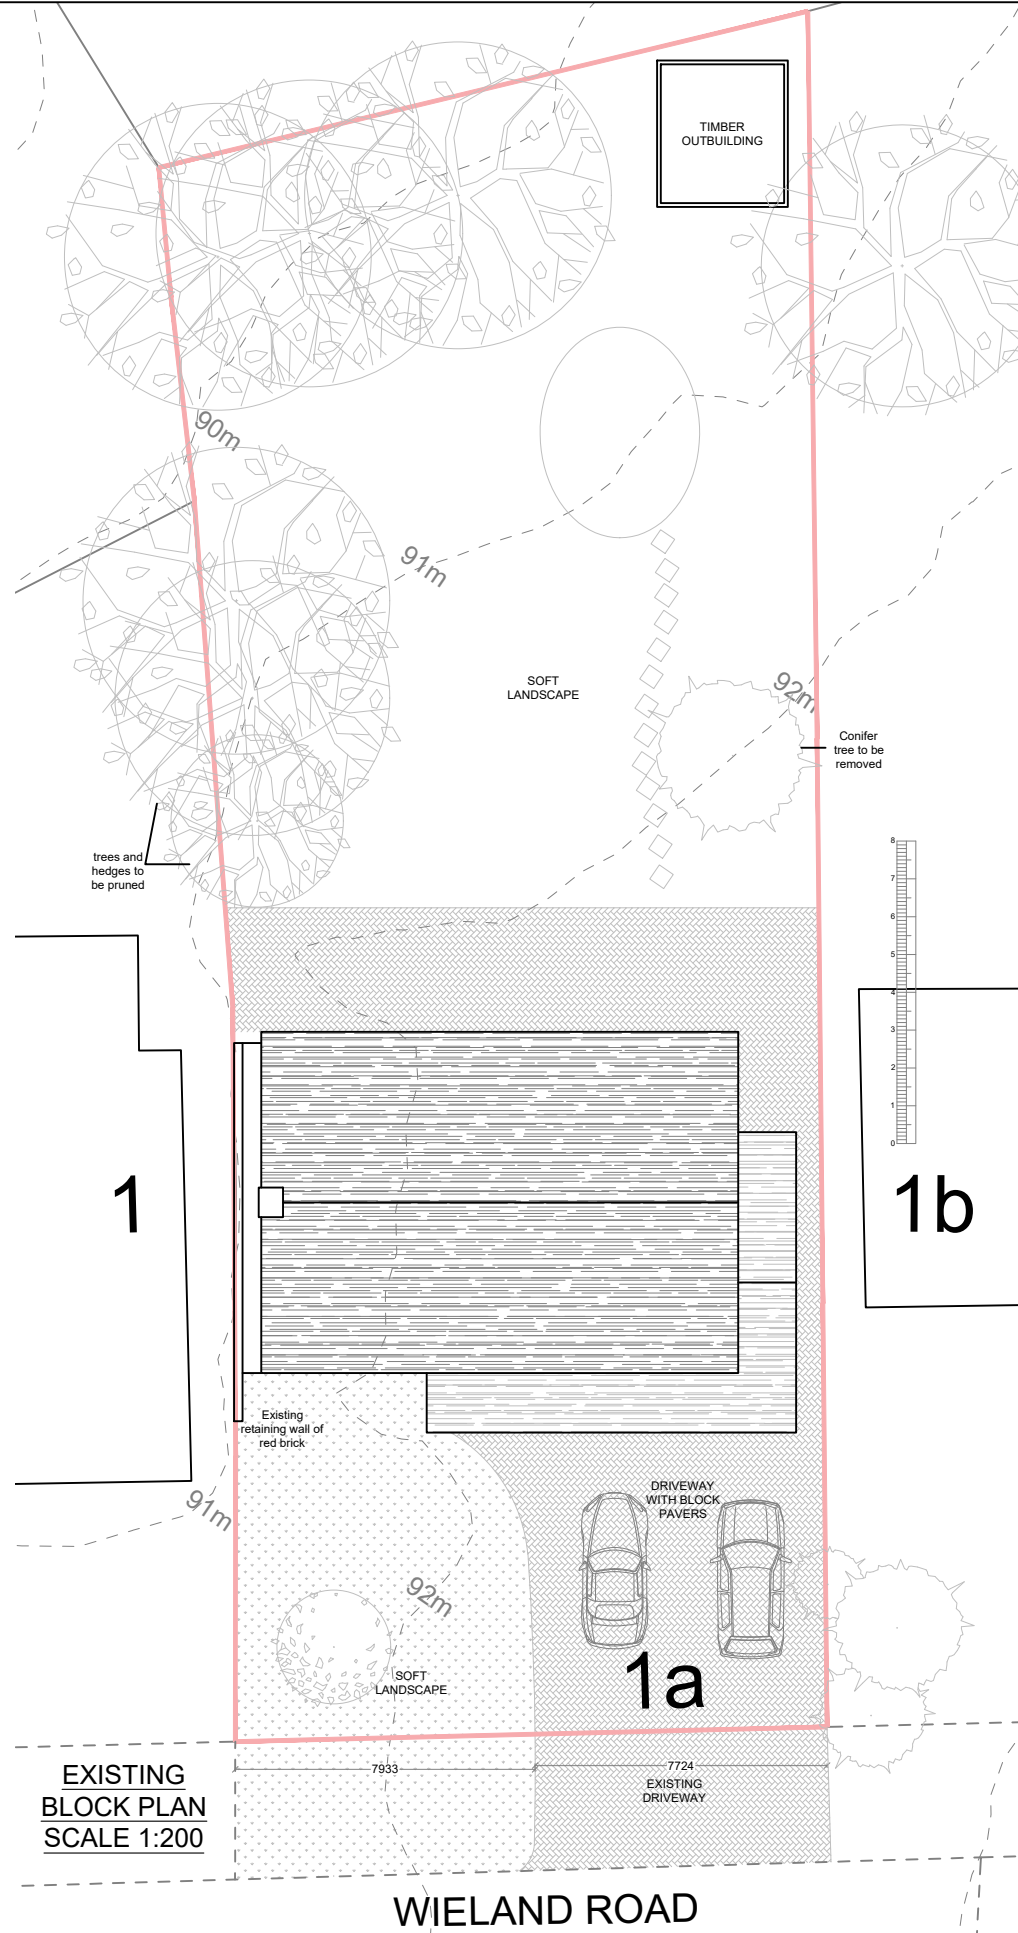

**EXISTING
BLOCK PLAN
SCALE 1:200**

WIELAND ROAD

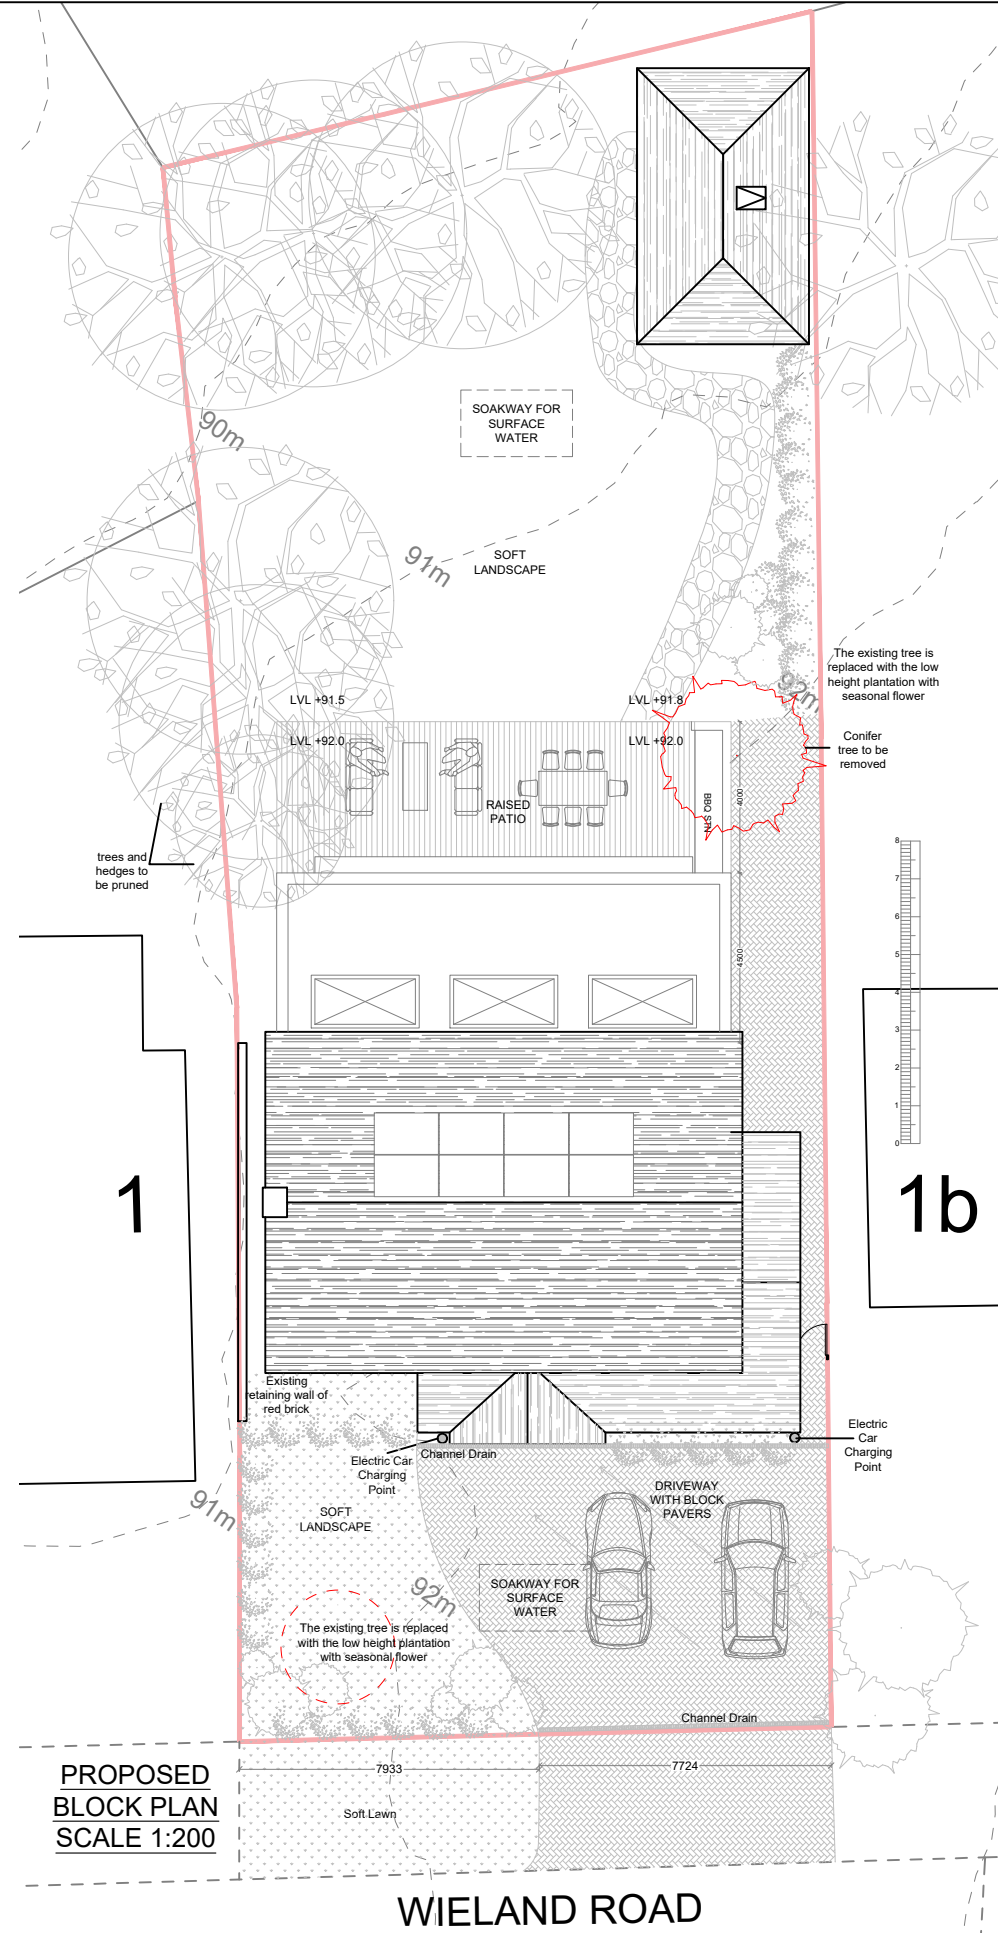

**PROPOSED
BLOCK PLAN
SCALE 1:200**

WIELAND ROAD

This drawing and any related notes are protected by copyright. To the extent that this is a design document it is, in addition, protected by design right. All rights in them are reserved. They are provided for your information only. No part of them or any design to which they relate may be reproduced in any form or any means without the prior written permission of Generative Design Partnership Ltd, except as expressly permitted by law. The doing of any unauthorised act in relation to them may result in both a civil claim and criminal prosecution

All dimensions in millimetres & to be checked on site prior to commencement.
Builder to verify all dimensions, heights & levels prior to commencement of work. No encroachment into neighbours property
The contractor in preparing his estimate shall visit the site & acquaint himself with the problems involved & shall allow in his price for any detail whether shown or not which may reasonably be considered necessary to ensure a neat structurally sound & workman like job.
The contractor shall issue all statutory notices to the local Authority during progress & completion of works.

The clients must give notice to the adjoining owner under the Party Wall Act 1996. This notice must be served two months prior to any works commencing on the party wall or excavation within 3m of any adjacent structures.
These drawings any supporting calculations have been prepared for the purpose of applying for Building Regulation and Planning Permission only. Any work commenced at site prior to the statutory approval is at client's and builder's responsibility.
Any Discrepancies or Change in Design as per assumptions made shall be brought to the attention of structural Engineer. Timber sizes to be verified by Structural Engineer and approved by building control prior to construction

**DRAWING FOR
PLANNING ONLY**

CLIENT Mr Kokab Mirza

PROJECT 1a Wieland Road
Northwood HA6 3RD

TITLE BLOCK PLAN & SITE PLAN

SCALE 1:200 @ A3

DATE 15/07/2021

DRAWING No: GDP241/PL0

REV



GENERATIVE DESIGN PARTNERSHIP LTD
12 CAIRE COURT, WOODSIDE AVENUE, LONDON N12 8TD
E:generativedesignpartnership@gmail.com M:07950430252