




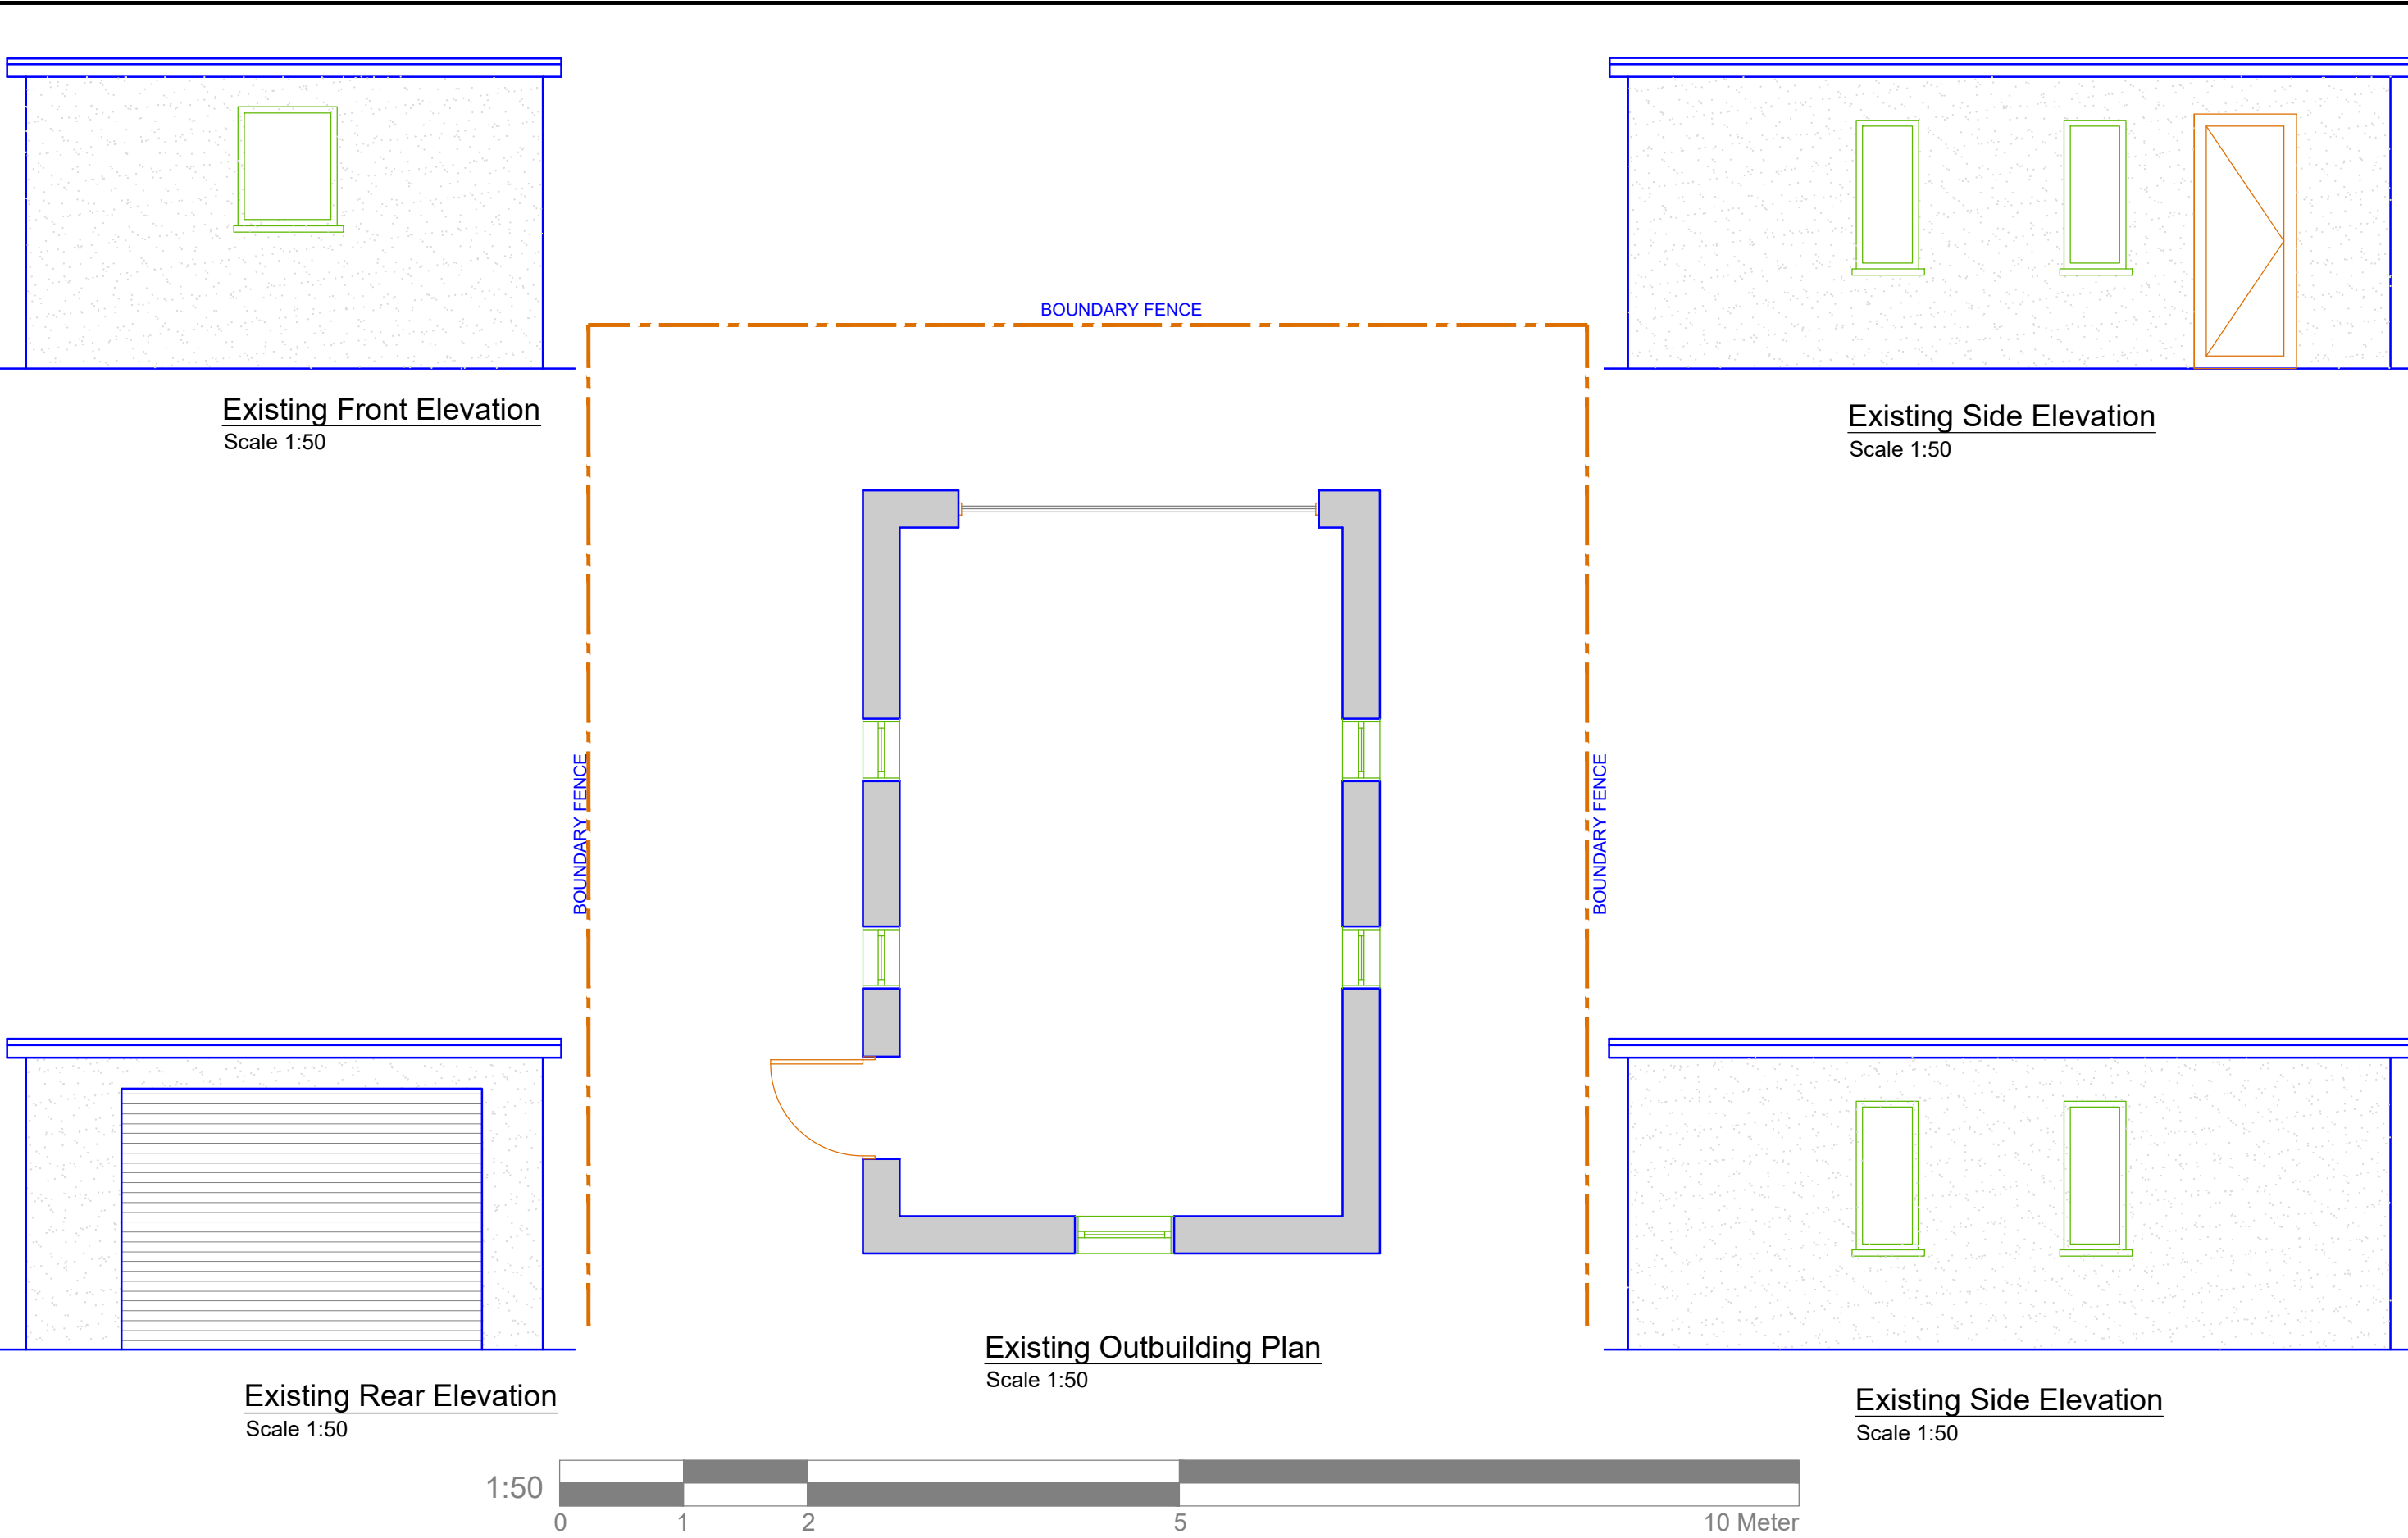

GENERAL NOTES: 1. DO NOT SCALE FROM THE DRAWINGS 2. ALL DIMENTIONS ARE IN MILLIMETER. 3. VERIFY ALL DIMENSIONS AND CONDITIONS BEFORE BUILDING OR STARTING CONSTRUCTION. NOTIFY THE DESIGNER IMMEDIATELY OF ANY DISCREPANCY OR VARIATION. 4. ALL WORK TO COMPLY WITH CURRENT BUILDING REGULATIONS AND CODES OF PRACTICE	Title: Existing Outbuilding Plan & Elevations	Site Address 65 Mount Park Road Pinner HA5 2JS	Scale: 1:50/100 @A3		Revision Date:		 Art @ Rooshika	
			Date: April 2022		A	MARCH 2022		
			Drawing No.: KB-01A					
			Drawn By: NP		e:mail - NISARG@HOTMAIL.COM (M) +44 (0) 7951491310			

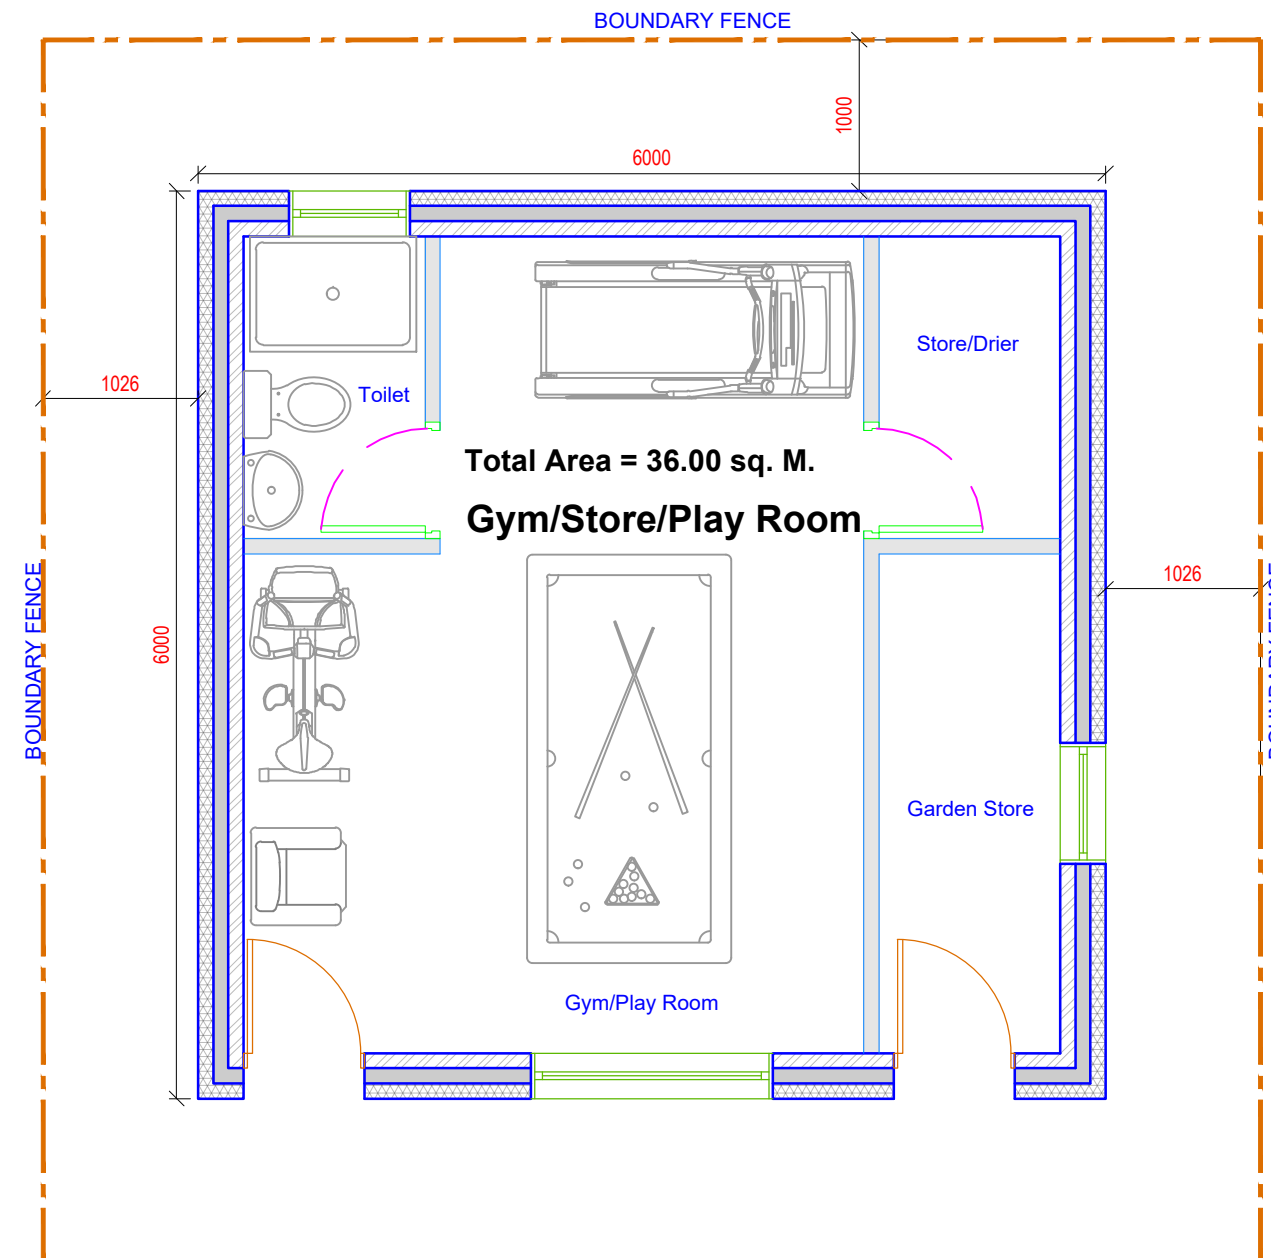

Proposed Outbuilding Plan
Scale 1:50

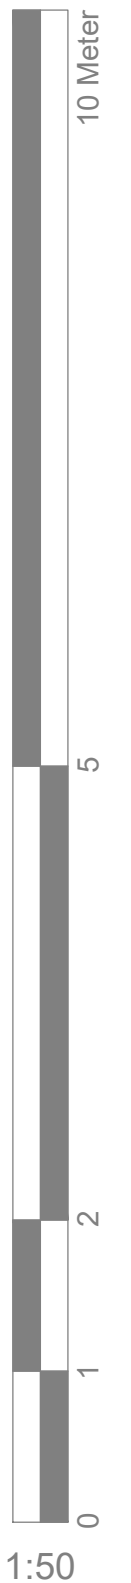

GENERAL NOTES:

- DO NOT SCALE FROM THE DRAWINGS
- ALL DIMENSIONS ARE IN MILLIMETER.
- VERIFY ALL DIMENSIONS AND CONDITIONS BEFORE BUILDING OR STARTING CONSTRUCTION. NOTIFY THE DESIGNER IMMEDIATELY OF ANY DISCREPANCY OR VARIATION.
- ALL WORK TO COMPLY WITH CURRENT BUILDING REGULATIONS AND CODES OF PRACTICE

Title:

Proposed Outbuilding Plan & Elevations

Site Address

65 Mount Park Road
Pinner
HA5 2JS

Scale: 1:50/100 @A3

Date: April 2022

Drawing No.:
KB-02


Drawn By: NP

Revision Date:


A MARCH 2022

e:mail -
NISARG@HOTMAIL.COM
(M) +44 (0) 7951491310




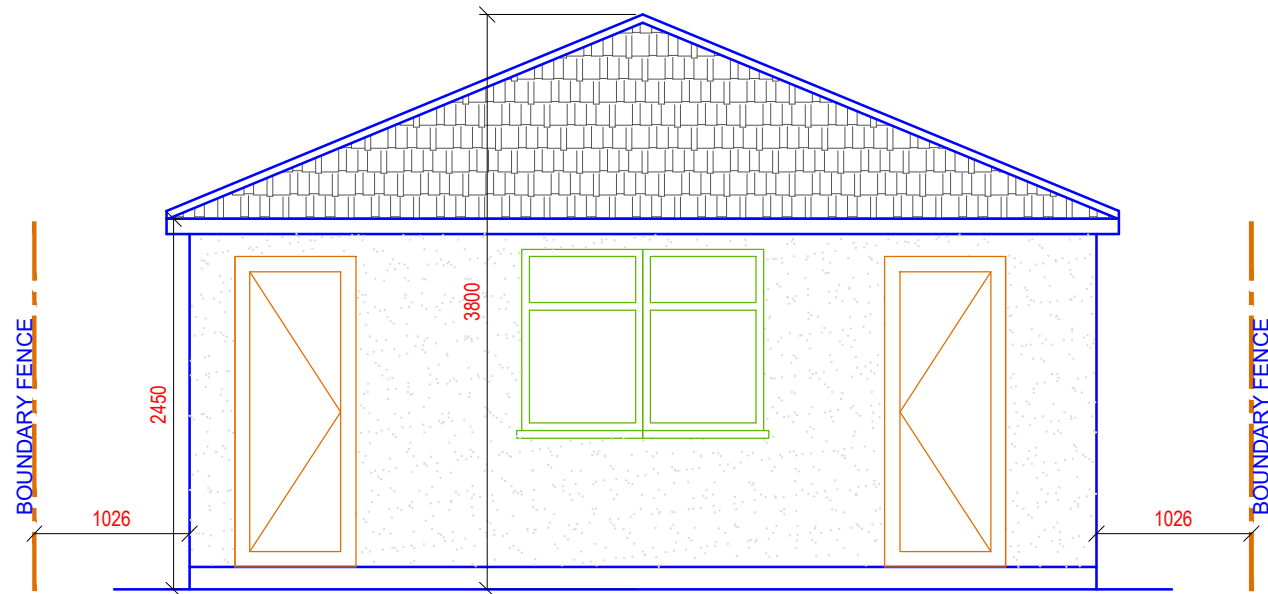


Proposed Front Elevation
Scale 1:50

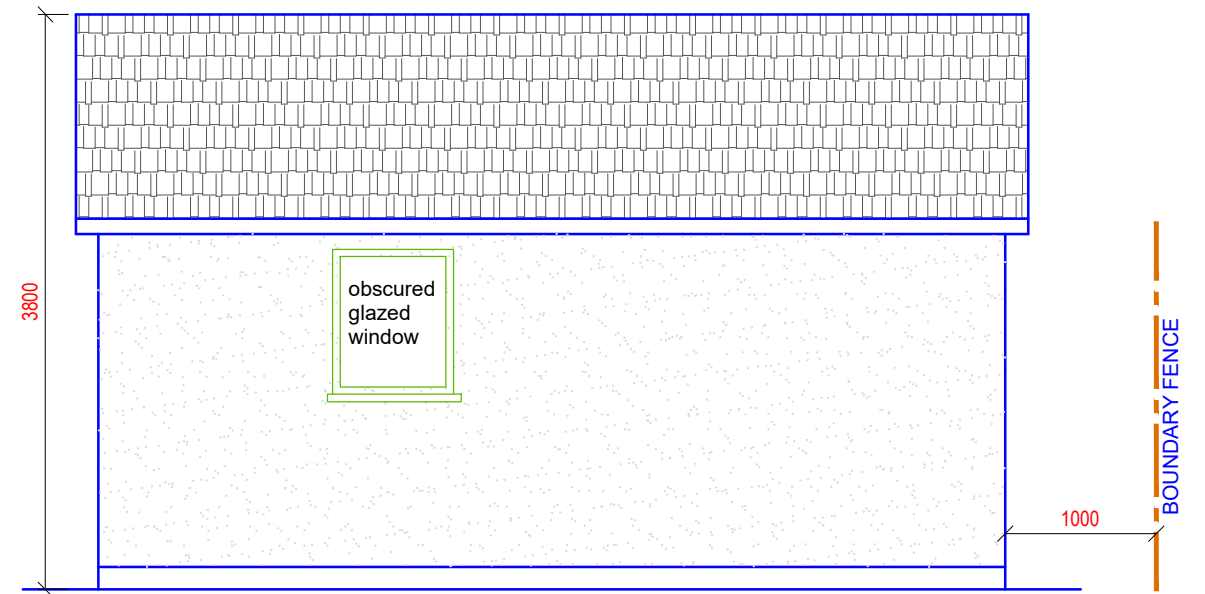

Proposed Side Elevation
Scale 1:50

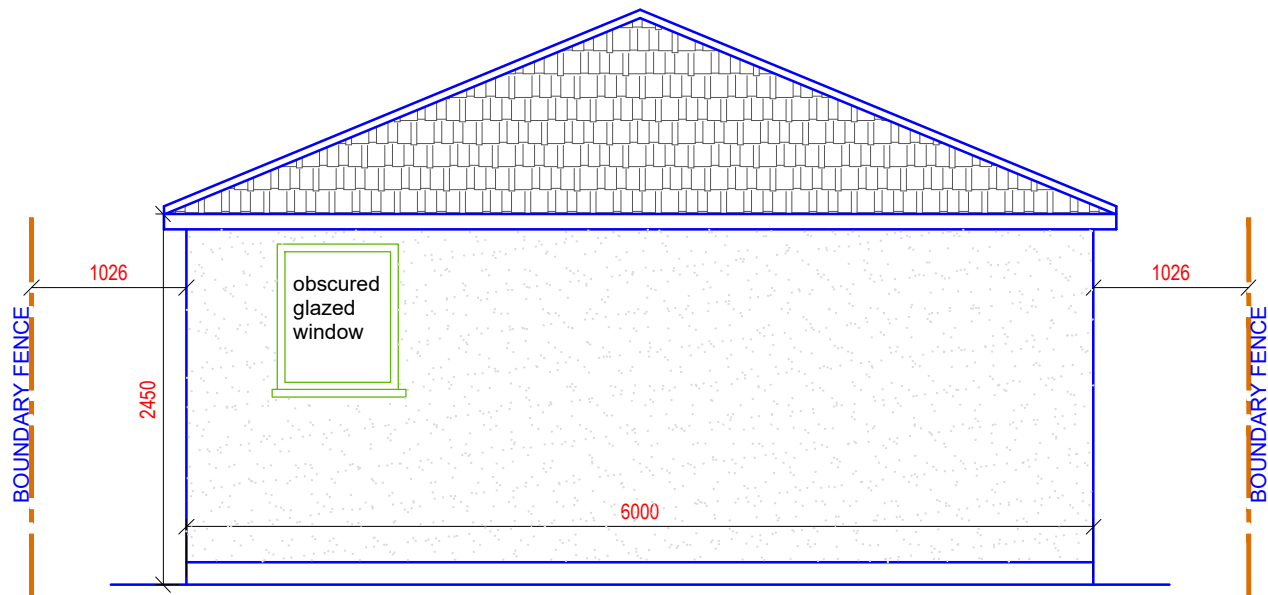

Proposed Rear Elevation
Scale 1:50

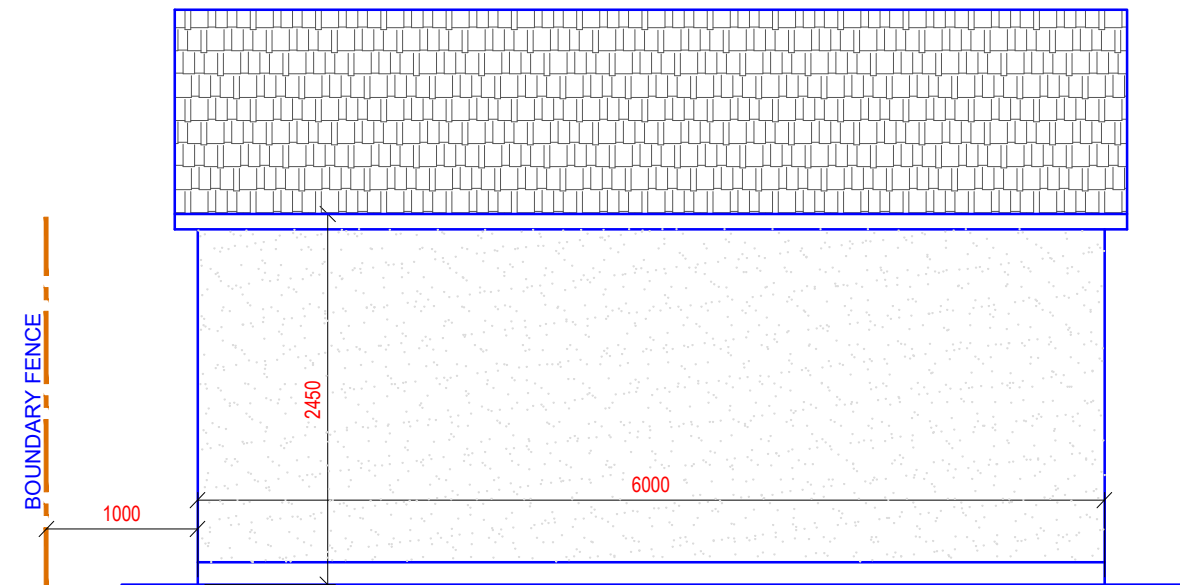

Proposed Side Elevation
Scale 1:50



GENERAL NOTES:

1. DO NOT SCALE FROM THE DRAWINGS
2. ALL DIMENSIONS ARE IN MILLIMETER.
3. VERIFY ALL DIMENSIONS AND CONDITIONS BEFORE BUILDING OR STARTING CONSTRUCTION. NOTIFY THE DESIGNER IMMEDIATELY OF ANY DISCREPANCY OR VARIATION.
4. ALL WORK TO COMPLY WITH CURRENT BUILDING REGULATIONS AND CODES OF PRACTICE

Title:

Proposed Outbuilding Plan & Elevations

Site Address

65 Mount Park Road
Pinner
HA5 2JS

Scale: 1:50/100 @A3

Date: April 2022

Drawing No.:
KB-03

Drawn By: NP

Revision Date:

e:mail -
NISARG@HOTMAIL.COM
(M) +44 (0) 7951491310



Art @ Rooshika