




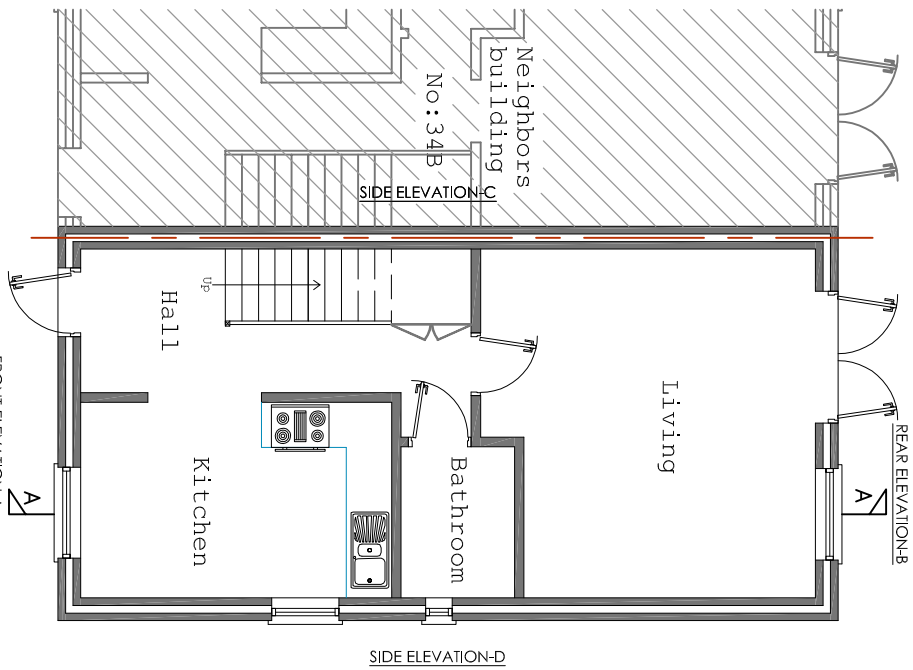


EXISTING GROUND FLOOR PLAN
SCALE 1:100

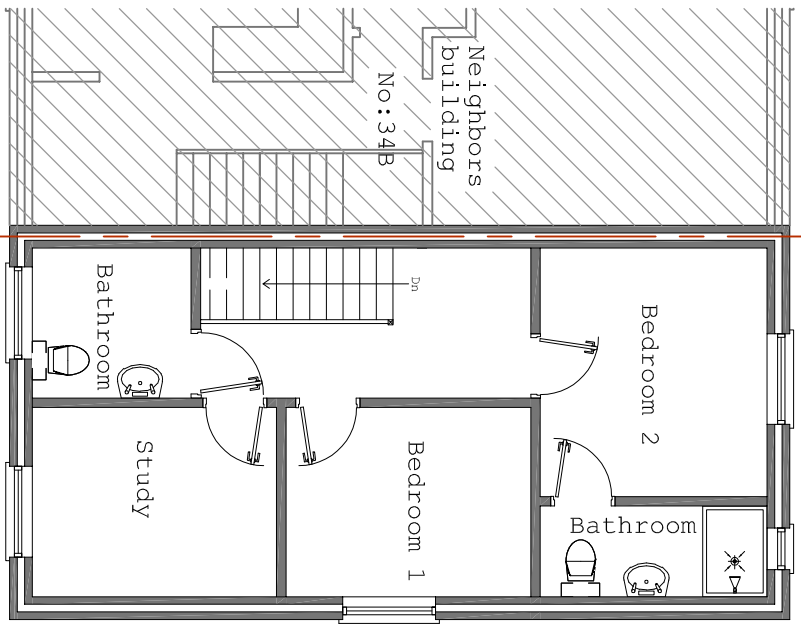


EXISTING FIRST FLOOR PLAN
SCALE 1:100

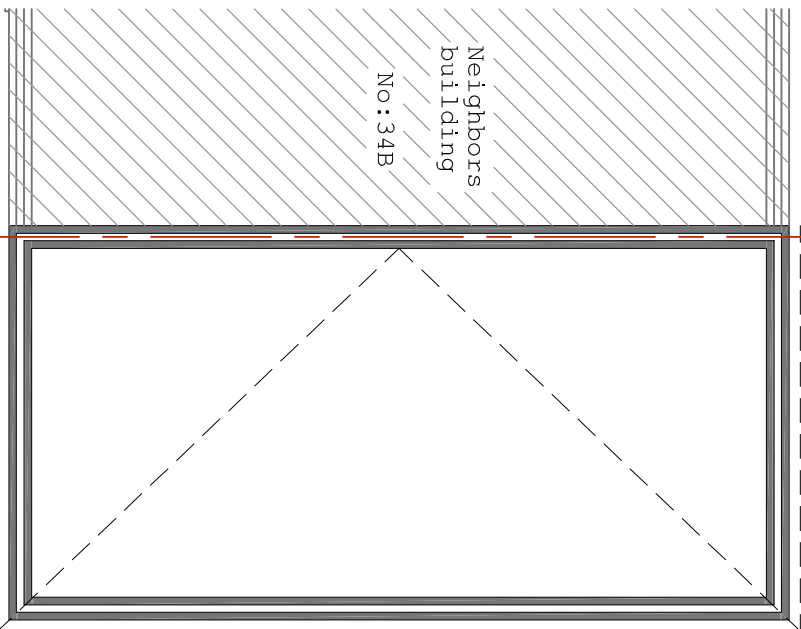


EXISTING LOFT FLOOR PLAN
SCALE 1:100

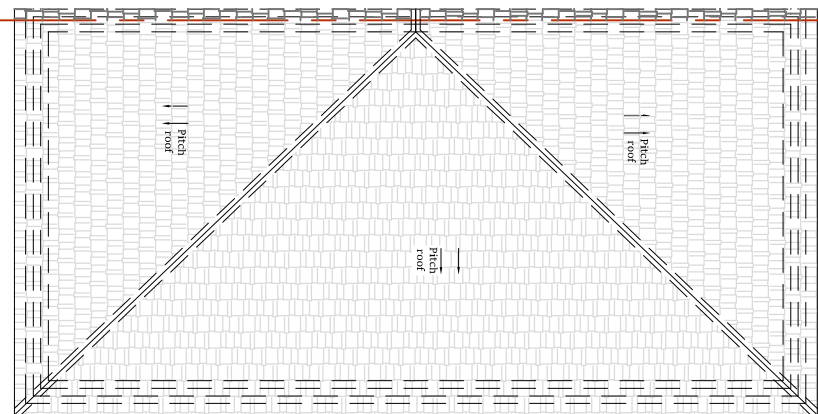


EXISTING ROOF PLAN
SCALE 1:100

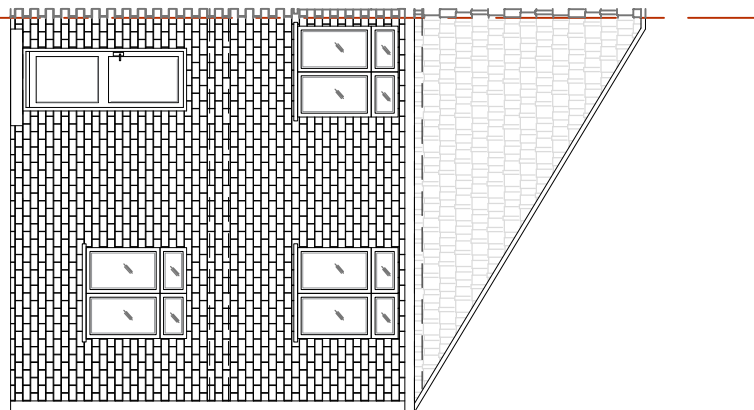


EXISTING FRONT ELEVATION- A
SCALE 1:100

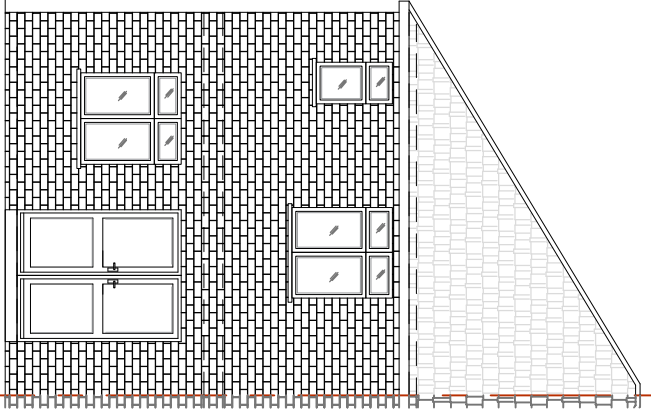


EXISTING REAR ELEVATION- B
SCALE 1:100

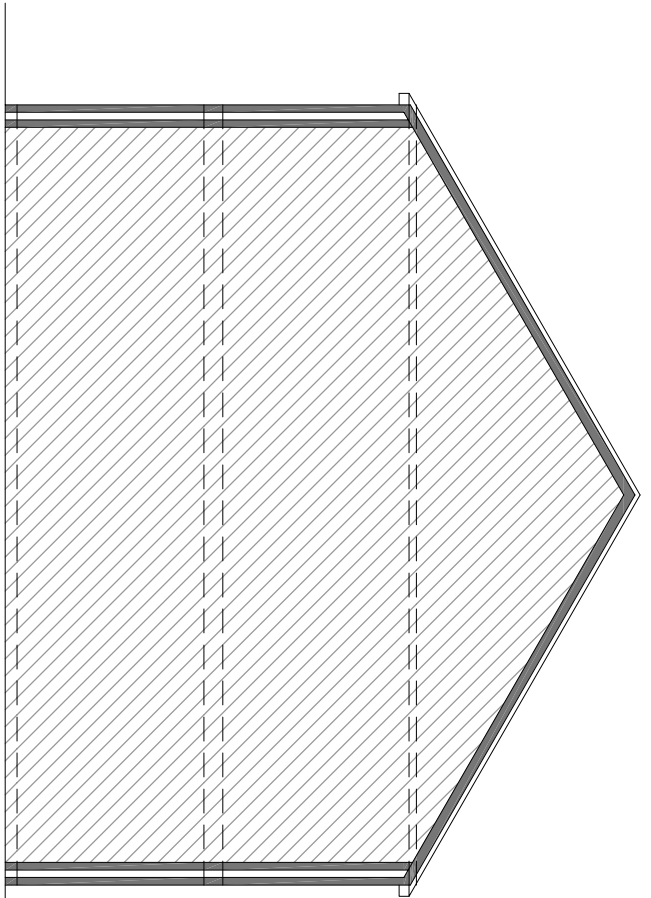


EXISTING SIDE ELEVATION- C
SCALE 1:100

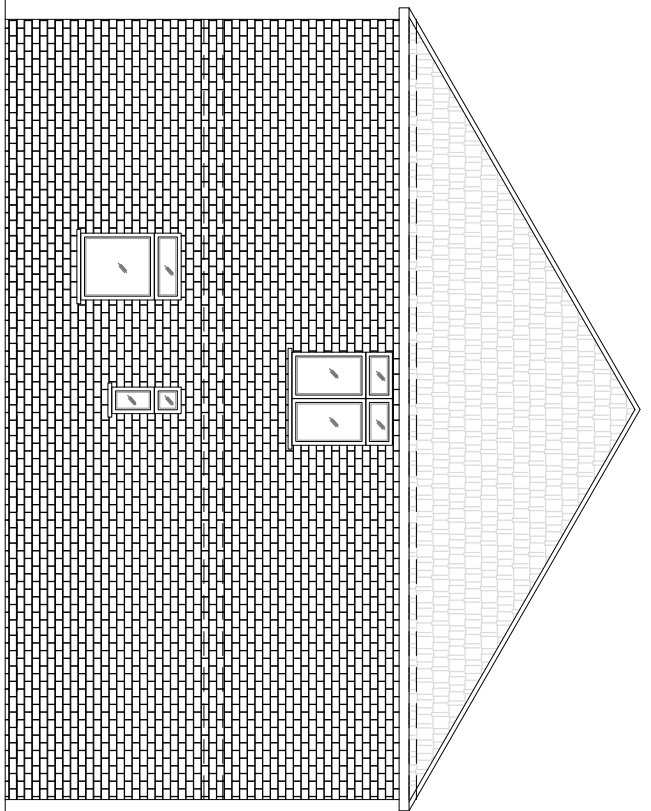

EXISTING SIDE ELEVATION- D
SCALE 1:100

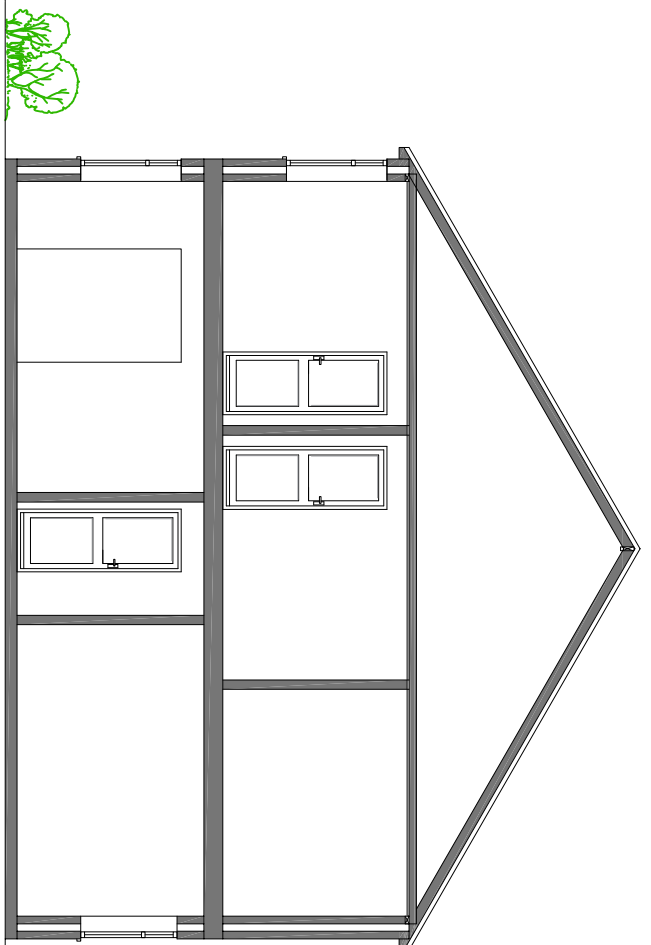

EXISTING CROSS SECTION A-A
SCALE 1:100

 

Do not scale off the drawings (scale only for planning purposes).

ARCH./CLIENT		Drawn UB	
Project Title 34A NORTHOLT AVENUE RUISLIP HA4 6ST		Checked	
Drawing Title EXISTING FLOOR PLANS, ELEVATIONS & CROSS SECTION		Scale 1: 100	Size A2
		Project No. 2207/195	Drawing No. PE-01
		Rev. —	

