



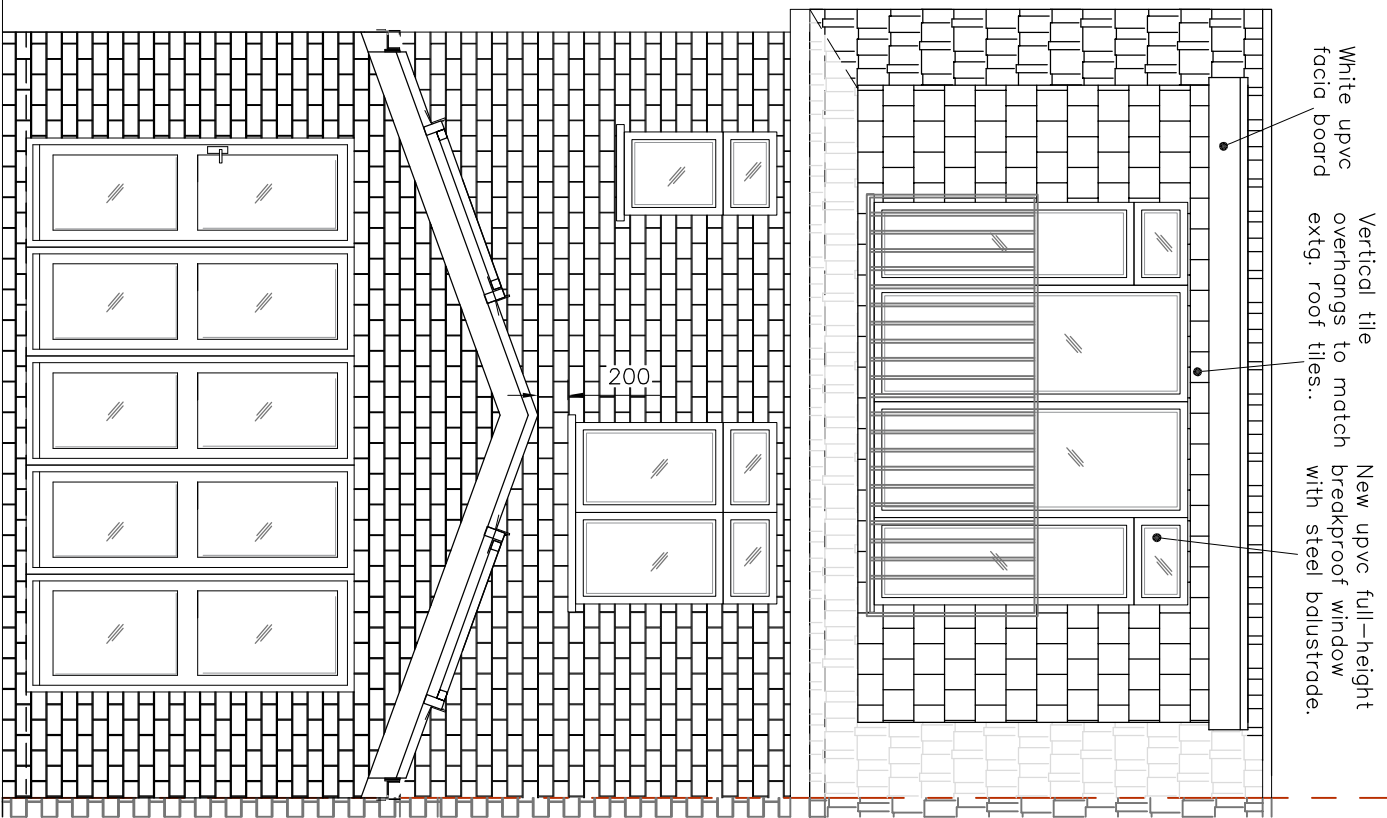


PROPOSED REAR ELEVATION-B

SCALE 1:50

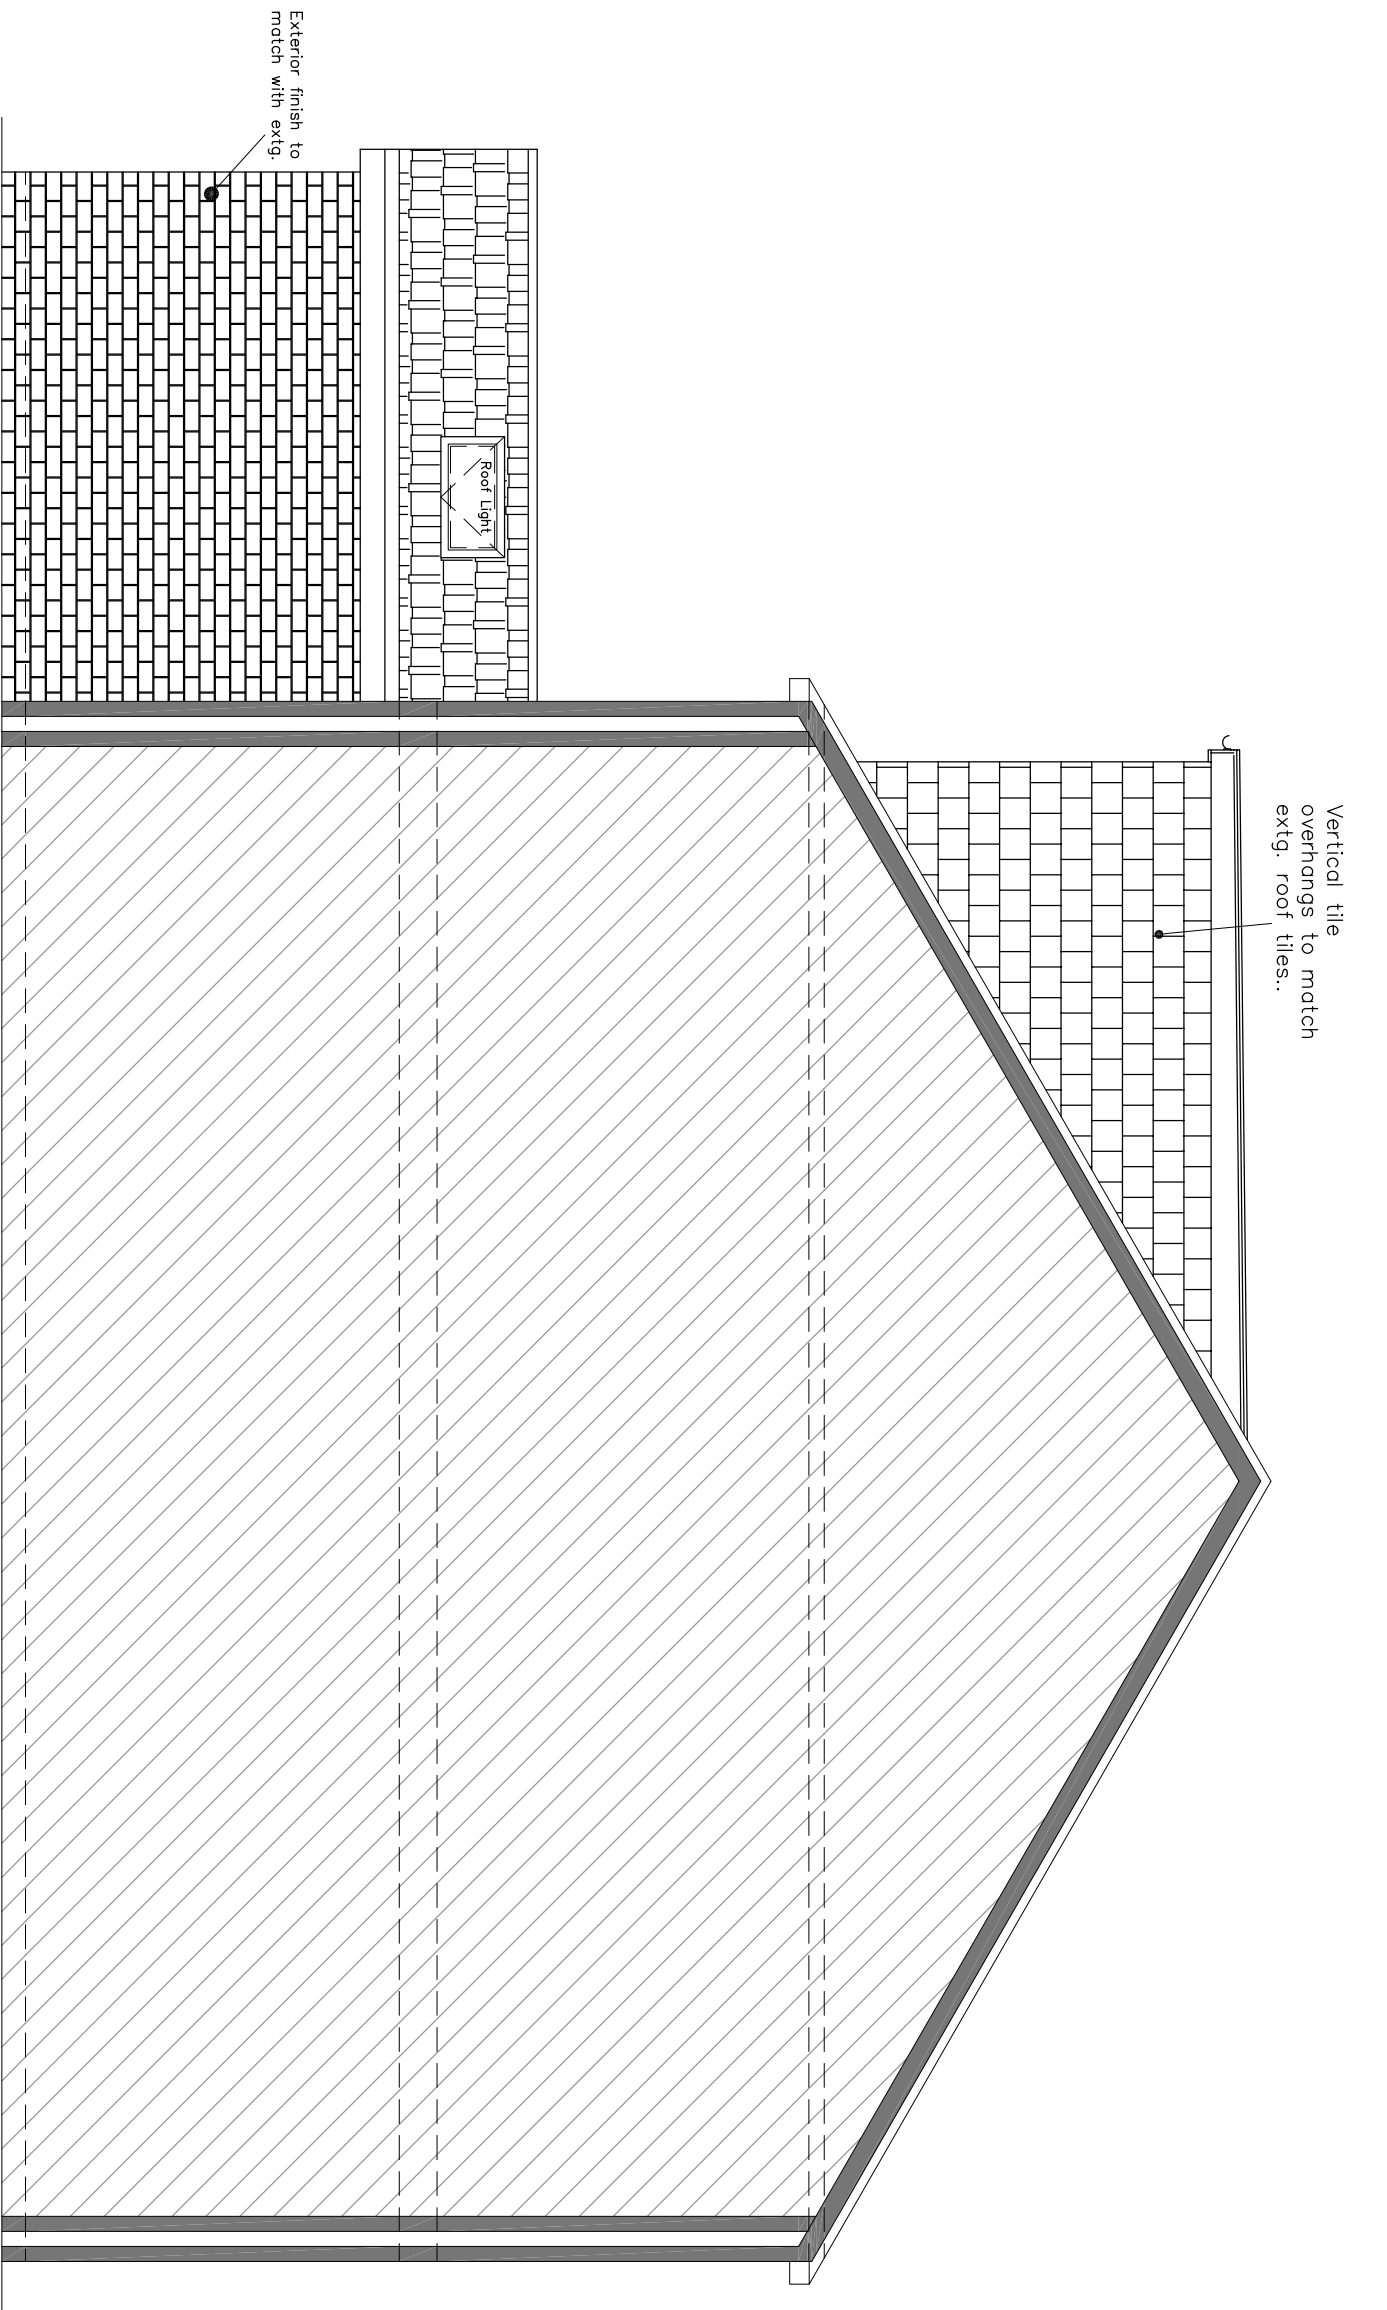


PROPOSED SIDE ELEVATION-C

SCALE 1:50

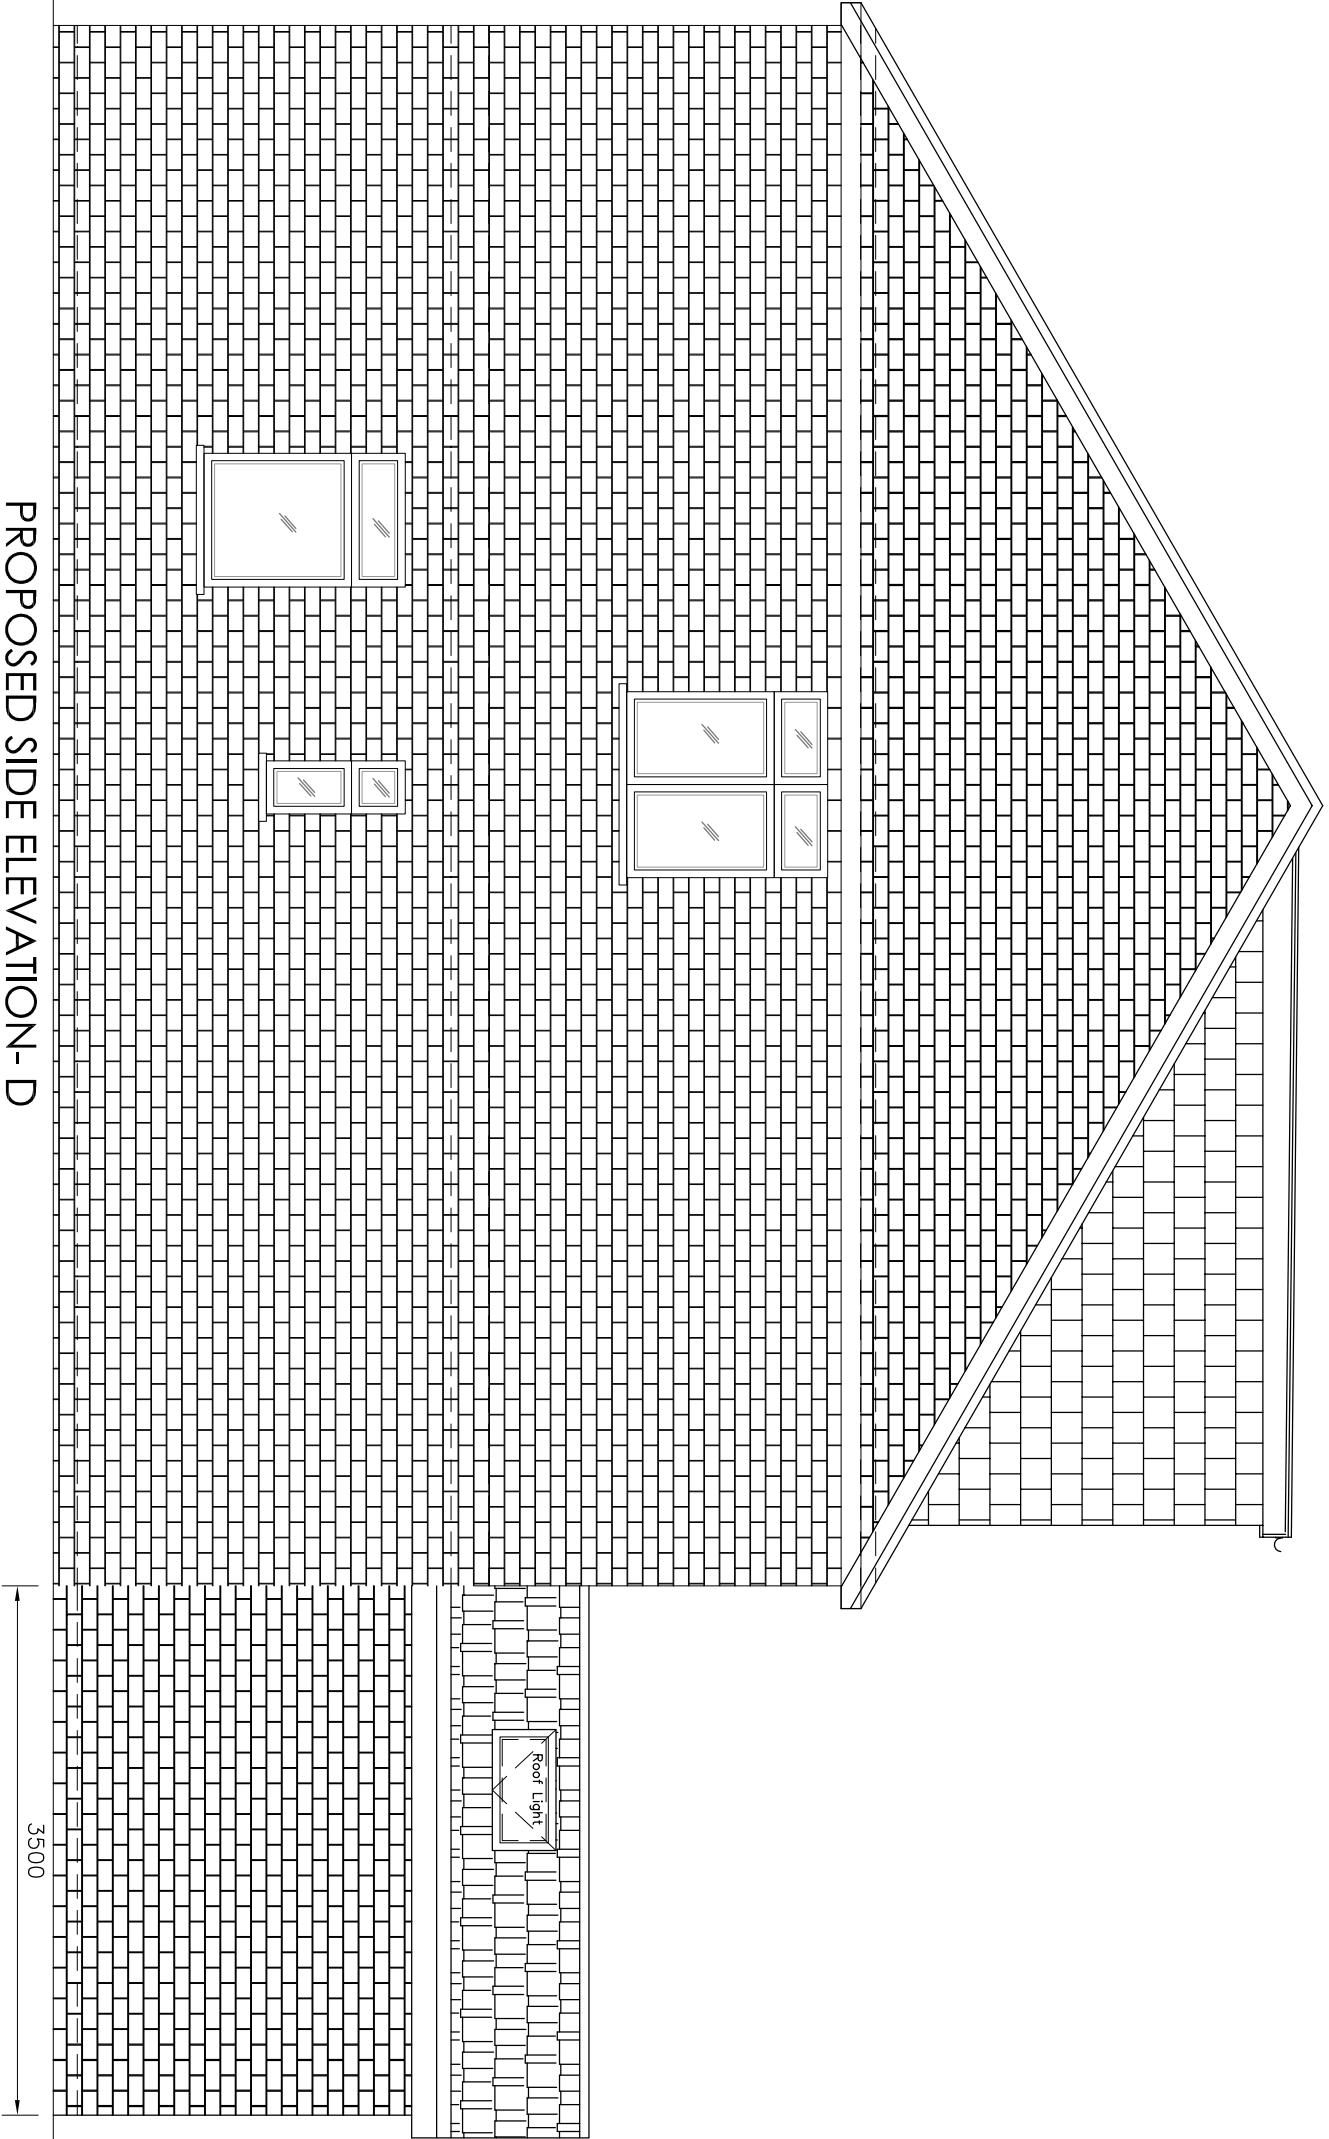

PROPOSED SIDE ELEVATION-D

SCALE 1:50

 

Do not scale off the drawings (scale only for planning purposes).

 www.maladydesign.com 02037 462 100 074 6610 3263		ARCH./CLIENT —		Drawn UB	
Project Title 34A NORTHOLT AVENUE RUISLIP HA4 6ST		Checked		Scale 1:100	
Drawing Title EXISTING FLOOR PLANS, ELEVATIONS & CROSS SECTION		Project No. 2207/195		Size A2	
		Drawing No. PE-03		Rev. —	
		Service in partnership with RMT			