



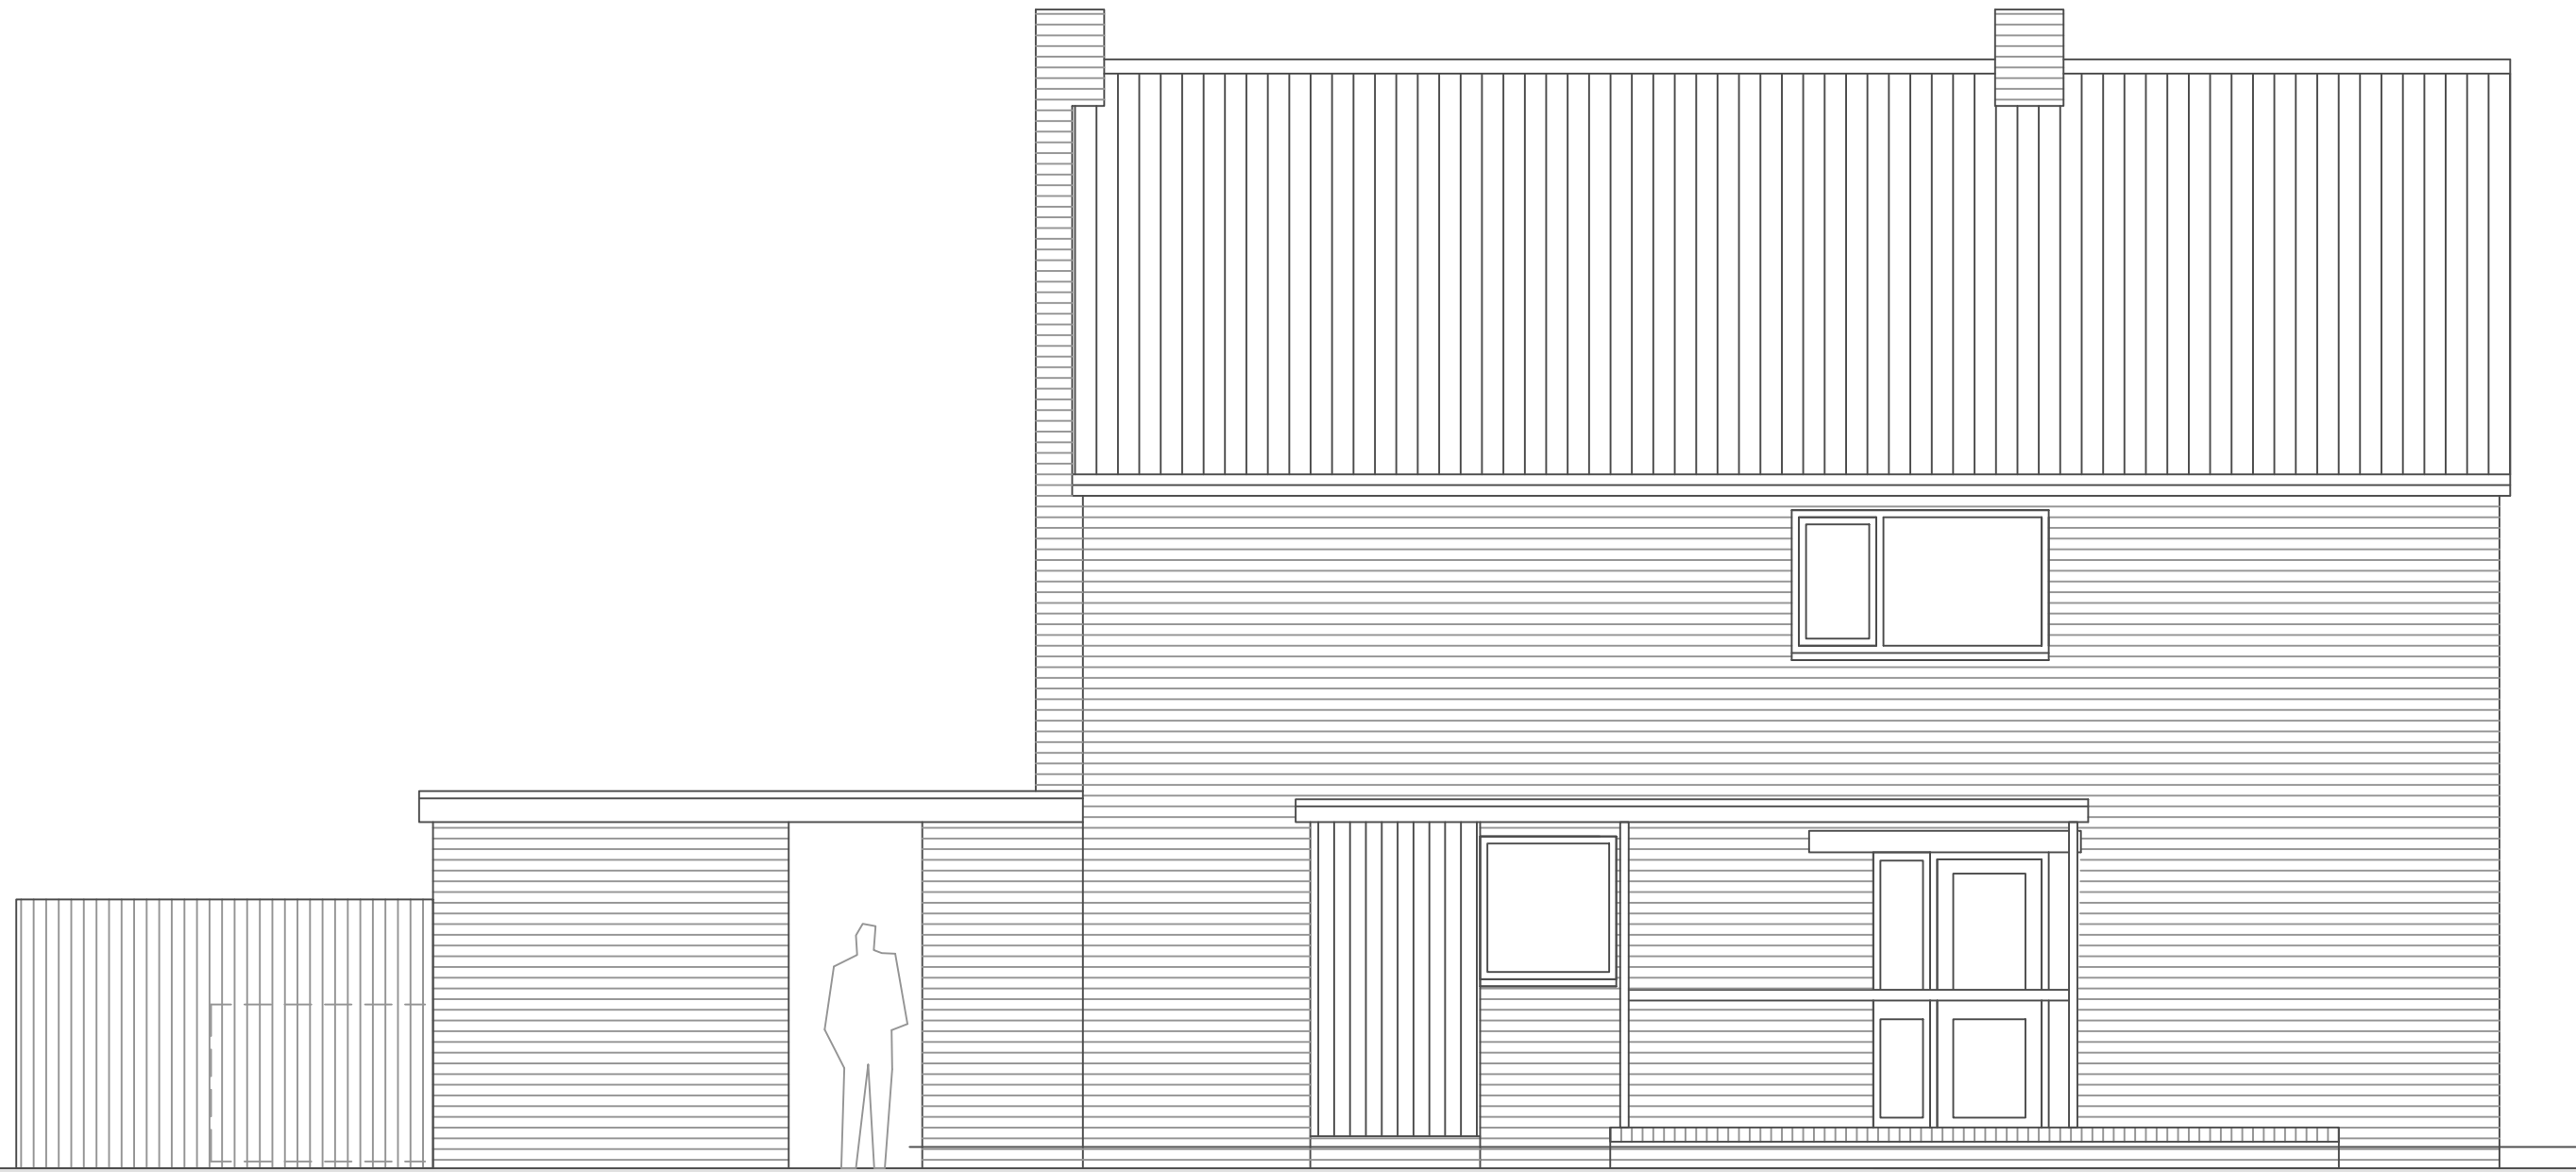

Front Elevation

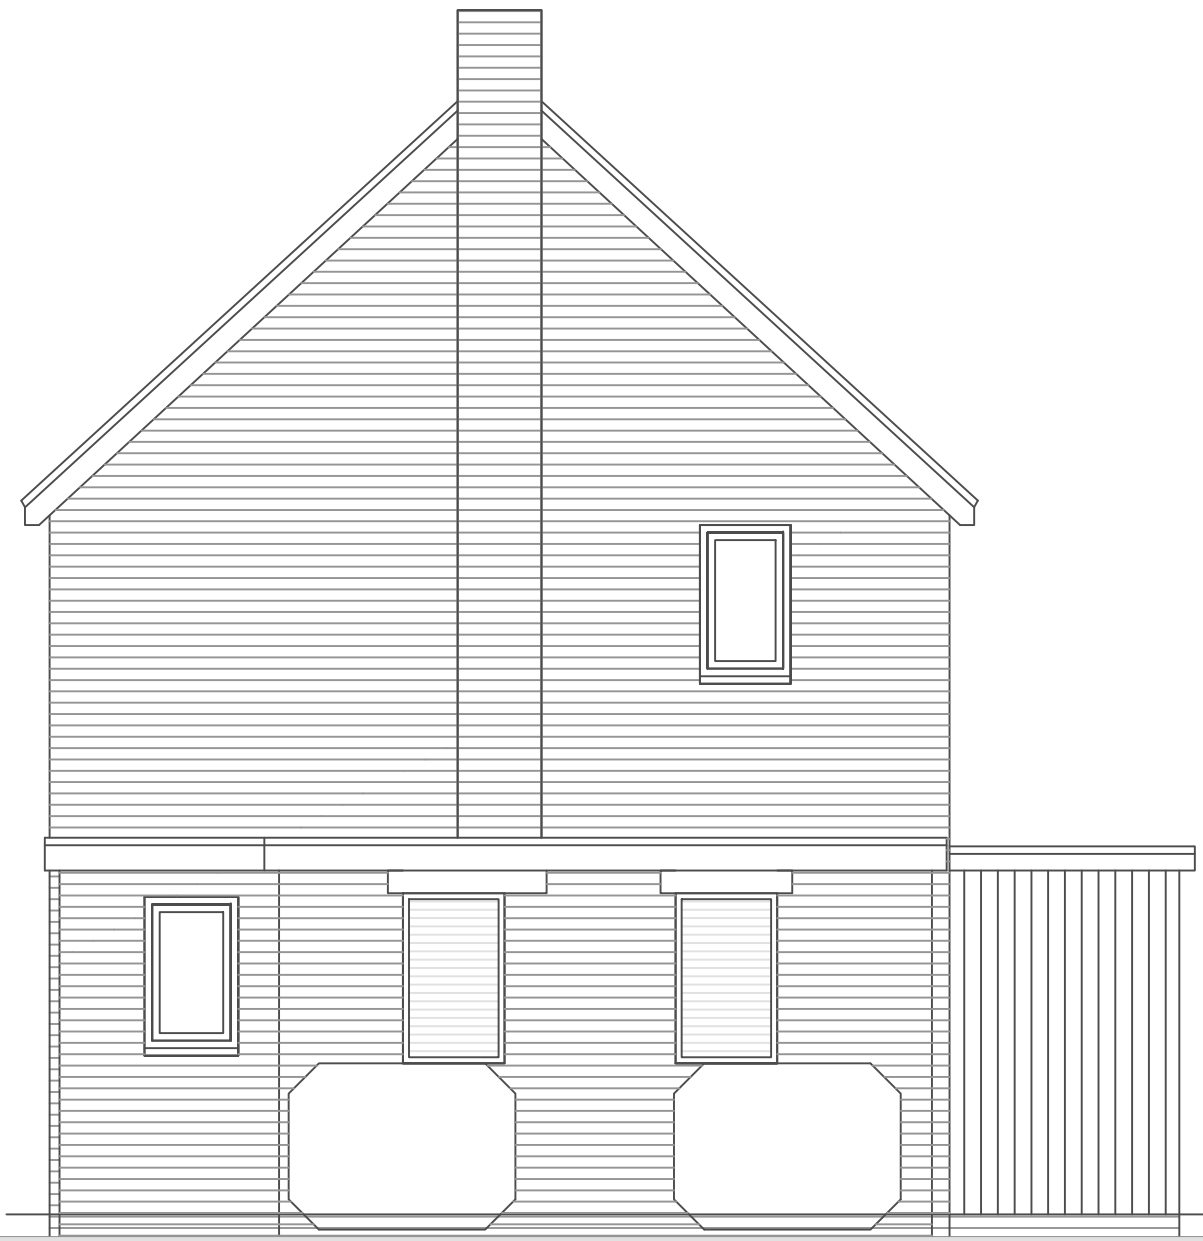

Side Elevation



Side Elevation



Rear Elevation



METRES

A1 Paper size

			CLIENT AXIS EUROPE 3 TRAMWAY AVENUE LONDON, E15 4PN			
REV	DATE	DESCRIPTION	PROJECT REFURBISHMENT AND ALTERATIONS VRI INTERVIEW SUITES RUISLIP POLICE STATION 5 THE OAKS, MANOR RD RUISLIP HA4 7LE			
REVISIONS			TITLE EXISTING ELEVATIONS			
Parker Associates Limited BEECHES STUDIO THE BEECHES CHURCH RD FINGRINGHOE COLCHESTER ESSEX CO5 7BN						
TEL. 01206 729004 MOB. 07766002641			DATE 10/25 SCALE 1:50	DRAWN JP CHECKED JP	DRAWING NUMBER 02	REV

Parker Associates Limited

BEECHES STUDIO
THE BEECHES
CHURCH RD
FINGRINGHOE
COLCHESTER
ESSEX
CO5 7BN

TEL. 01206 729004 MOB. 07766002641