



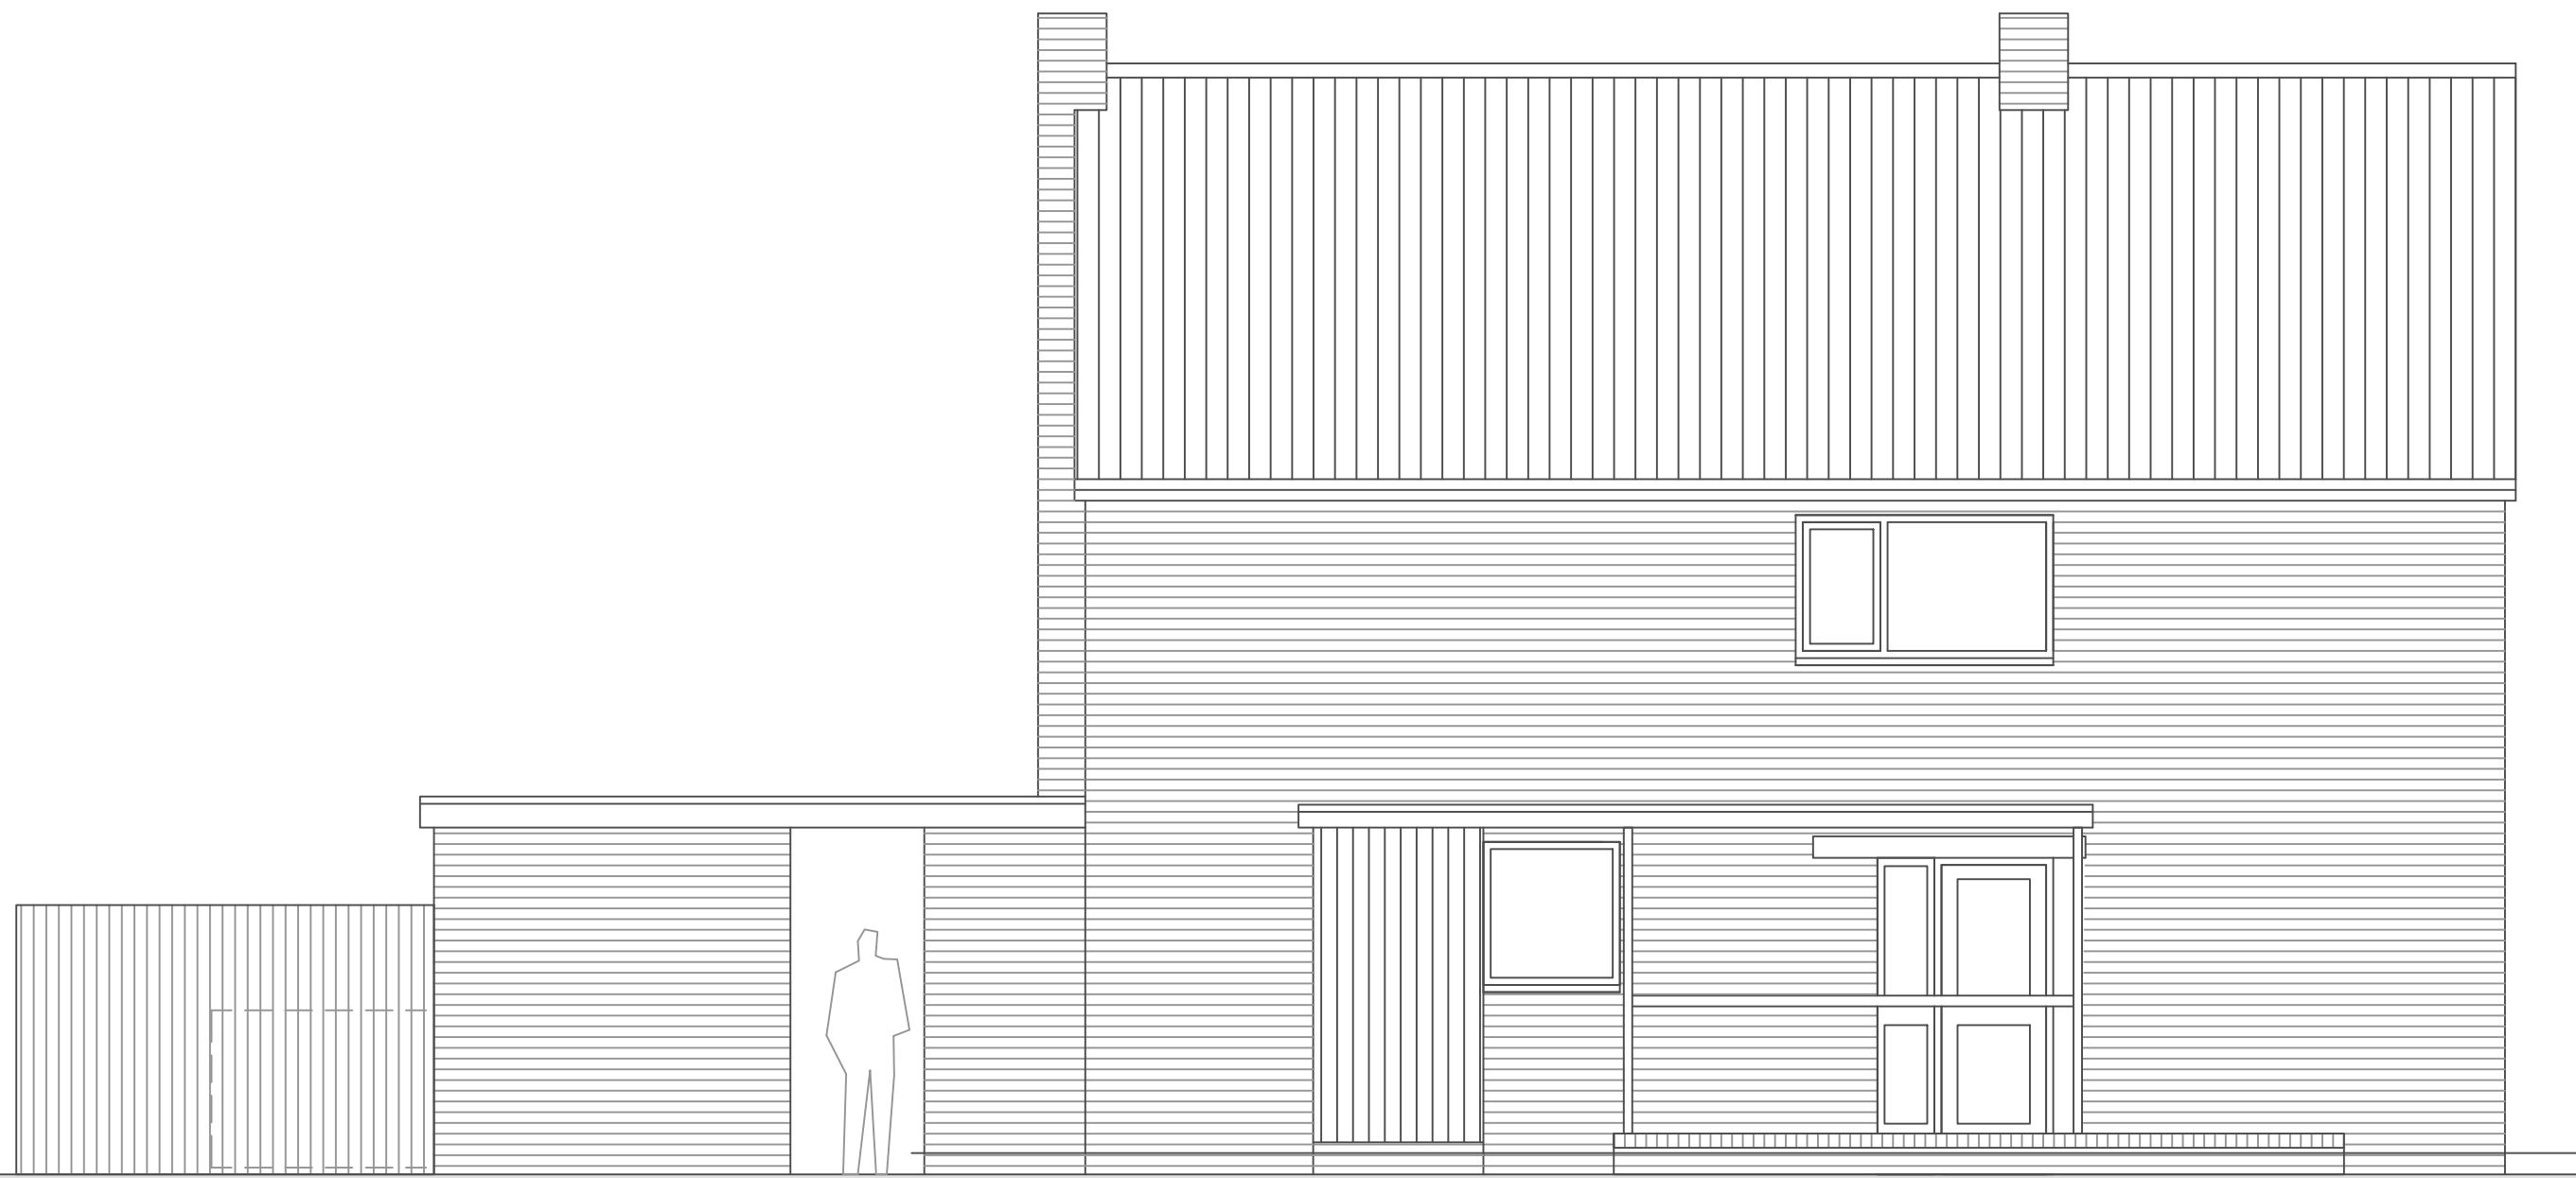

Front Elevation

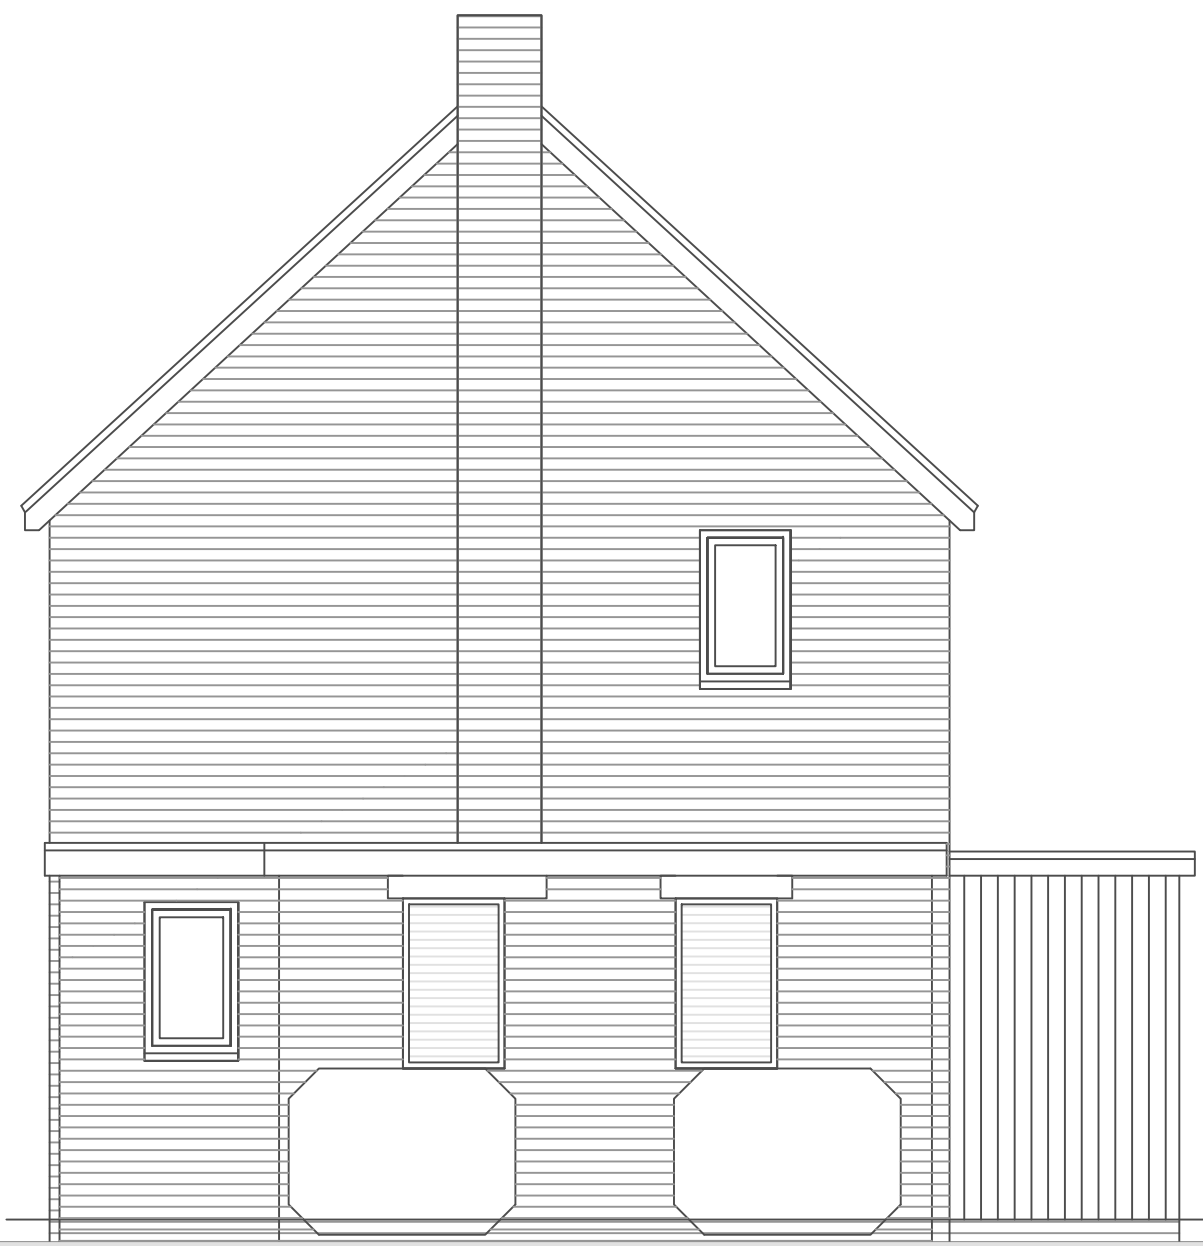


Side Elevation



Side Elevation



Rear Elevation

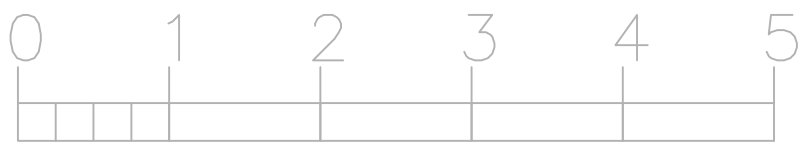

METRES

A1 Paper size

			CLIENT	
			AXIS EUROPE 3 TRAMWAY AVENUE LONDON, E15 4PN	
A	09/26	Revised to suit clients instruction		
REV	DATE	DESCRIPTION	PROJECT	
REVISIONS			REFURBISHMENT AND ALTERATIONS VRI INTERVIEW SUITES RUISLIP POLICE STATION 5 THE OAKS, MANOR RD RUISLIP HA4 7LE	
Parker Associates Limited BEECHES STUDIO THE BEECHES CHURCH RD FINGRINGHOE COLCHESTER ESSEX CO5 7BN			TITLE	
			EXISTING ELEVATIONS	
			DATE 10/25	DRAWN JP
			SCALE 1:50	CHECKED JP
			DRAWING NUMBER	REV
TEL. 01206 729004 MOB. 07766002641			02 A	