


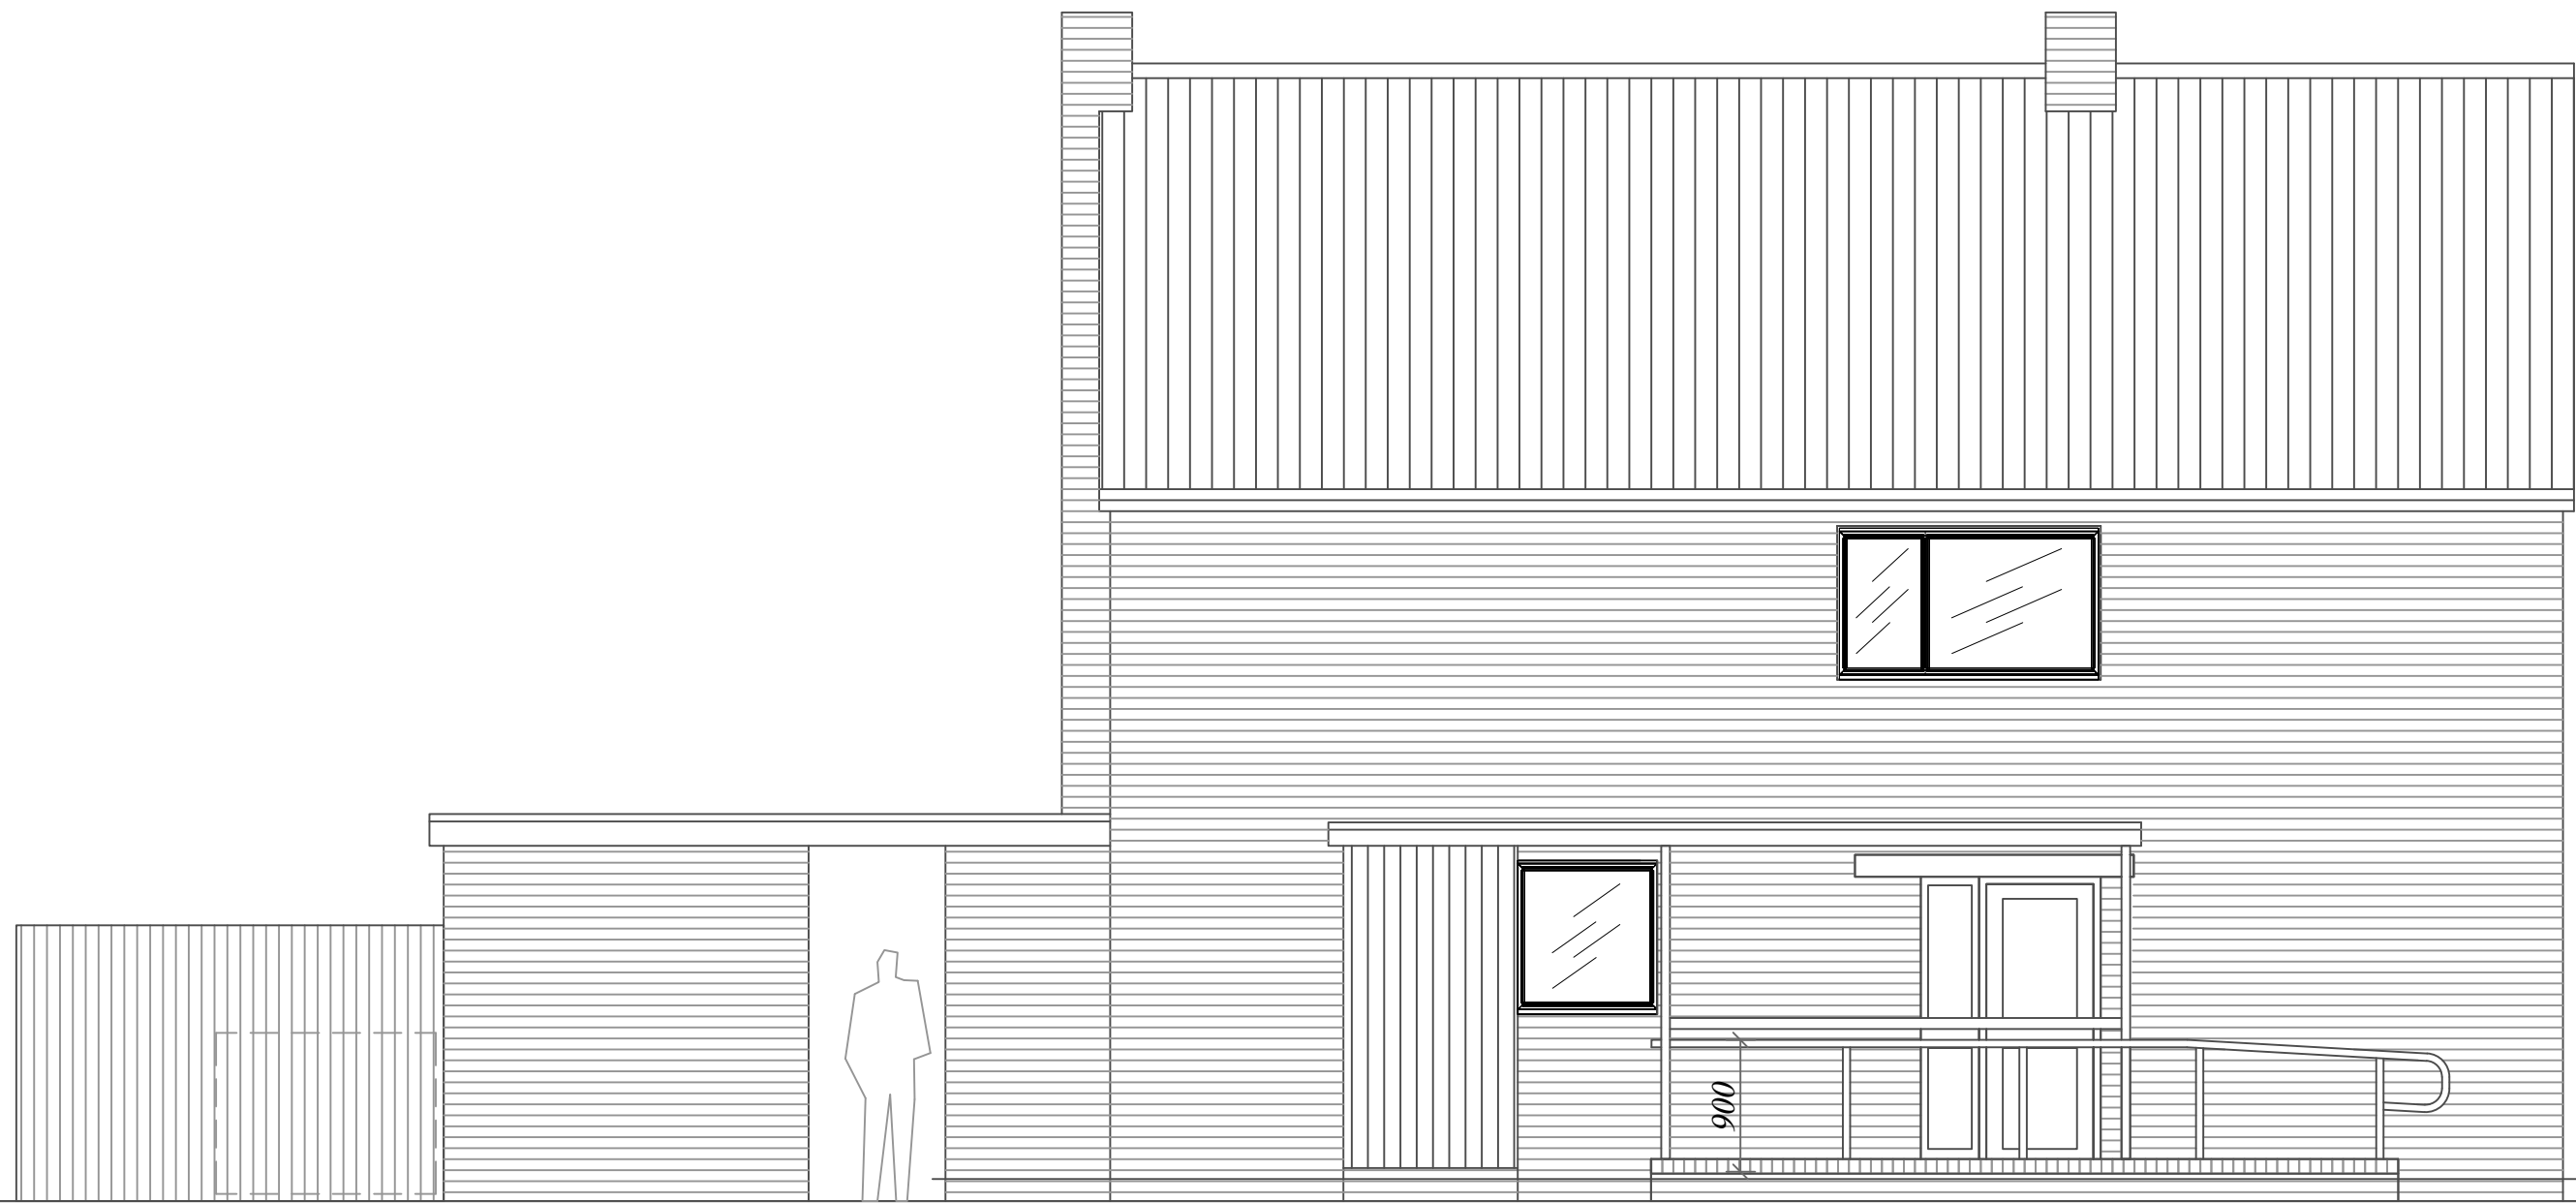


Front Elevation



Side Elevation


To existing ramp provide new handrails and supports.
Powdercoated white for soft touch, 50mm diameter
on appropriate supports either welded to existing posts
or core cut into existing brick upstand.
Ensure brick upstand meets 150mm fall protection.
Continue handrail as shown 450mm past end of existing
ramp end as shown. Rail height at 900mm from FFL.

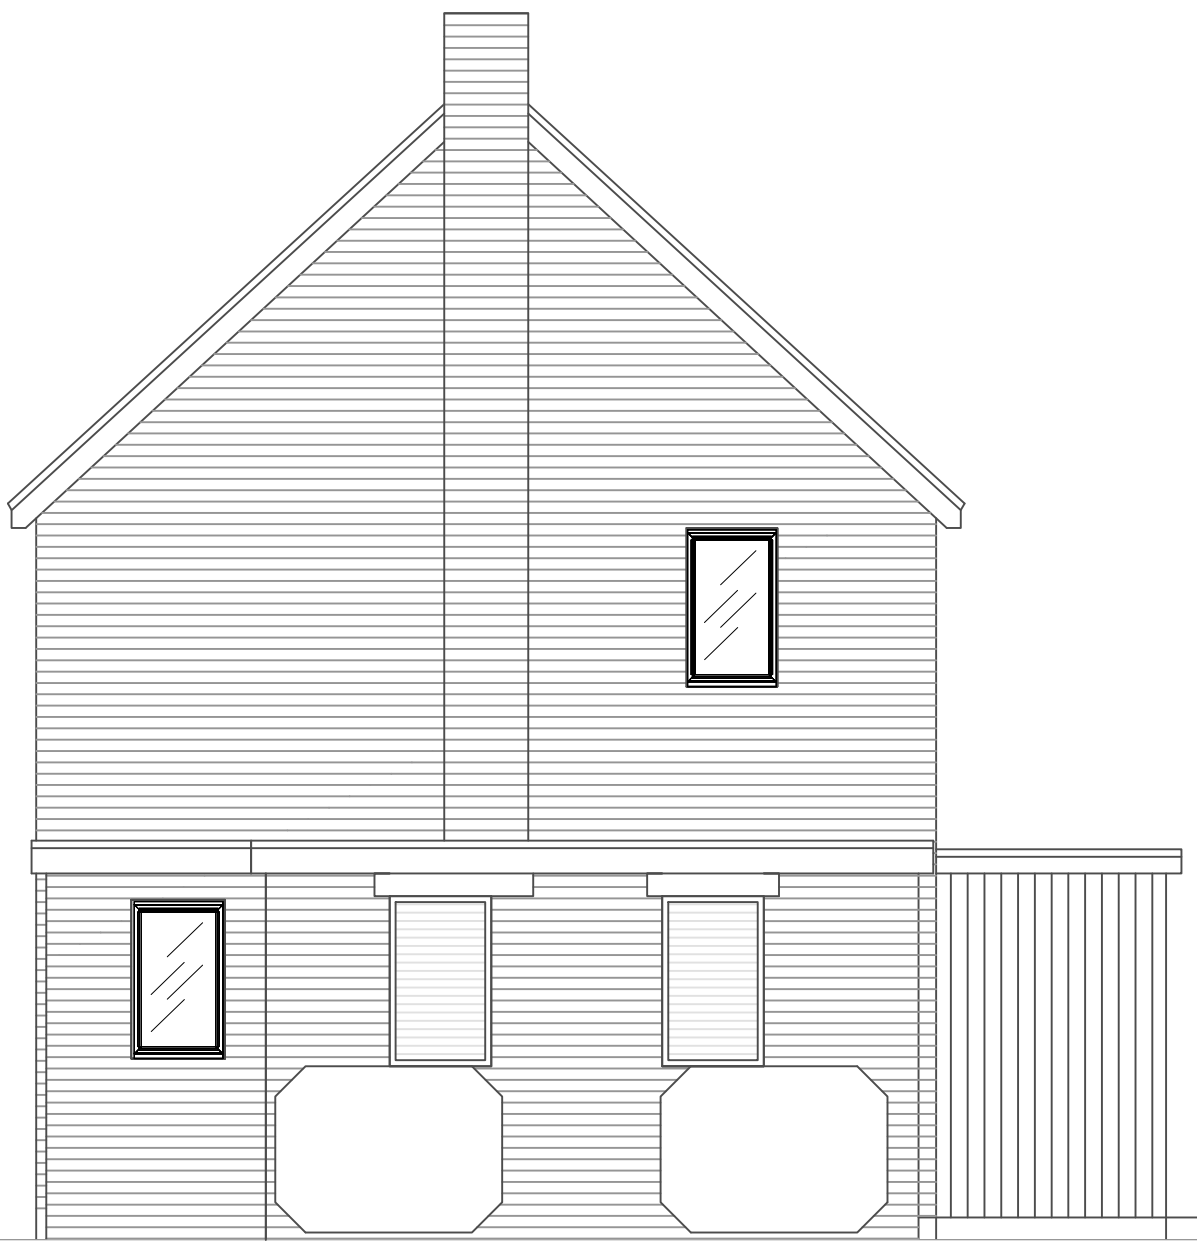

Side Elevation



Rear Elevation

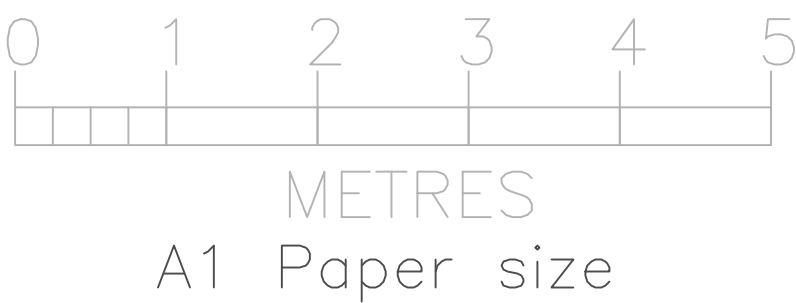

A	03/26	Ramps handrail added.	CLIENT	
			AXIS EUROPE 3 TRAMWAY AVENUE LONDON, E15 4PN	
REV	DATE	DESCRIPTION	PROJECT	
REVISIONS			REFURBISHMENT AND ALTERATIONS VRI INTERVIEW SUITES RUISLIP POLICE STATION 5 THE OAKS, MANOR RD RUISLIP HA4 7LE	
Parker Associates Limited BEECHES STUDIO THE BEECHES CHURCH RD FINGRINGHOE COLCHESTER ESSEX CO5 7BN TEL. 01206 729004 MOB. 07766002641			TITLE	
			PROPOSED ELEVATIONS	
			DATE 10/25	DRAWN JP
			SCALE 1:50	CHECKED JP
DRAWING NUMBER			05	REV A