


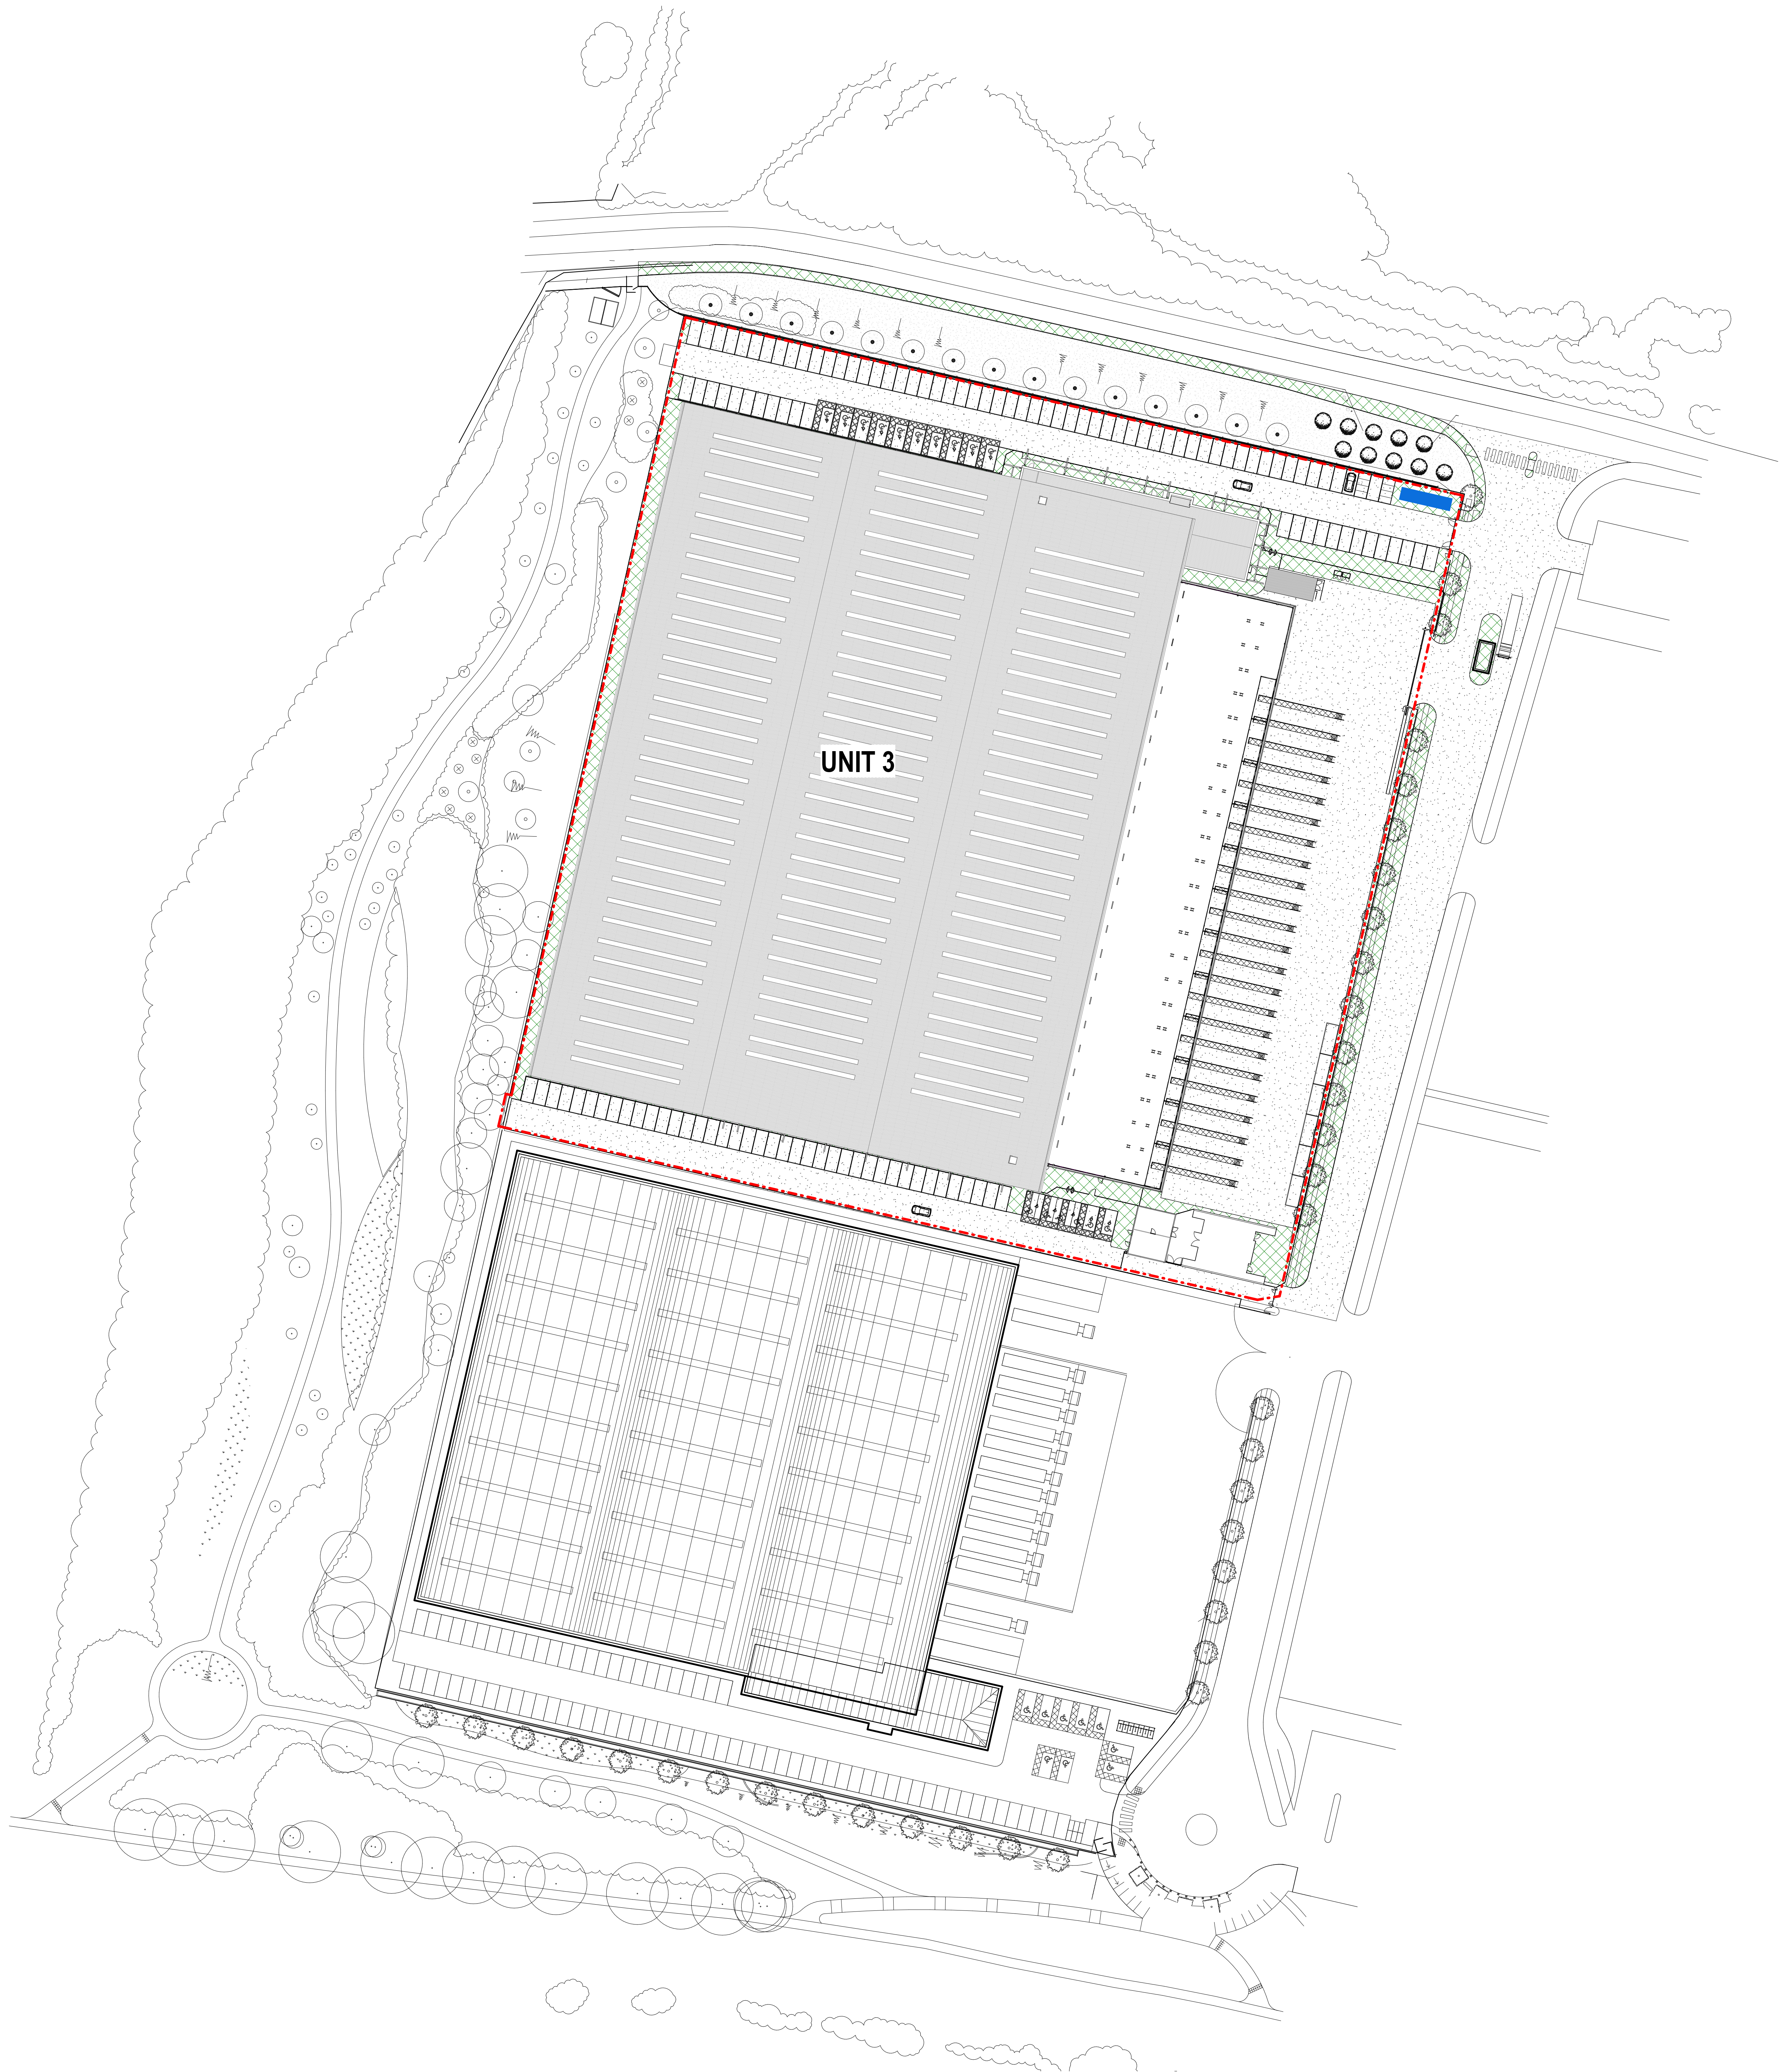

1 SITE PLAN
1:500

VIRTUS

DATA CENTRES

BOUYGUES

CONSTRUCTION

Information

Copyright of SNHA Ltd ©

1. THIS DRAWING REMAINS SUBJECT TO ALL RELEVANT LOCAL AUTHORITY AND STATUTORY CONSENTS.

2. COPYRIGHT RESERVED.

3. DO NOT SCALE THIS DRAWING.

4. DO NOT USE ELECTRONIC VERSIONS OF THIS DRAWING TO DETERMINE DIMENSIONS UNLESS SPECIFICALLY AUTHORISED BY SHEEHAN NAGLE HARTRAY ASSOCIATES LIMITED.

5. IF USING AN ELECTRONIC VERSION OF THIS DRAWING FIGURED DIMENSIONS TAKE PRECEDENCE AND NOTIFY SHEEHAN NAGLE HARTRAY ASSOCIATES LIMITED OF ANY DISCREPANCIES.

6. THIS DRAWING HAS BEEN DEVELOPED AS PART OF THE DESIGN DEVELOPMENT PHASE PACK OF INFORMATION.

7. THIS DRAWING IS TO BE READ IN CONJUNCTION WITH ALL RELATED DRAWINGS, SCHEDULES, AND SPECIFICATIONS.

8. THE LEVEL OF DETAIL SHOWN IS IN LINE WITH SCHEME DESIGN AND DUE CONSIDERATION SHOULD BE MADE WHEN INTERPRETING DESIGN INTENT.

9. SOME DRAWINGS MAY NEED TO BE PRINTED IN COLOUR TO PRESERVE INFORMATION INDICATED IN COLOUR ON THE DRAWINGS.

10. ALL DIMENSIONS STATED IN mm UNLESS OTHERWISE NOTED.

SITE PLAN:

SITE BOUNDARY

BICYCLE SHELTER LOCATION

P1

19/06/20

ISSUED FOR PLANNING

DOOSTALI MK

Rev	Date	Description	By	Ch'd
Drawing Status				
PLANNING				
Project Title				
UNIT 3, PHASE 2, PROLOGIS PARK, WEST LONDON				
Drawing Title				
SITE PLAN				
Sheet	Scale	Date	Drawn	Ch'd
A0	1 : 500	19/06/20	LJ	MK
Project No.				
UNIT 3				
Drawing No.				Rev
A100				P1

SHEEHAN NAGLE HARTRAY ASSOCIATES

25 Clarendon Street
London, EC1Y 4TY
© 444 (0) 20 3872 4242
CHICAGO | LONDON