


1 EXISTING FLOOR PLAN FIRST LEVEL OVERALL
1:200

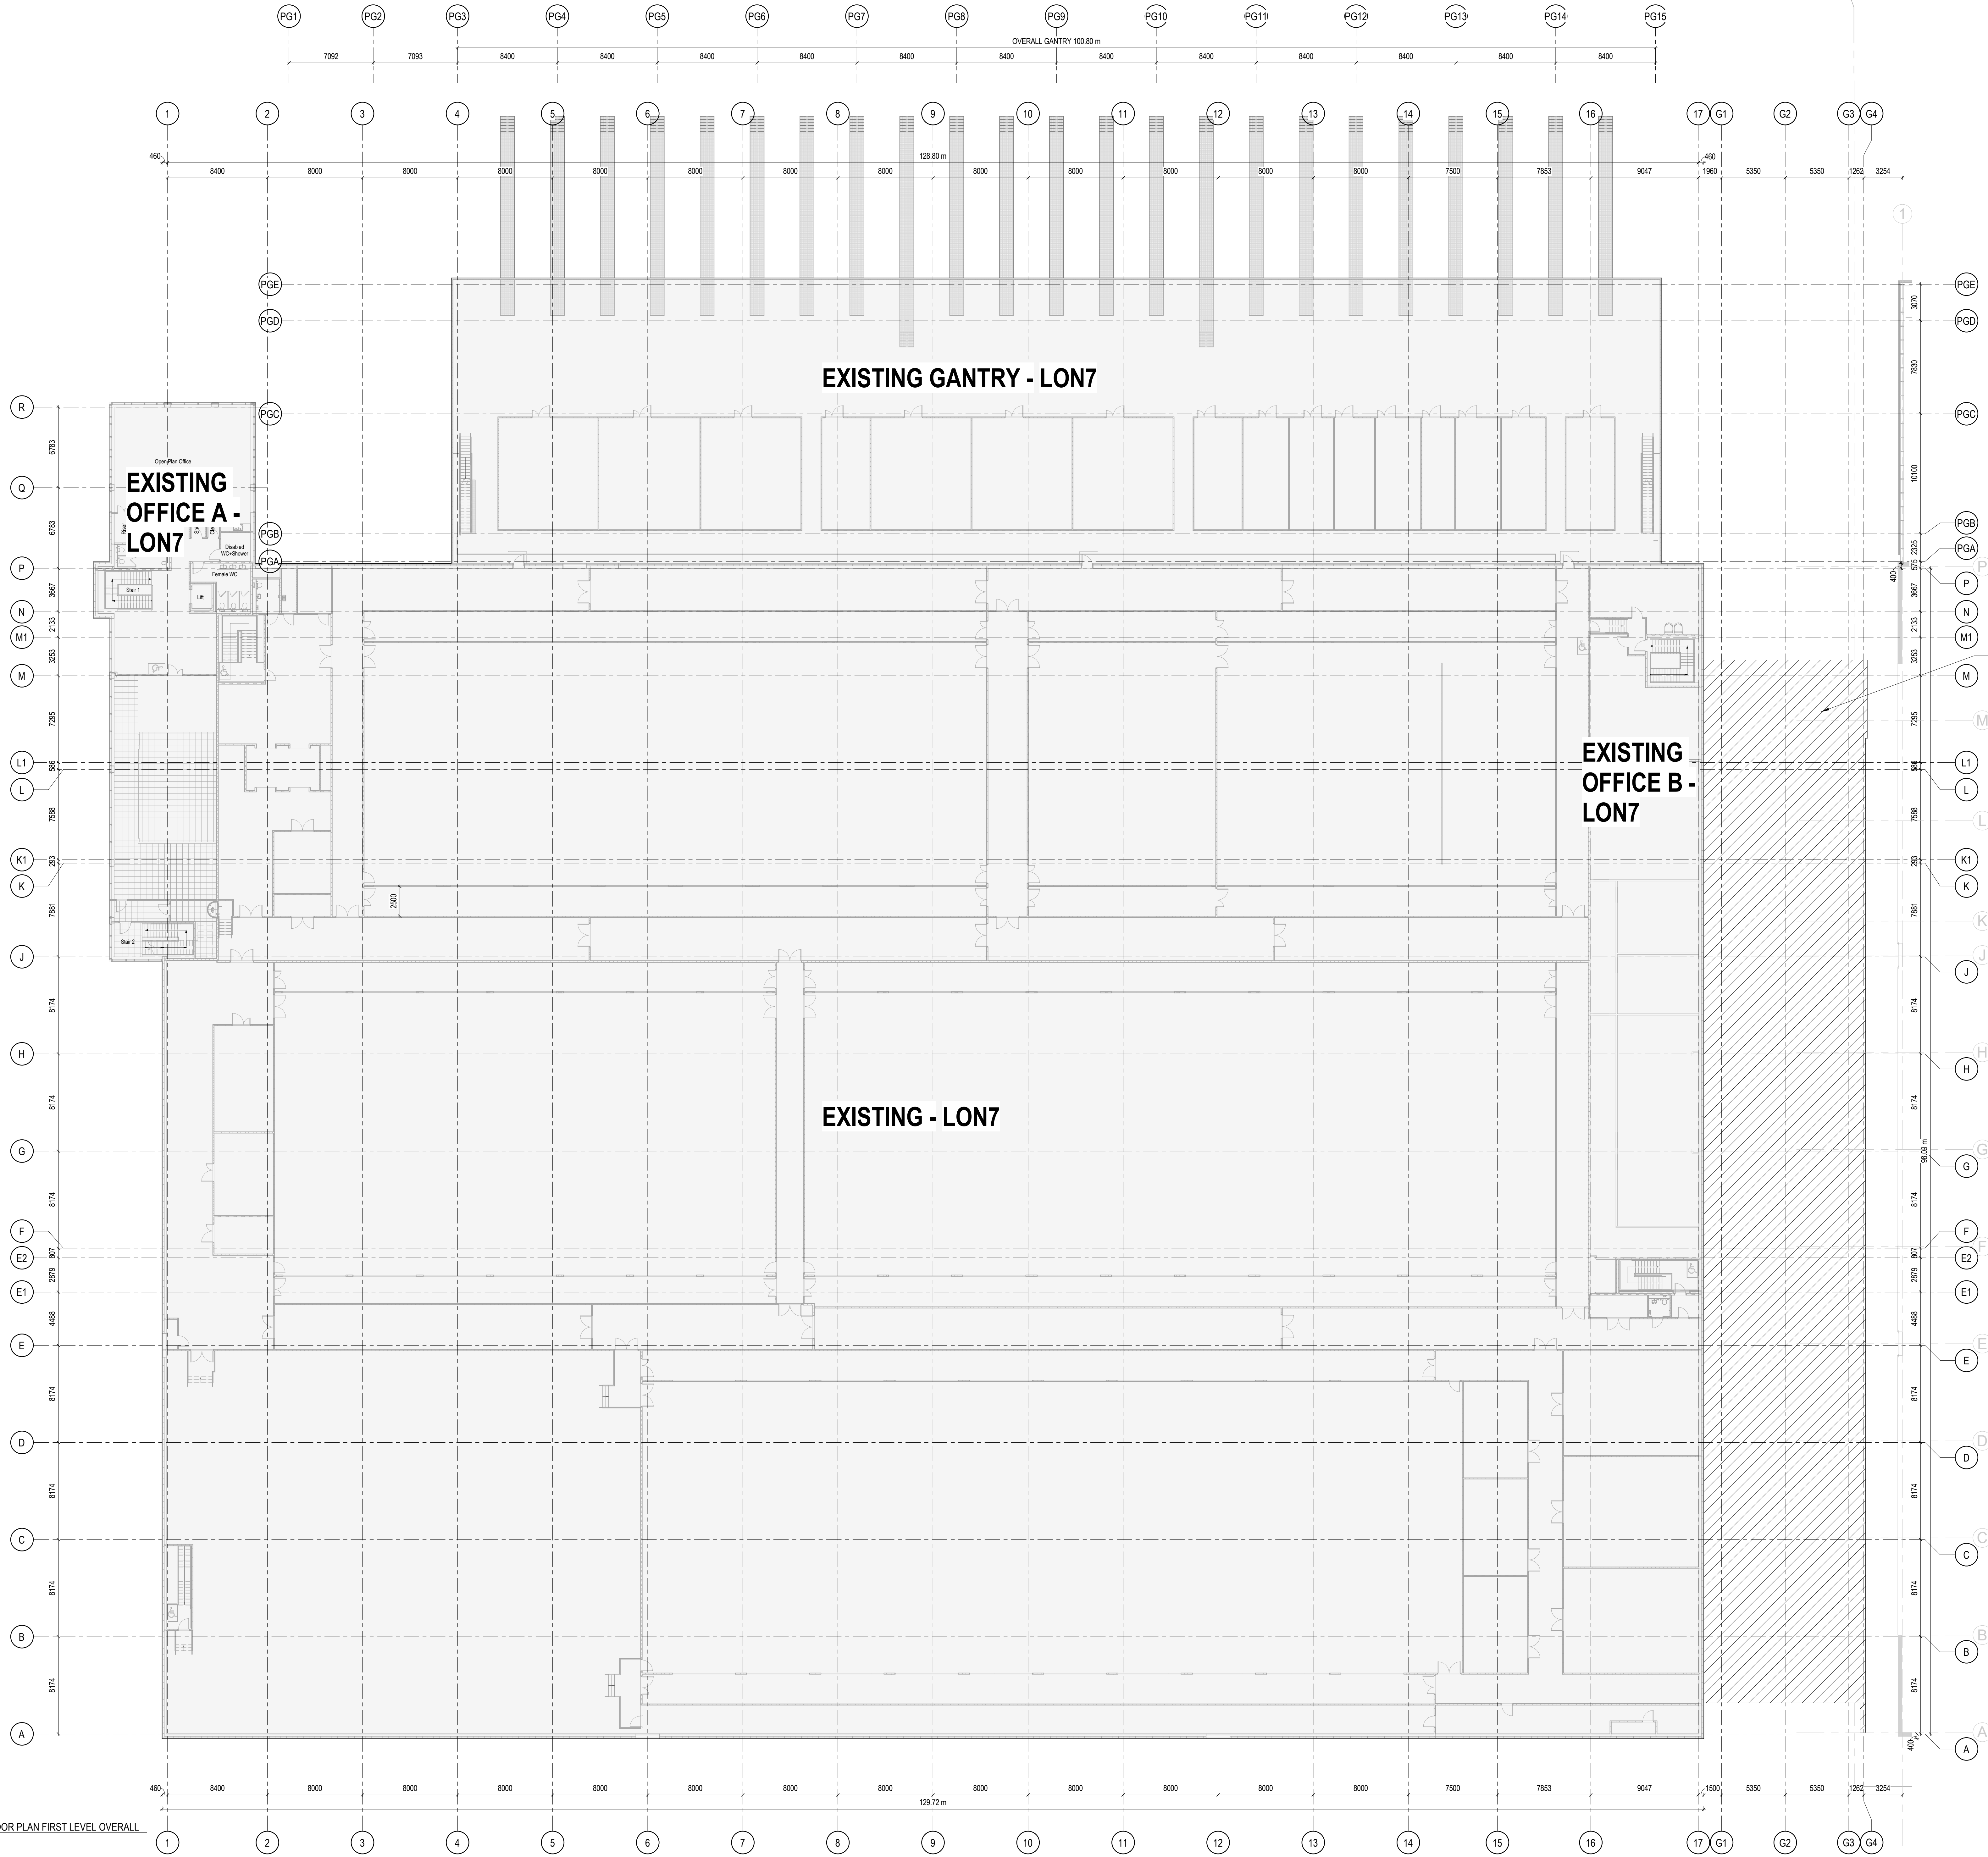

AREA INCLUDED
IN LON7.5

FOR INFORMATION ONLY

- THIS DRAWING REMAINS SUBJECT TO ALL RELEVANT LOCAL AUTHORITY AND STATUTORY CONSENTS.
- COPYRIGHT RESERVED.
- DO NOT SCALE THIS DRAWING.
- DO NOT USE ELECTRONIC VERSIONS OF THIS DRAWING TO DETERMINE DIMENSIONS UNLESS SPECIFICALLY AUTHORISED BY SHEEHAN NAGLE HARTRAY ASSOCIATES LIMITED.
- IF USING AN ELECTRONIC VERSION OF THIS DRAWING FIGURED DIMENSIONS TAKE PRECEDENCE AND NOTIFY SHEEHAN NAGLE HARTRAY ASSOCIATES LIMITED OF ANY DISCREPANCIES.
- THIS DRAWING HAS BEEN DEVELOPED AS PART OF THE DESIGN DEVELOPMENT PHASE PACK OF INFORMATION.
- THIS DRAWING IS TO BE READ IN CONJUNCTION WITH ALL RELATED DRAWINGS, SCHEDULES, AND SPECIFICATIONS.
- THE LEVEL OF DETAIL SHOWN IS IN LINE WITH SCHEME DESIGN AND DUE CONSIDERATION SHOULD BE MADE WHEN INTERPRETING DESIGN INTENT.
- SOME DRAWINGS MAY NEED TO BE PRINTED IN COLOUR TO PRESERVE INFORMATION INDICATED IN COLOUR ON THE DRAWINGS.
- ALL DIMENSIONS STATED IN mm UNLESS OTHERWISE NOTED.

Rev	Date	Description	Drawn	Ch'd
-----	------	-------------	-------	------

Drawing Status
INFORMATION

Project Title
VTS LON7.5

Drawing Title
EXISTING FLOOR PLAN FIRST LEVEL -
OVERALL

Sheet	Scale	Date	Drawn	Ch'd
A0	1 : 200	28/09/22	ST	ST

Project No.
22.015

Drawing No.
LON7.5_A010.01

Rev
FIO1