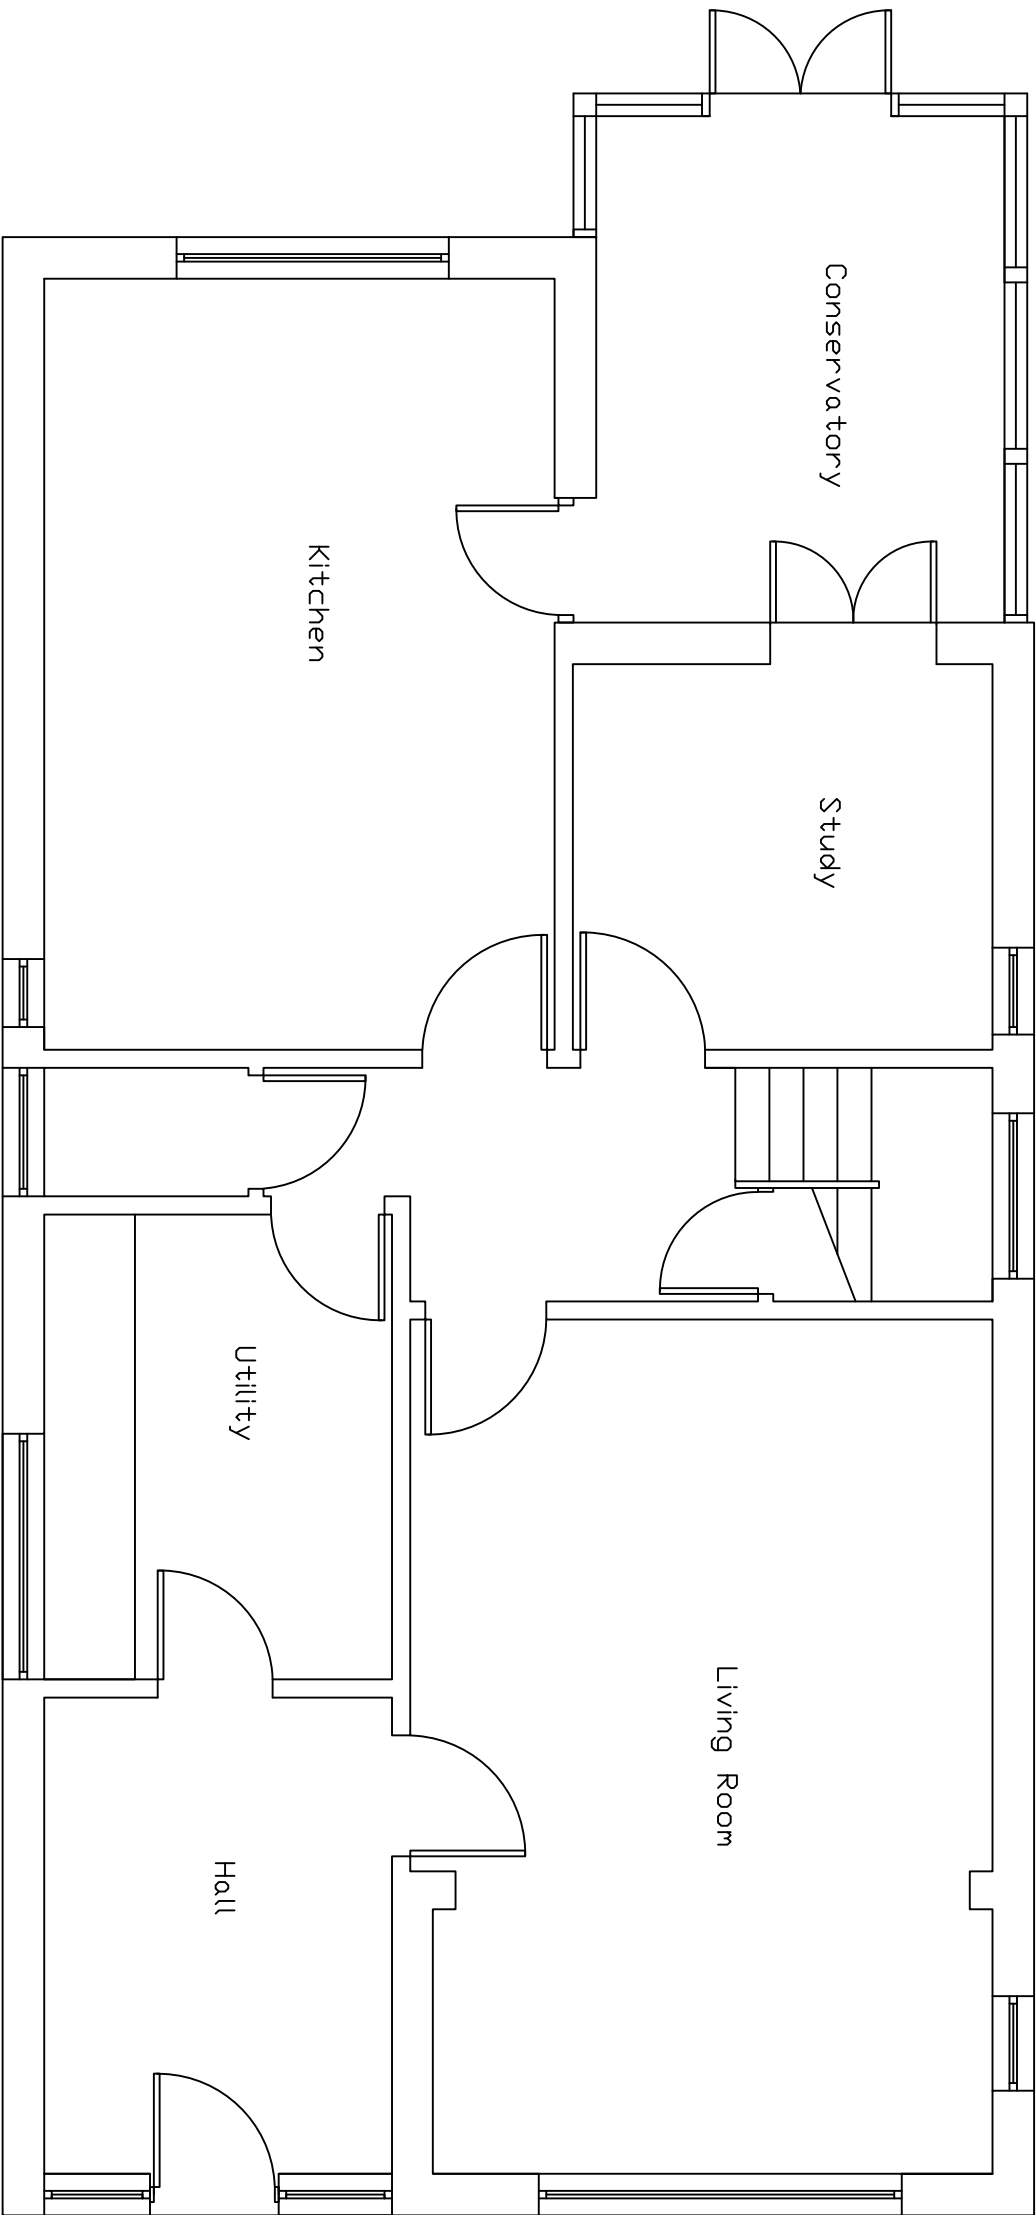


Ref.	Date	Revision	Preliminary Drawing	
	Apr' 21			

Existing Ground Floor Plan		Dwg. No.	Rev.
		001	

Scale 1:50 @ A3	Drawn By <i>R.D.</i>	Job No. 221046	
	Checked By <i>M.F.</i>		

Client

David and Elizabeth Bradley

Project

41 The Drive, Northwood HA6 1HW

FIDLER ASSOCIATES LTD
STRUCTURAL ENGINEERS, SURVEYORS
& PROJECT MANAGERS
31 Hillside Road, Northwood, Middx HA6 1PY
Tel : 01923 840482 Fax : 01923 840483
Email : mike@fiderassociates.co.uk